


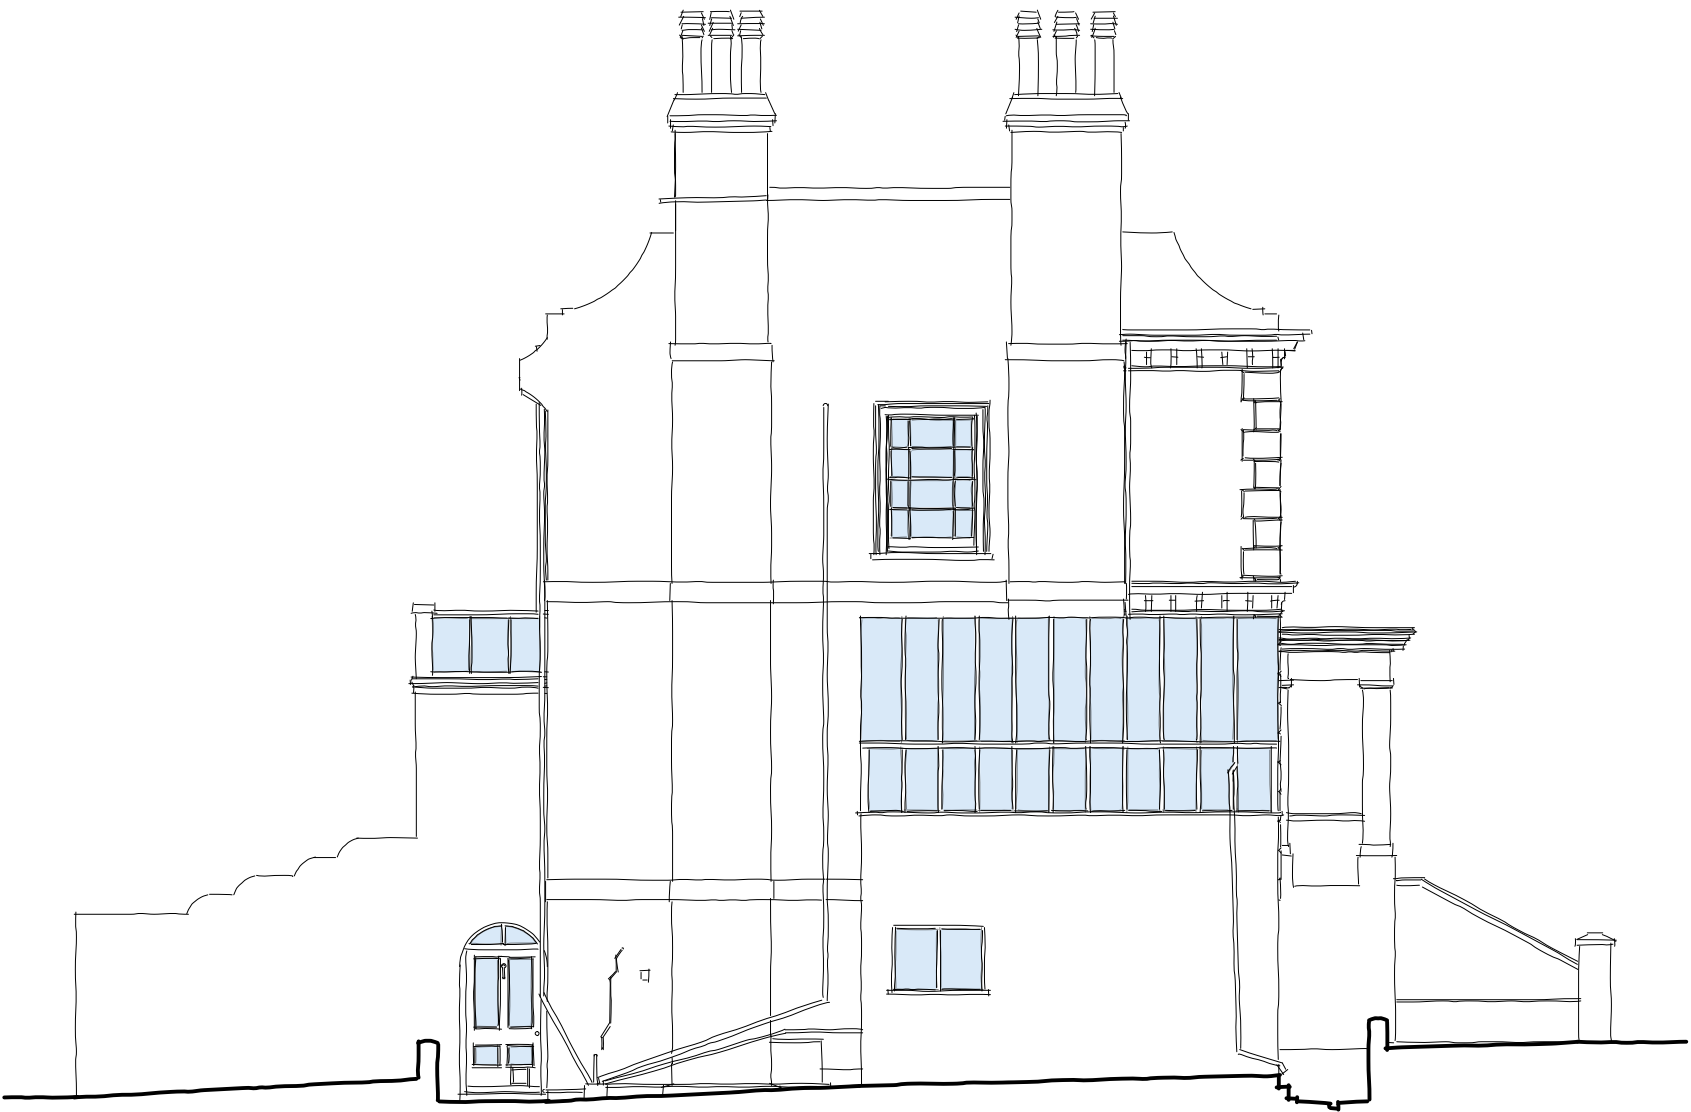

Existing Side Elevation
[Northeast]

0 1000 2000 3000 4000 5000 6000 7000 8000 9000 10000

millimeters
scale 1:100

Existing Northeast Elevation
Scale 1:100

GENERAL NOTE

Do not scale from this drawing Except for planning purposes

All Dimensions to be checked on site prior to commencing works

Any discrepancy between drawings must be reported to the Architect Immediately

All materials and workmanship shall conform with the relevant British standard specifications and codes of practice

This drawing is issued on condition that it is not copied, reprinted or disclosed to a third party without the prior written consent of Didacious Designs Ltd.

No work to commence until all planning or listed building conditions have been approved. All work to be carried out in accordance with the approved drawings/planning and listed building consent.

No alteration shall be undertaken to the design and/or drawings without the prior written consent of the architect.

A licence for the use of these drawings is subject to agreement

NOT FOR CONSTRUCTION

-	--	---
Rev	Date	Note



Plumpton Pit Stop,
Ditchling Rd,
Plumpton,
East Sussex
BN17 3AF

DD Architects
© copyright Didacious Designs Ltd

Job Title		
East Franklans		
Drawing Title		
Existing Northeast Elevation		
Client		
Michael J Malone		
Drawn	Checked	Date
HH	CH	31/05/22
Scale	Drawing No.	Revision
1:100	2201 - SK09	-