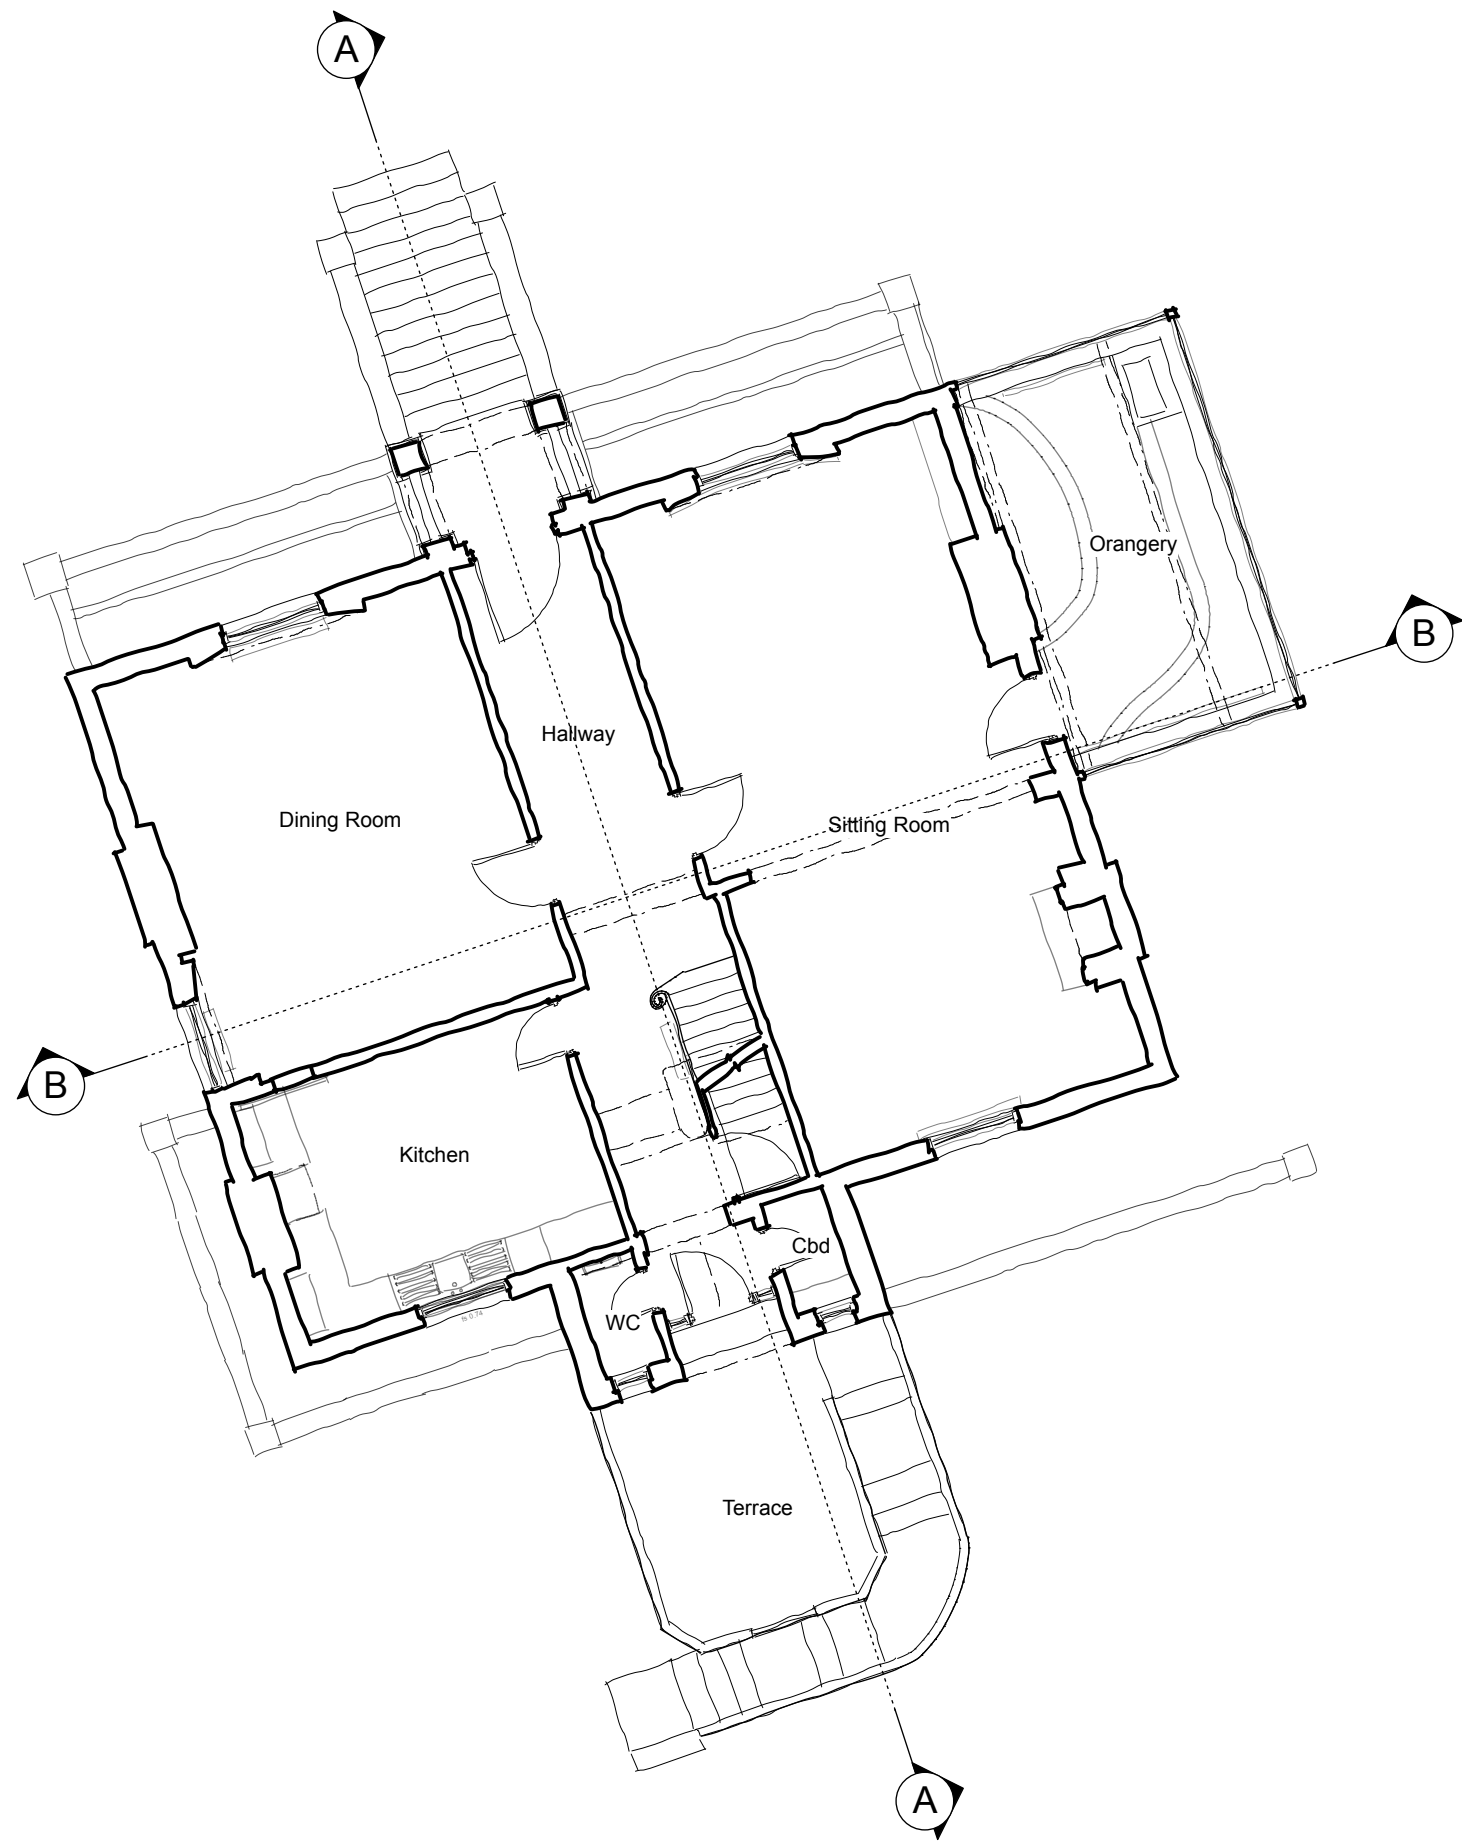
 


millimeters
scale 1:100

Existing First Floor Plan
Scale 1:100

GENERAL NOTE

Do not scale from this drawing Except for planning purposes

All Dimensions to be checked on site prior to commencing works

Any discrepancy between drawings must be reported to the Architect Immediately

All materials and workmanship shall conform with the relevant British standard specifications and codes of practice

This drawing is issued on condition that it is not copied, reprinted or disclosed to a third party without the prior written consent of Didacious Designs Ltd.

No work to commence until all planning or listed building conditions have been approved. All work to be carried out in accordance with the approved drawings/planning and listed building consent.

No alteration shall be undertaken to the design and/or drawings without the prior written consent of the architect.

A licence for the use of these drawings is subject to agreement

NOT FOR CONSTRUCTION

-	--	---
Rev	Date	Note
 Plumpton Pit Stop, Ditchling Rd, Plumpton, East Sussex BN17 3AF DD Architects © copyright Didacious Designs Ltd		
Job Title East Franklans		
Drawing Title Existing First Floor Plan		
Client Michael J Malone		
Drawn HH	Checked CH	Date 27/05/22
Scale 1:100	Drawing No. 2201 - SK03	Revision -