


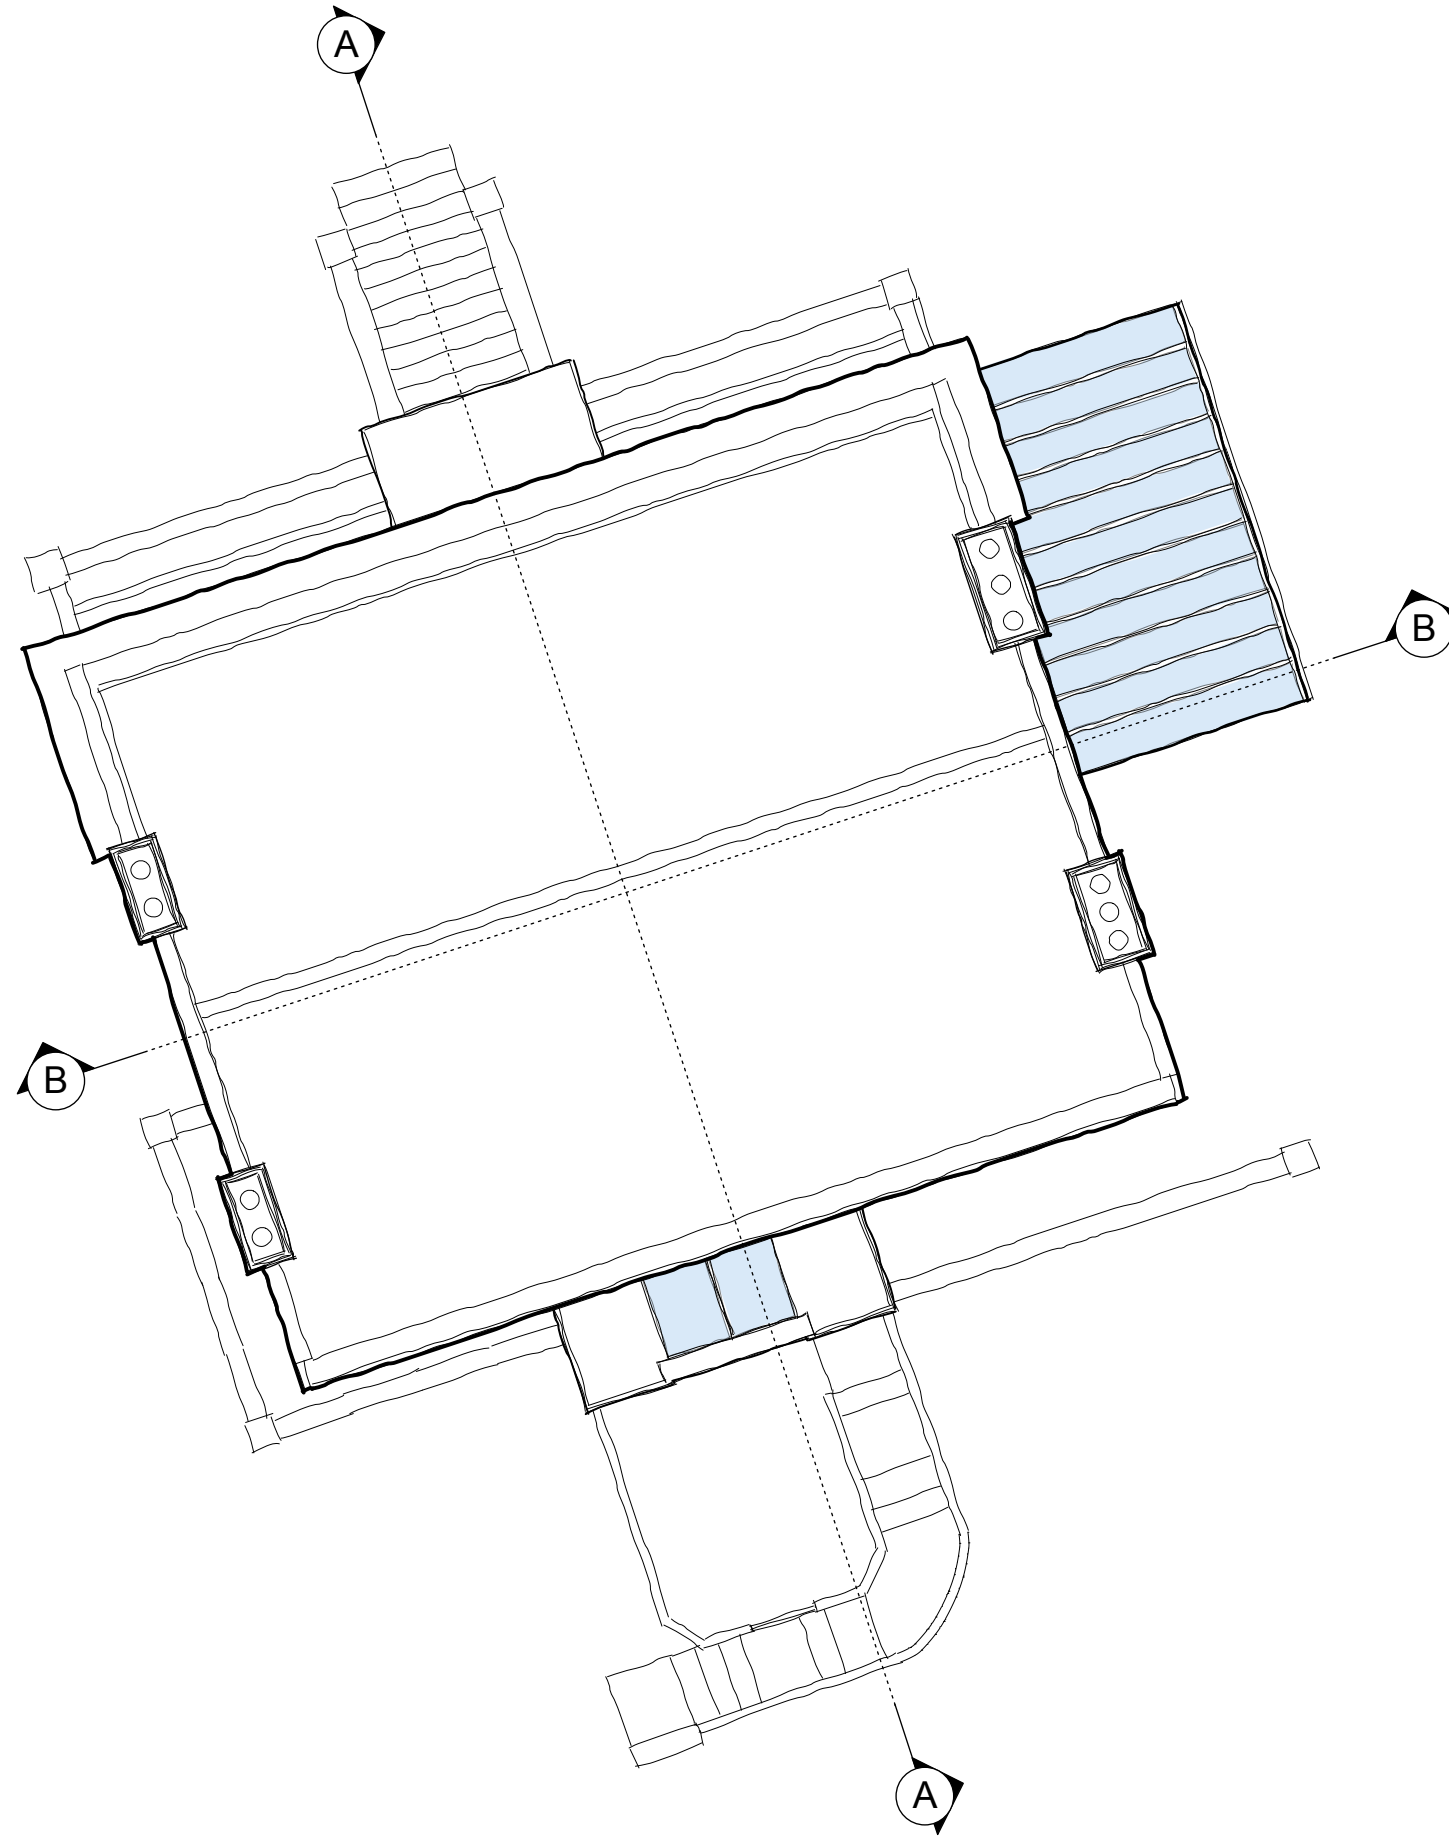

millimeters
scale 1:100

Existing Roof Plan
Scale 1:100

NOT FOR CONSTRUCTION

Job Title		
East Franklans		
Drawing Title		
Existing Roof Plan		
Client		
Michael J Malone		
Drawn	Checked	Date
HH	CH	27/05/22
Scale	Drawing No.	Revision
1:100	2201 - SK05	-