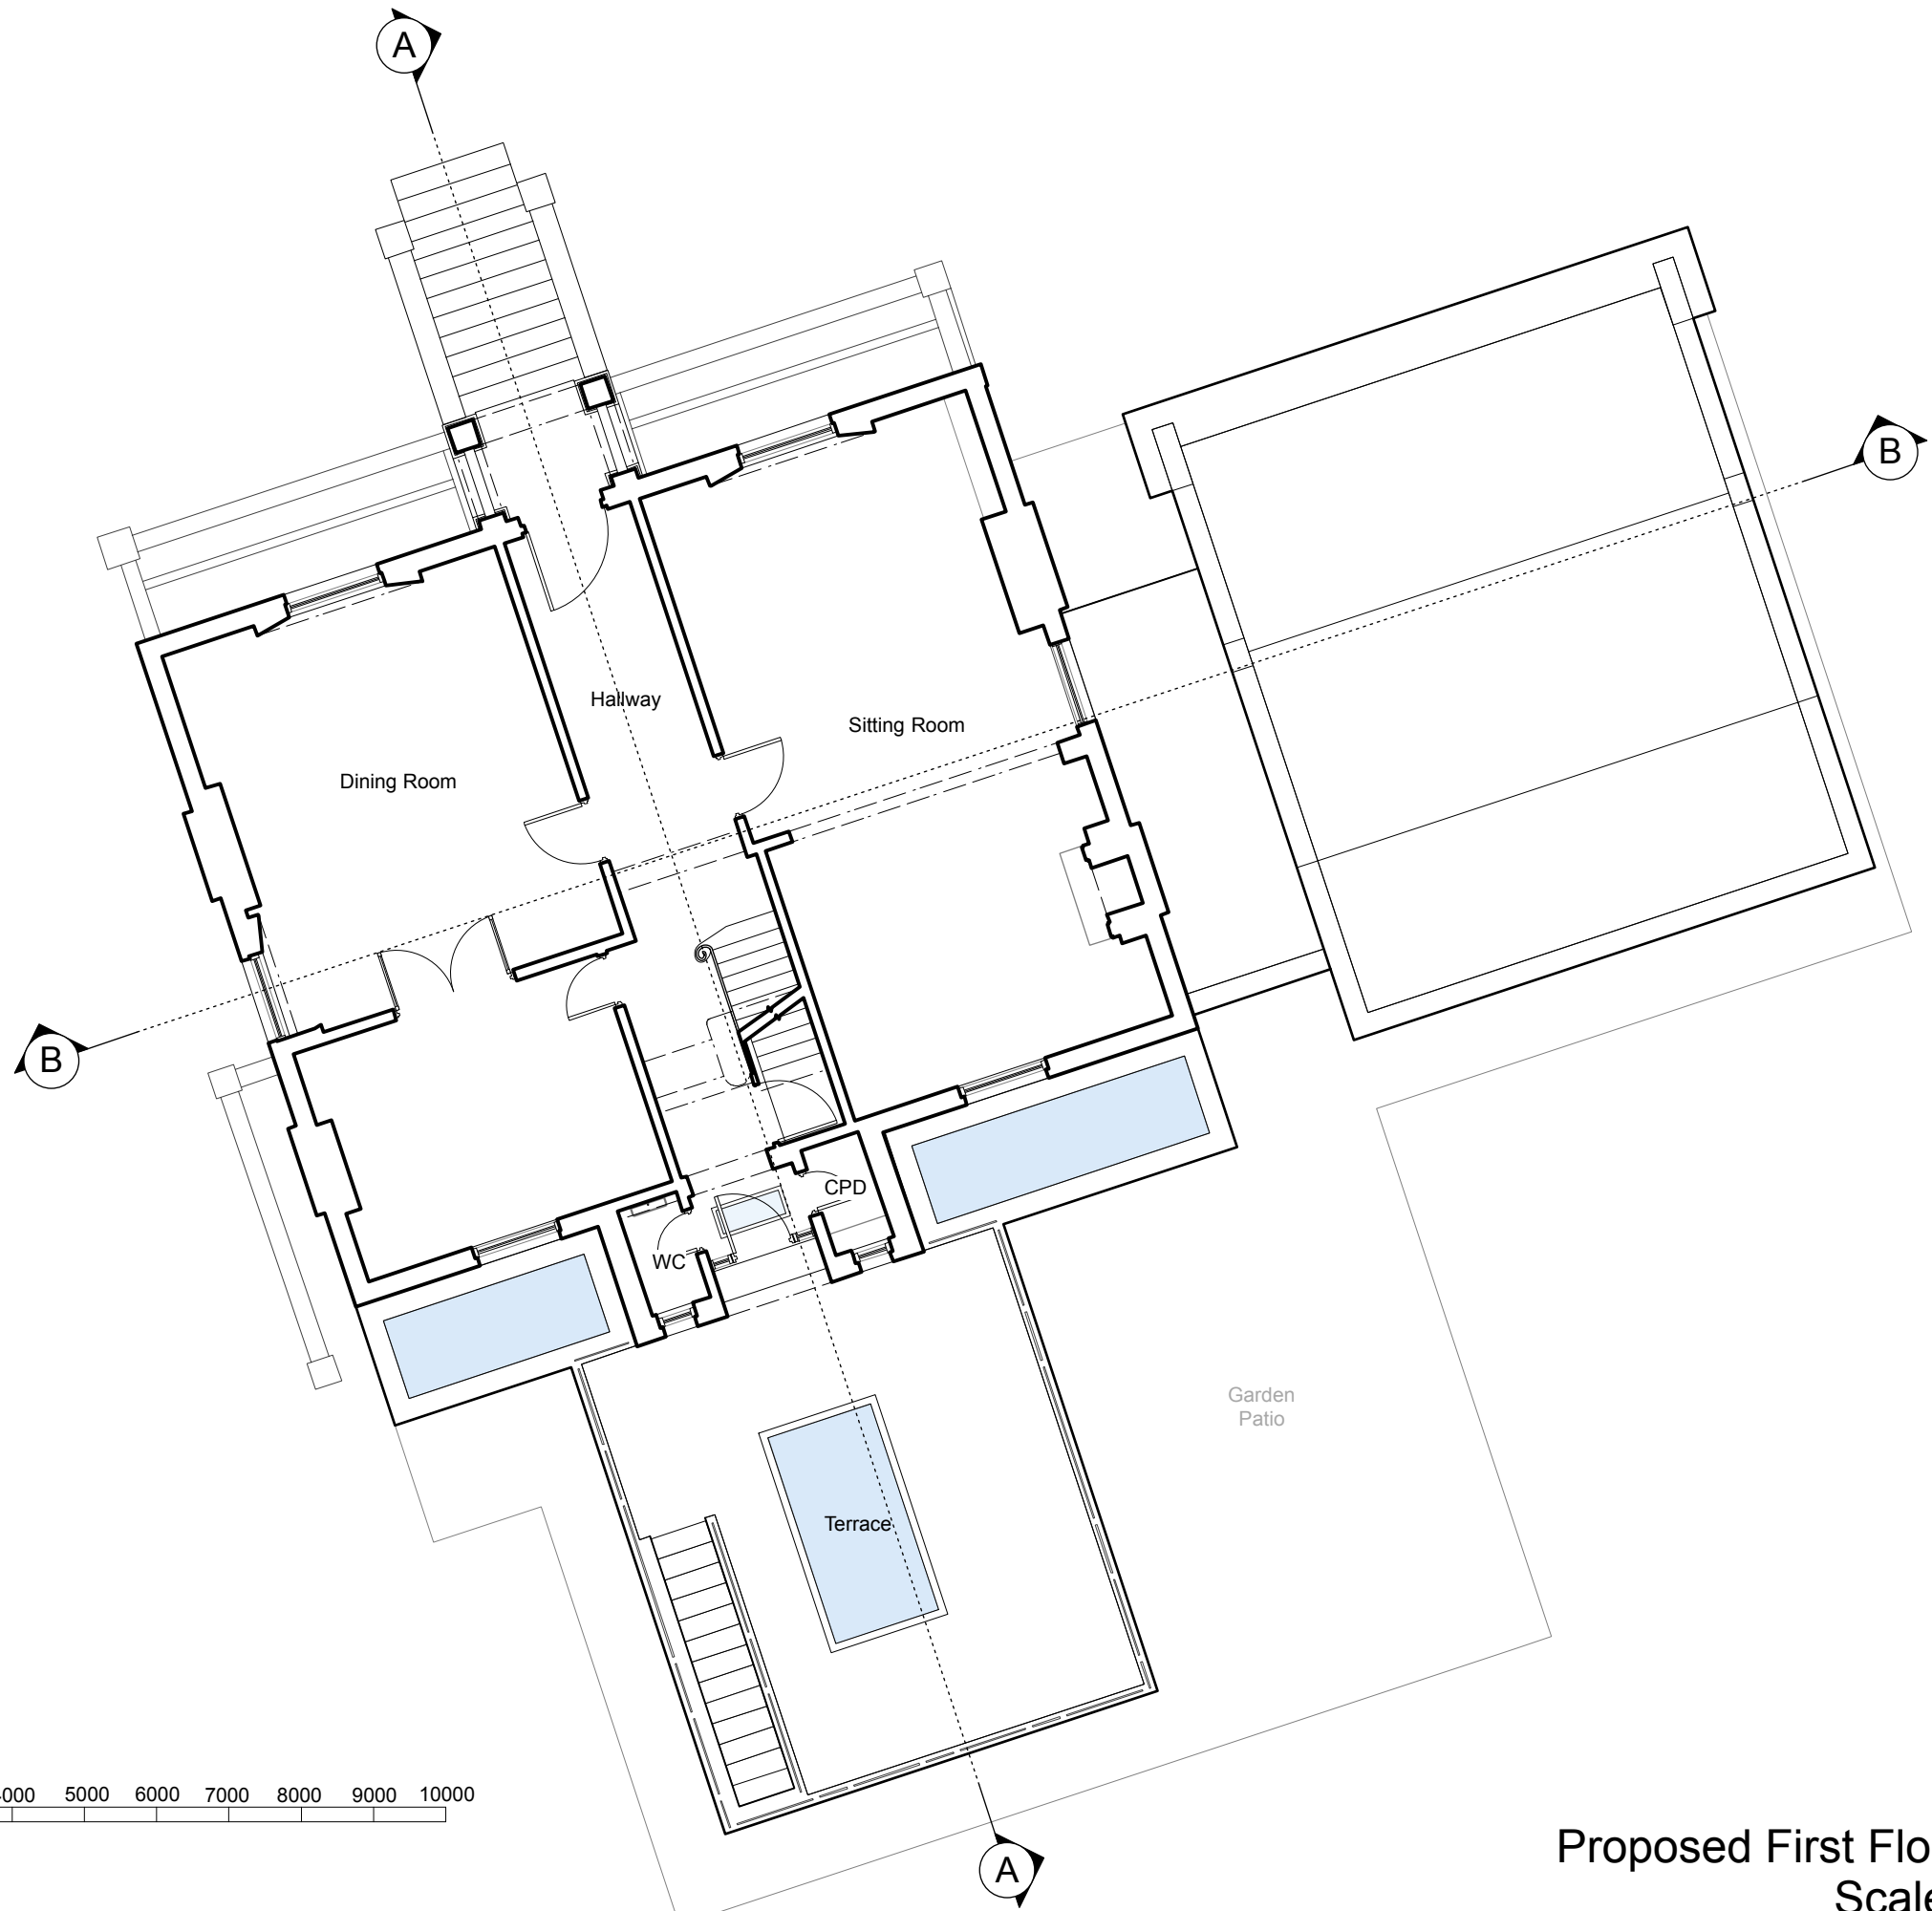
 


millimeters
scale 1:100

Proposed First Floor Plan
Scale 1:100

GENERAL NOTE

Do not scale from this drawing Except for planning purposes

All Dimensions to be checked on site prior to commencing works

Any discrepancy between drawings must be reported to the Architect Immediately

All materials and workmanship shall conform with the relevant British standard specifications and codes of practice

This drawing is issued on condition that it is not copied, reprinted or disclosed to a third party without the prior written consent of Didacious Designs Ltd.

No work to commence until all planning or listed building conditions have been approved. All work to be carried out in accordance with the approved drawings/planning and listed building consent.

No alteration shall be undertaken to the design and/or drawings without the prior written consent of the architect.

A licence for the use of these drawings is subject to agreement

NOT FOR CONSTRUCTION

Rev	Date	Note
A	31/10/22	Balcony glazing amended to match revised elevational language

Plumpton Pit Stop,
Ditchling Rd,
Plumpton,
East Sussex
BN17 3AF

DD Architects
© copyright Didacious Designs Ltd

Job Title

East Franklans

Drawing Title

Proposed First Floor Plan

Client

Michael J Malone

Drawn	Checked	Date
HH	CH	22/06/22

Scale	Drawing No.	Revision
1:100	2201 - SK22	A