


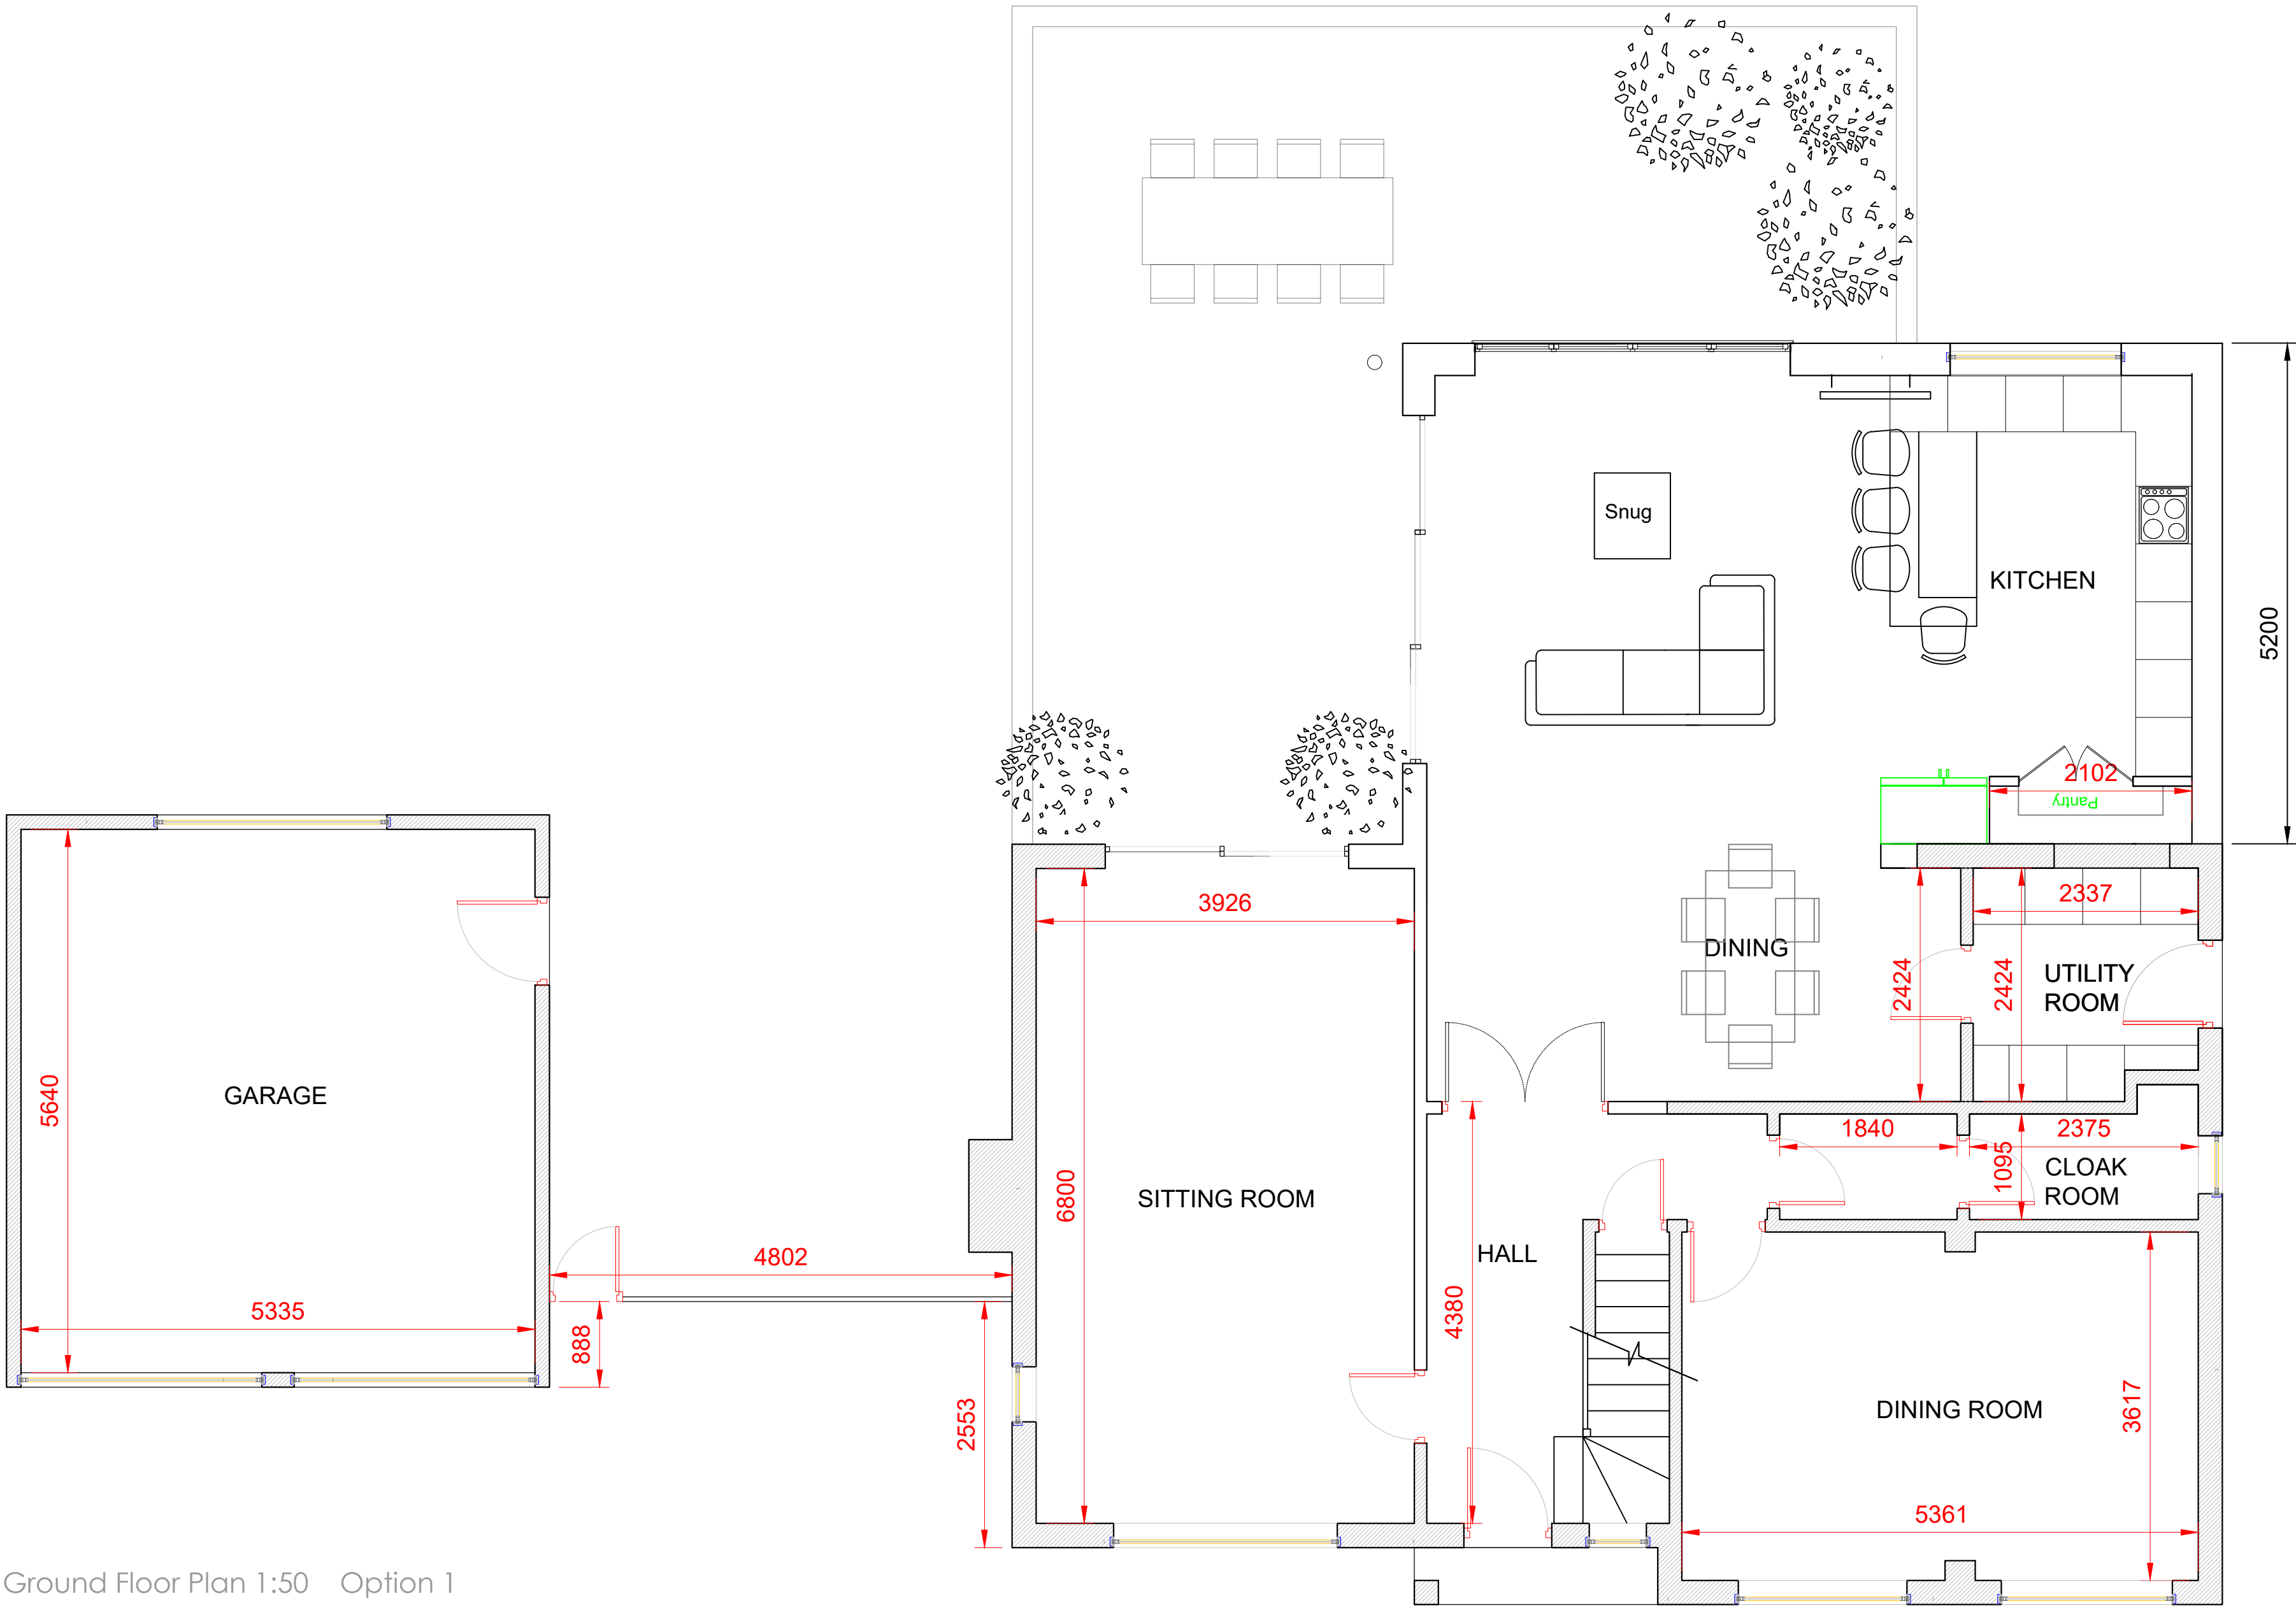

Ground Floor Plan 1:50 Option 1

SKETCH DRAWING		
NOTES: - © Copyright of this drawing remains the property of Buchan Rum Architects Limited and should not be reproduced in full or parts or re-issued without written permission from Buchan Rum Architects - These drawings must be read in conjunction with the structural engineers drawings & details, and with all other consultants, sub-contractor and specialist's drawings & details. - All dimensions are in millimetres, unless stated otherwise. - All goods materials workmanship to conform with current building regulations BBS and COP's. - All dimensions must be checked on site, and any discrepancies verified with the architect. - Do not scale from the drawing - Any discrepancies between the drawings, details and specification must be reported to the architect immediately before work is put in hand. - All works to be carried out in full accordance with current Building Regulations, British Standards and all Health & Safety Regulations - If in doubt please ask.		
rev.	date	comment
Client		
Site address		
1 The Dell, Haywards Heath West Sussex RH16 1JG		
Job Title		
Extension and refurbishment		
Proposed Ground Floor Plan Option 1		
BUCHAN RUM 9 SAVILL ROAD LINDFIELD WEST SUSSEX RH162NY E : info@buchanrumarchitecture.co.uk		
Scale	1:50	Size A1
Drawn by		BR
Drawing number	25_001_PL_100	Rev 02