



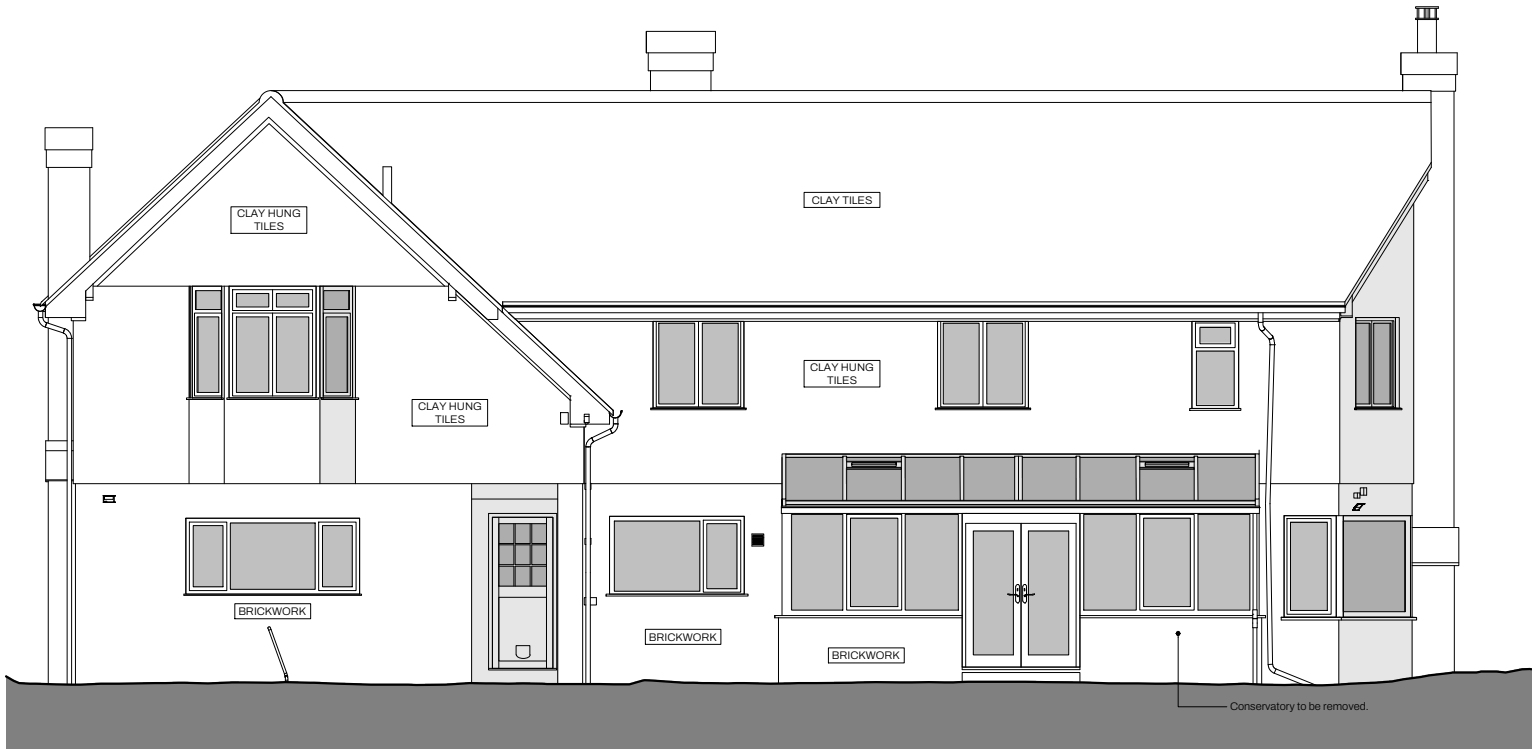


1:100 South Elevations
01 Existing

0 .25 .5 1 1.5 2 2.5 3 4 5
Scale in metres

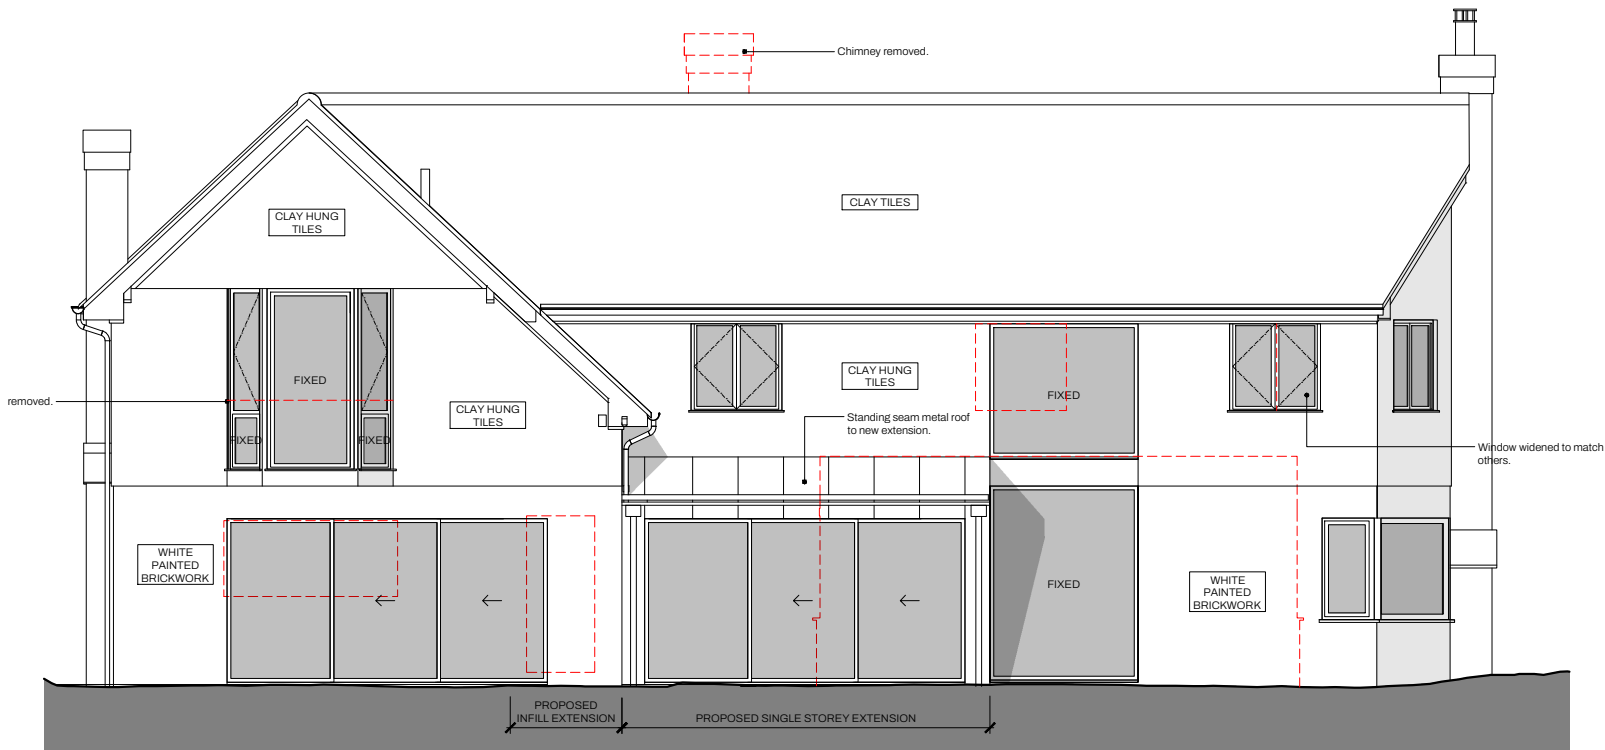

1:100 South Elevations
02 Proposed

Do Not Scale, except for planning purposes. All dimensions and conditions are to be checked on site prior to preparing drawings or commencing any work. © This drawing is the property of SETT Planning & Architecture Limited and protected by the Copyright, Designs and Patents Act, 1988

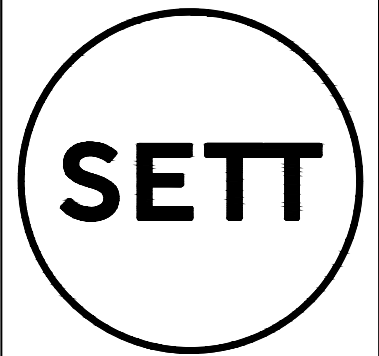

Roebuck House - 5 Roebuck Close - Reigate - RH2 7ER
01737 944 766 - hello@sett-pa.com - www.sett-pa.com

Rev.	Date	Notes	Drawn	Checked
/	13/02/2025	Issued for client comment.	CG	SPA
A	17/02/2025	Revised as per client comments.	CG	SPA
B	04/04/2025	Kitchen door revised to sliding doors and rear extension walls to be clad in metal standing seam, as per client comments.	CG	SPA

Client:

Wyeth-Lamb & Lamb

Project:

2414-Ember Rise
Ember Rise, Sandhill Lane, Crawley Down, RH10 4LE

Drawing:

South Elevations
Existing & Proposed

Scale: 1:100@A3	Drawn By: CG	Checked By: SPA	Issued For: COMMENT
--------------------	-----------------	--------------------	------------------------

Drawing No.

2414(30)002

Revision

B