





1:100 East Elevations
01 Existing

0 .25 .5 1 1.5 2 2.5 3 4 5
Scale in metres

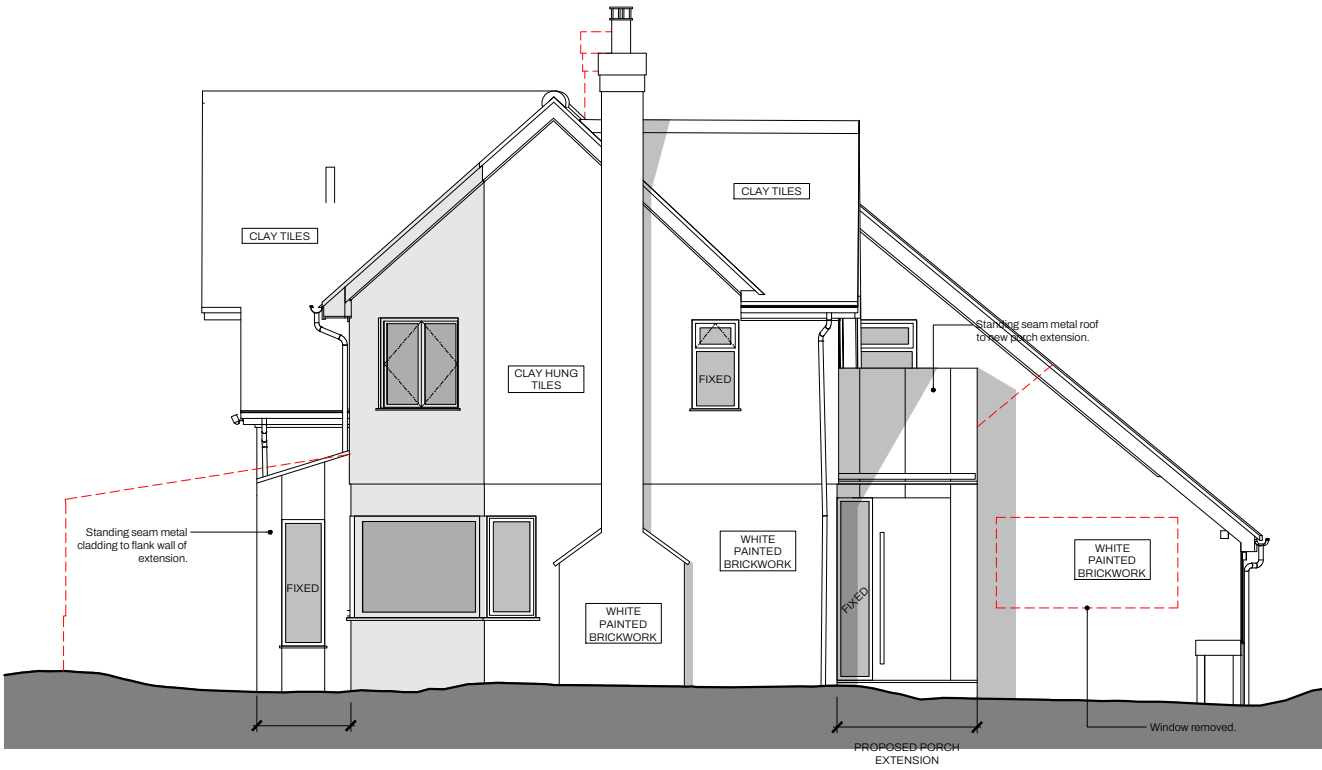

1:100 East Elevations
02 Proposed

Do Not Scale, except for planning purposes. All dimensions and conditions are to be checked on site prior to preparing drawings or commencing any work. © This drawing is the property of SETT Planning & Architecture Limited and protected by the Copyright, Designs and Patents Act, 1988

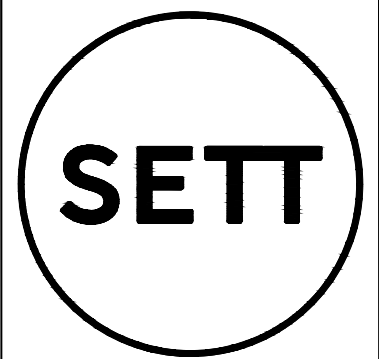

Roebuck House - 5 Roebuck Close - Reigate - RH2 7ER
01737 944 766 - hello@sett-pa.com - www.sett-pa.com

Rev.	Date	Notes	Drawn	Checked
/	13/02/2025	Issued for client comment.	CG	SPA
A	17/02/2025	Revised as per client comments.	CG	SPA
B	04/04/2025	Porch roof & wall covering changed to metal standing seam as per client comments.	CG	SPA
C	07/04/2025	Window added to side of proposed rear extension.	CG	SPA

Client: Wyeth-Lamb & Lamb			
Project: 2414-Ember Rise Ember Rise, Sandhill Lane, Crawley Down, RH10 4LE			
Drawing: East Elevations Existing & Proposed			
Scale: 1:100@A3	Drawn By: CG	Checked By: SPA	Issued For: COMMENT
Drawing No. 2414(30)001			Revision C