



THIS DRAWING IS ONLY LICENSED FOR THE PURPOSE INDICATED IN THE STATUS BAR.
UNAUTHORISED USE SHOULD BE REPORTED TO THE DRAWING OFFICE AND ANY SUCH USE IS NOT INDEMNIFIED.

- KEY
- Existing
 - Proposed Windows

NOTE: Locations of all SVPs from floors above to be checked and coordinated prior to works. Wall buildups TBC with Fire Engineer

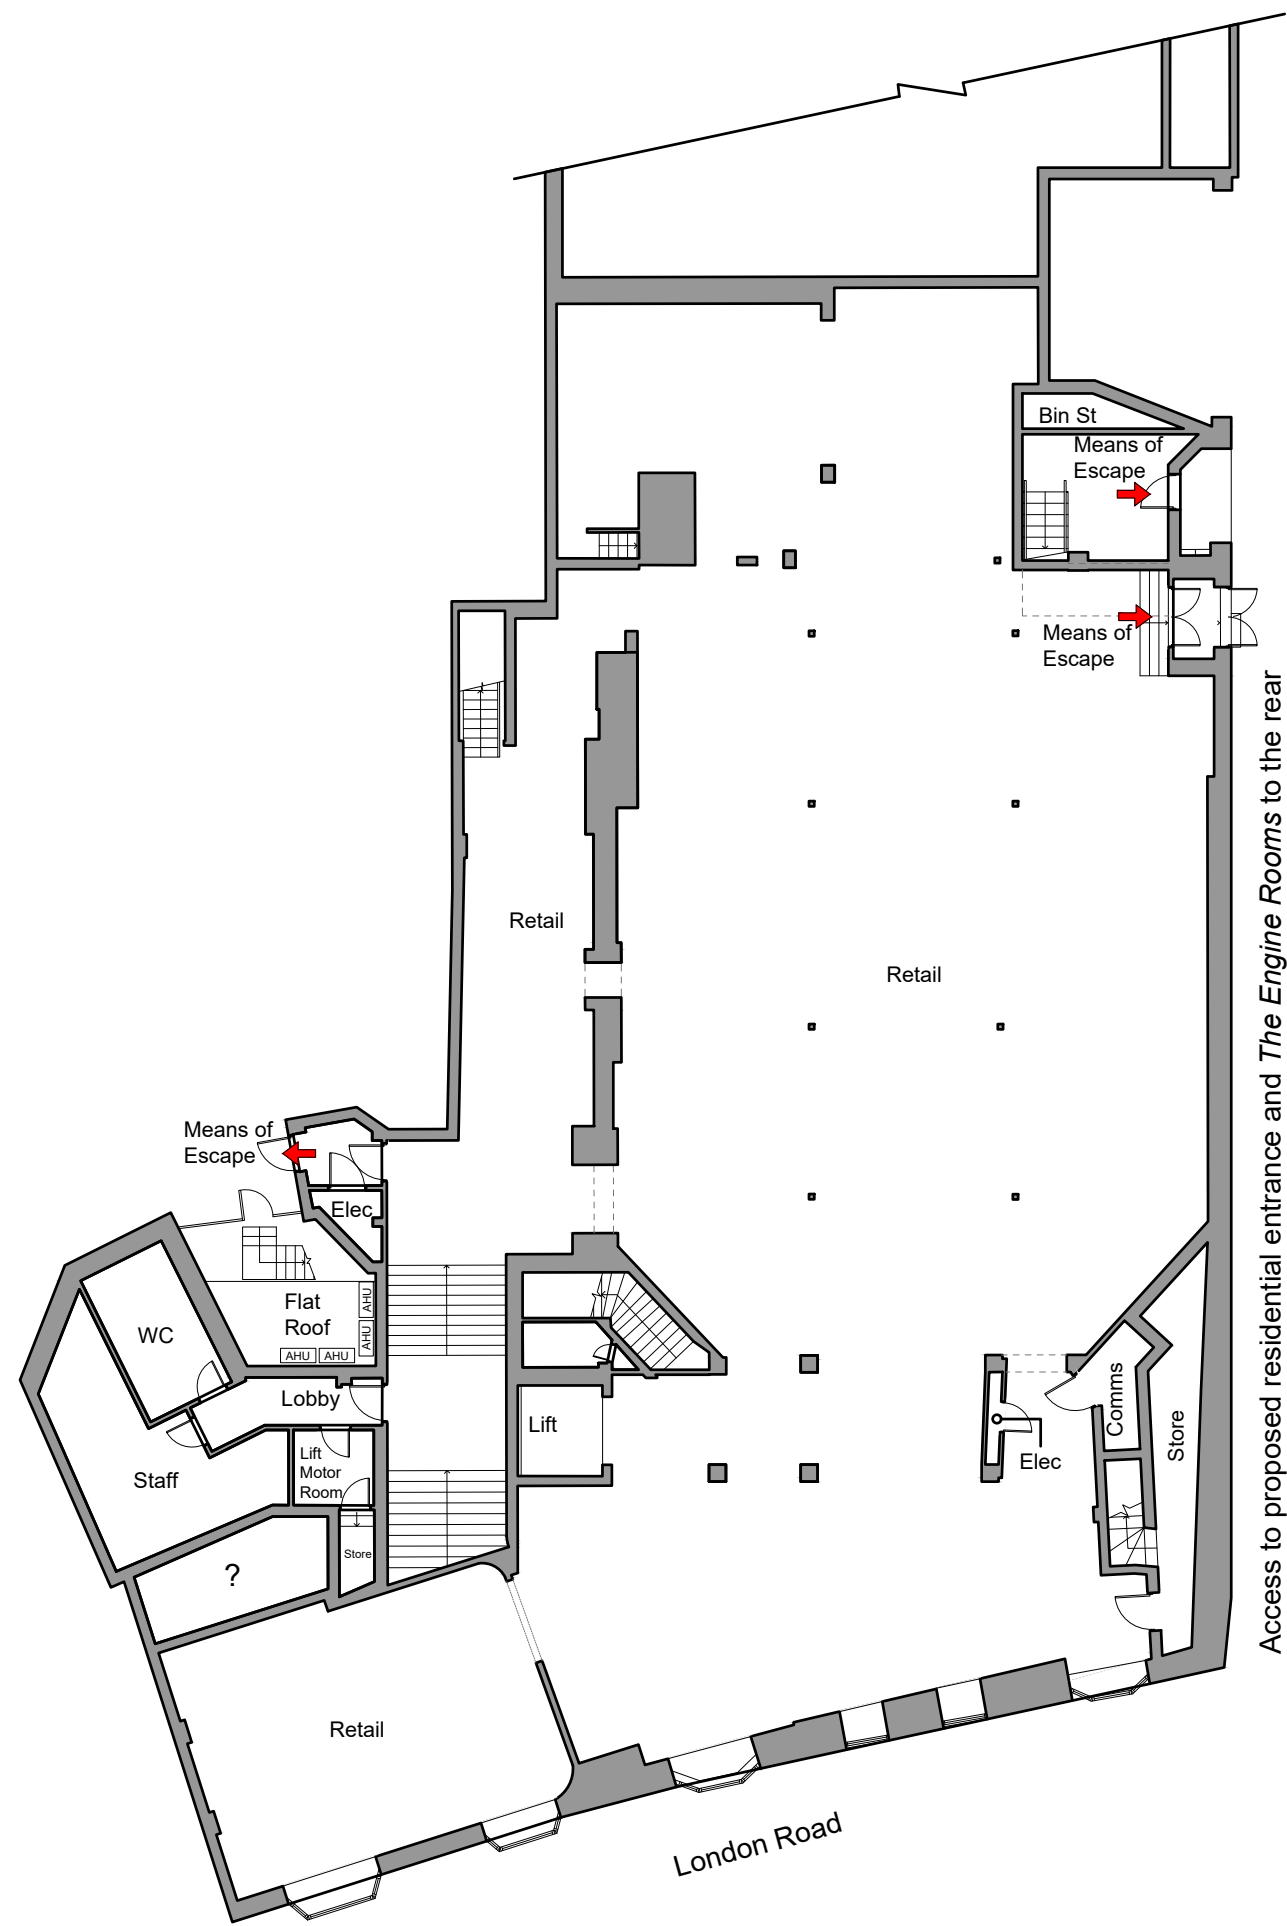

1 - Existing Floor Plan
1:200 @ A3

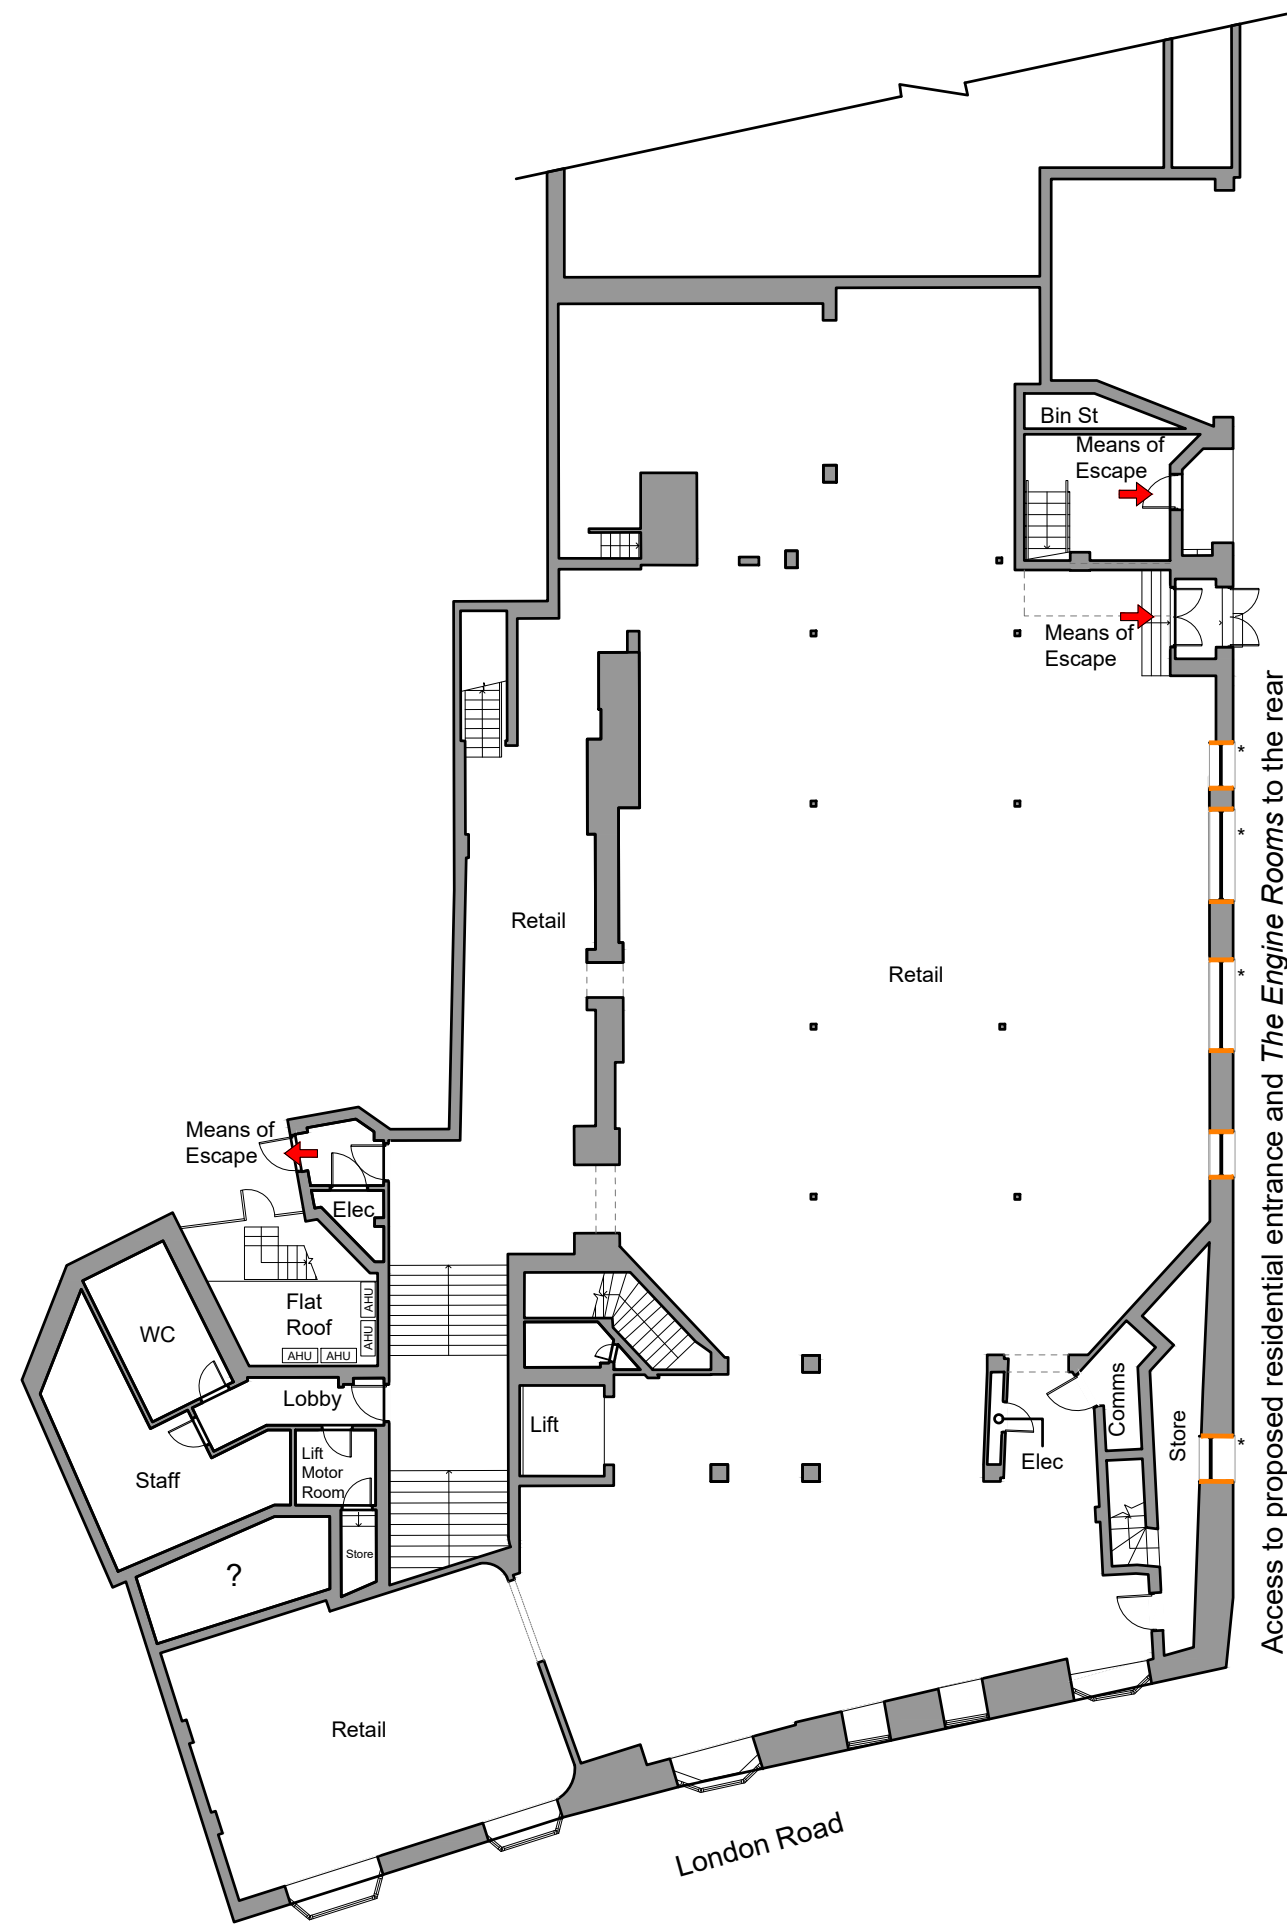

2 - Proposed Floor Plan
1:200 @ A3

REVISIONS				
REV.	DATE	REVISION	DRW	CHK
made Architects Ltd The Stables 18 Howard Road Reigate w: www.made-architects.com e: info@made-architects.com t: +44 (0)203 633 4625 m: madearchitects				
Client: Charlie Martell				
Job: 2350				
Address: 5-8A Whitehall Parade London Road East Grinstead RH19 1AP				
Drawing: Existing and Proposed First Floor Plans				
Scale: 1:200				
Drawn: WG				
Checked: AD				
Date: 02/04/2025				
Size: 2350-MAL-01-ZZ-DR-A-				
A3	0152			P0