


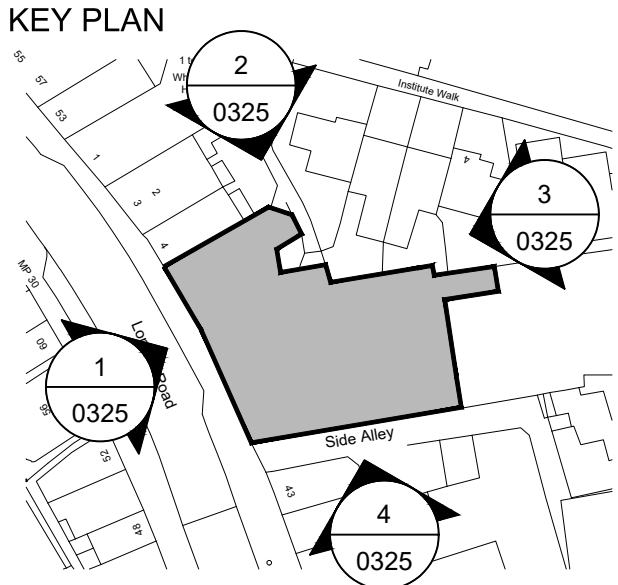


- KEY
- Existing
 - Proposed
 - Proposed Demolition



1 - Proposed West Elevation [Front]
1:100 @ A1



2 - Proposed North Elevation [Left]
1:100 @ A1

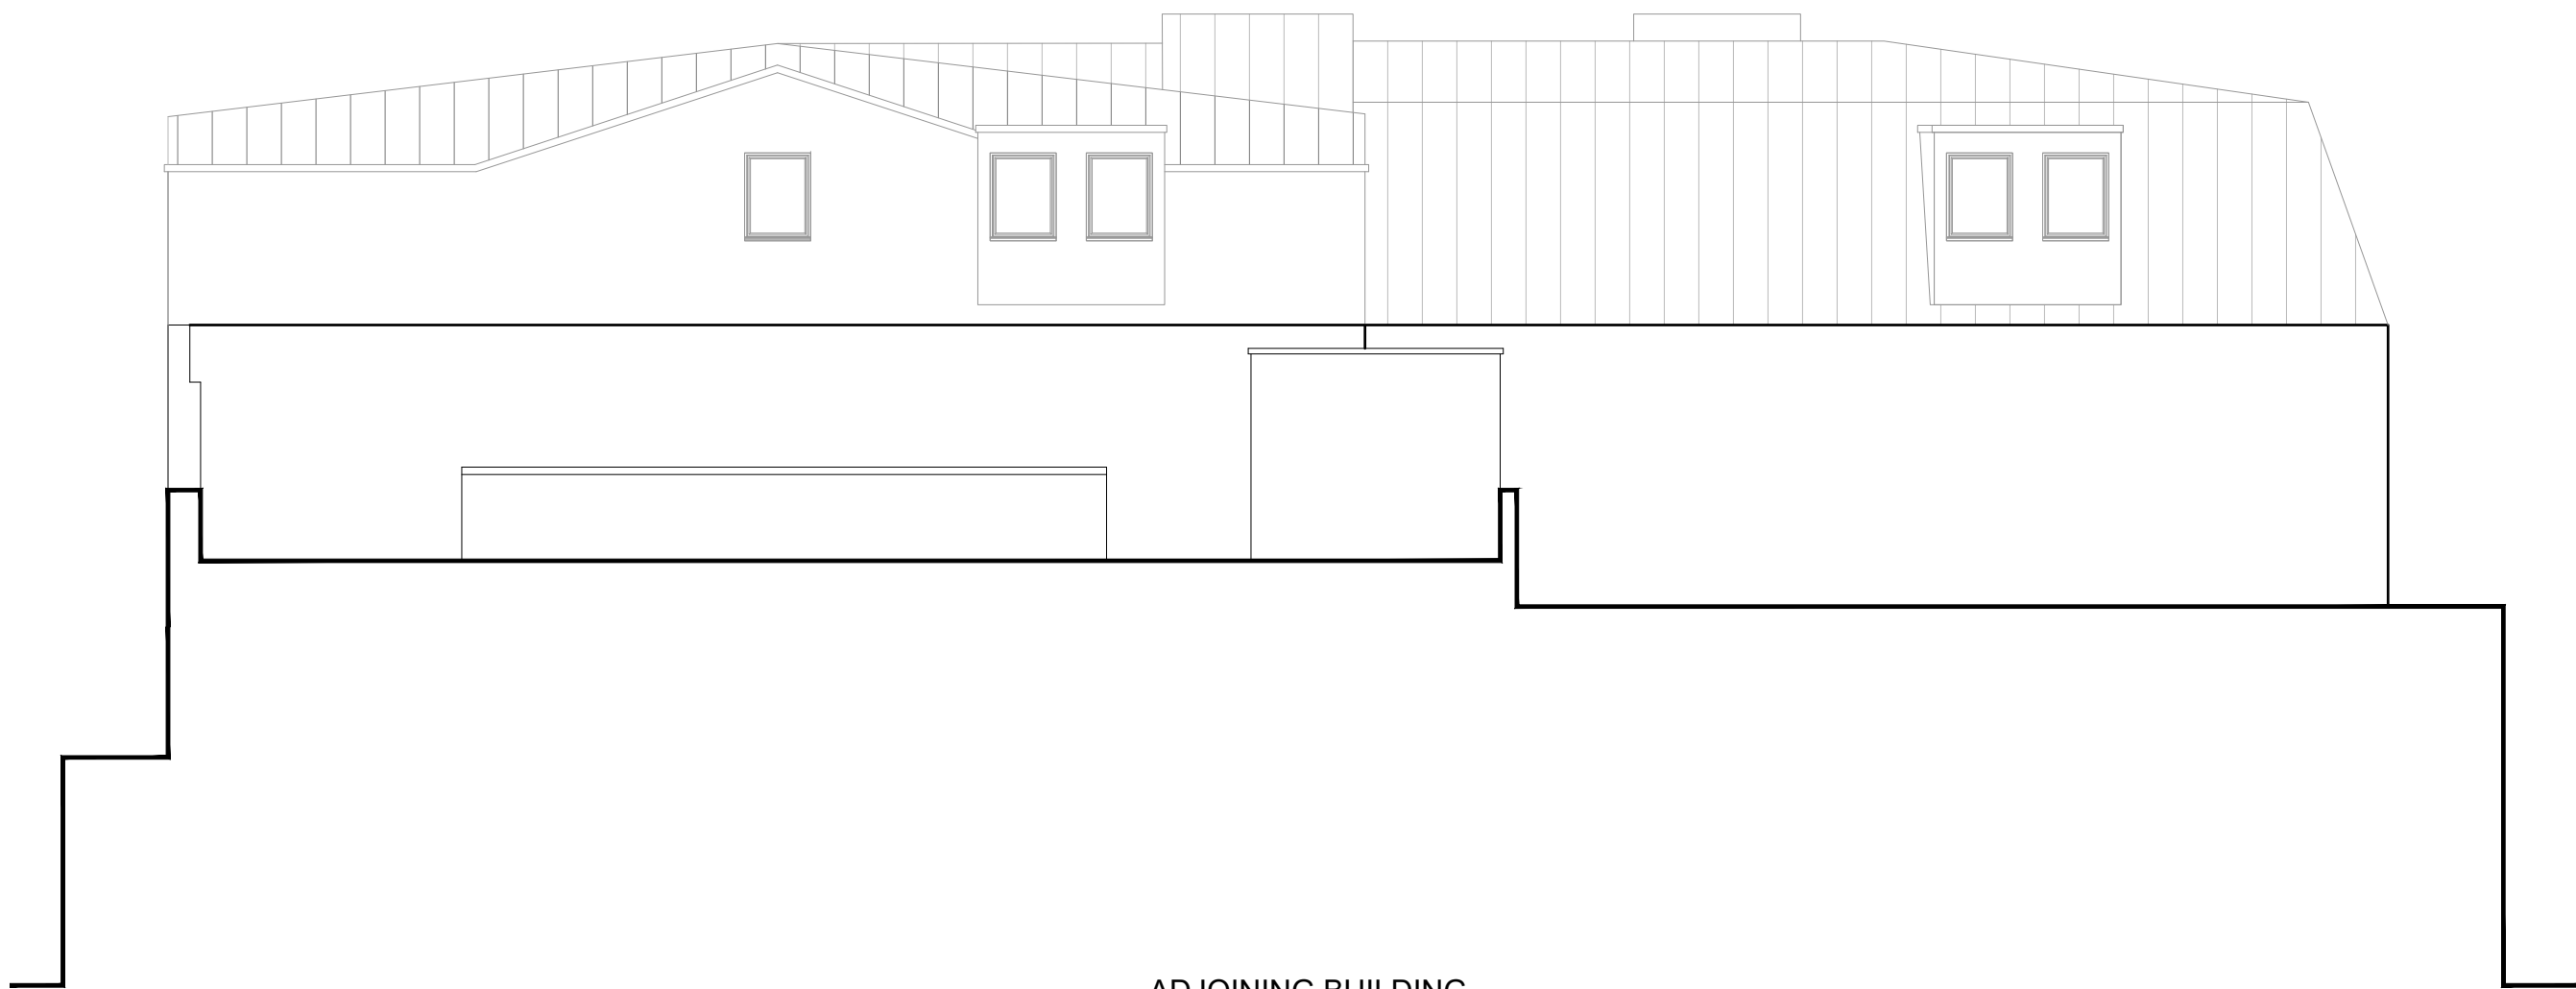

3 - Proposed East Elevation [Rear]
1:100 @ A1



4 - Proposed South Elevation [Right]
1:100 @ A1



REV.			REVISIONS		DRW	CHK
REV.	DATE	REVISION				
made Architects Ltd The Stables 18 Howard Road Rainton w: www.made-architects.com e: info@made-architects.com t: +44 (0)203 633 4625 m: madearchitects_						
Client:	Charlie Martell					
Job:	2350					
Address:	5-8A Whitehall Parade London Road East Grinstead RH19 1AP					
Drawing:	Proposed Elevations					
Scale:	1:100 @ A1		PRELIMINARY liable to change without notice, not for construction			
Drawn:	WG					
Checked:	AD					
Date:	02/04/2025					
Size:	2350-MAL-XX-ZZ-DR-A-		Rev			
A1	0352		P0			