
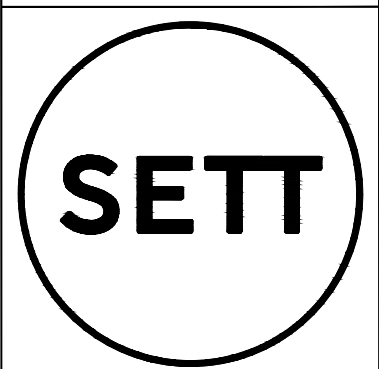


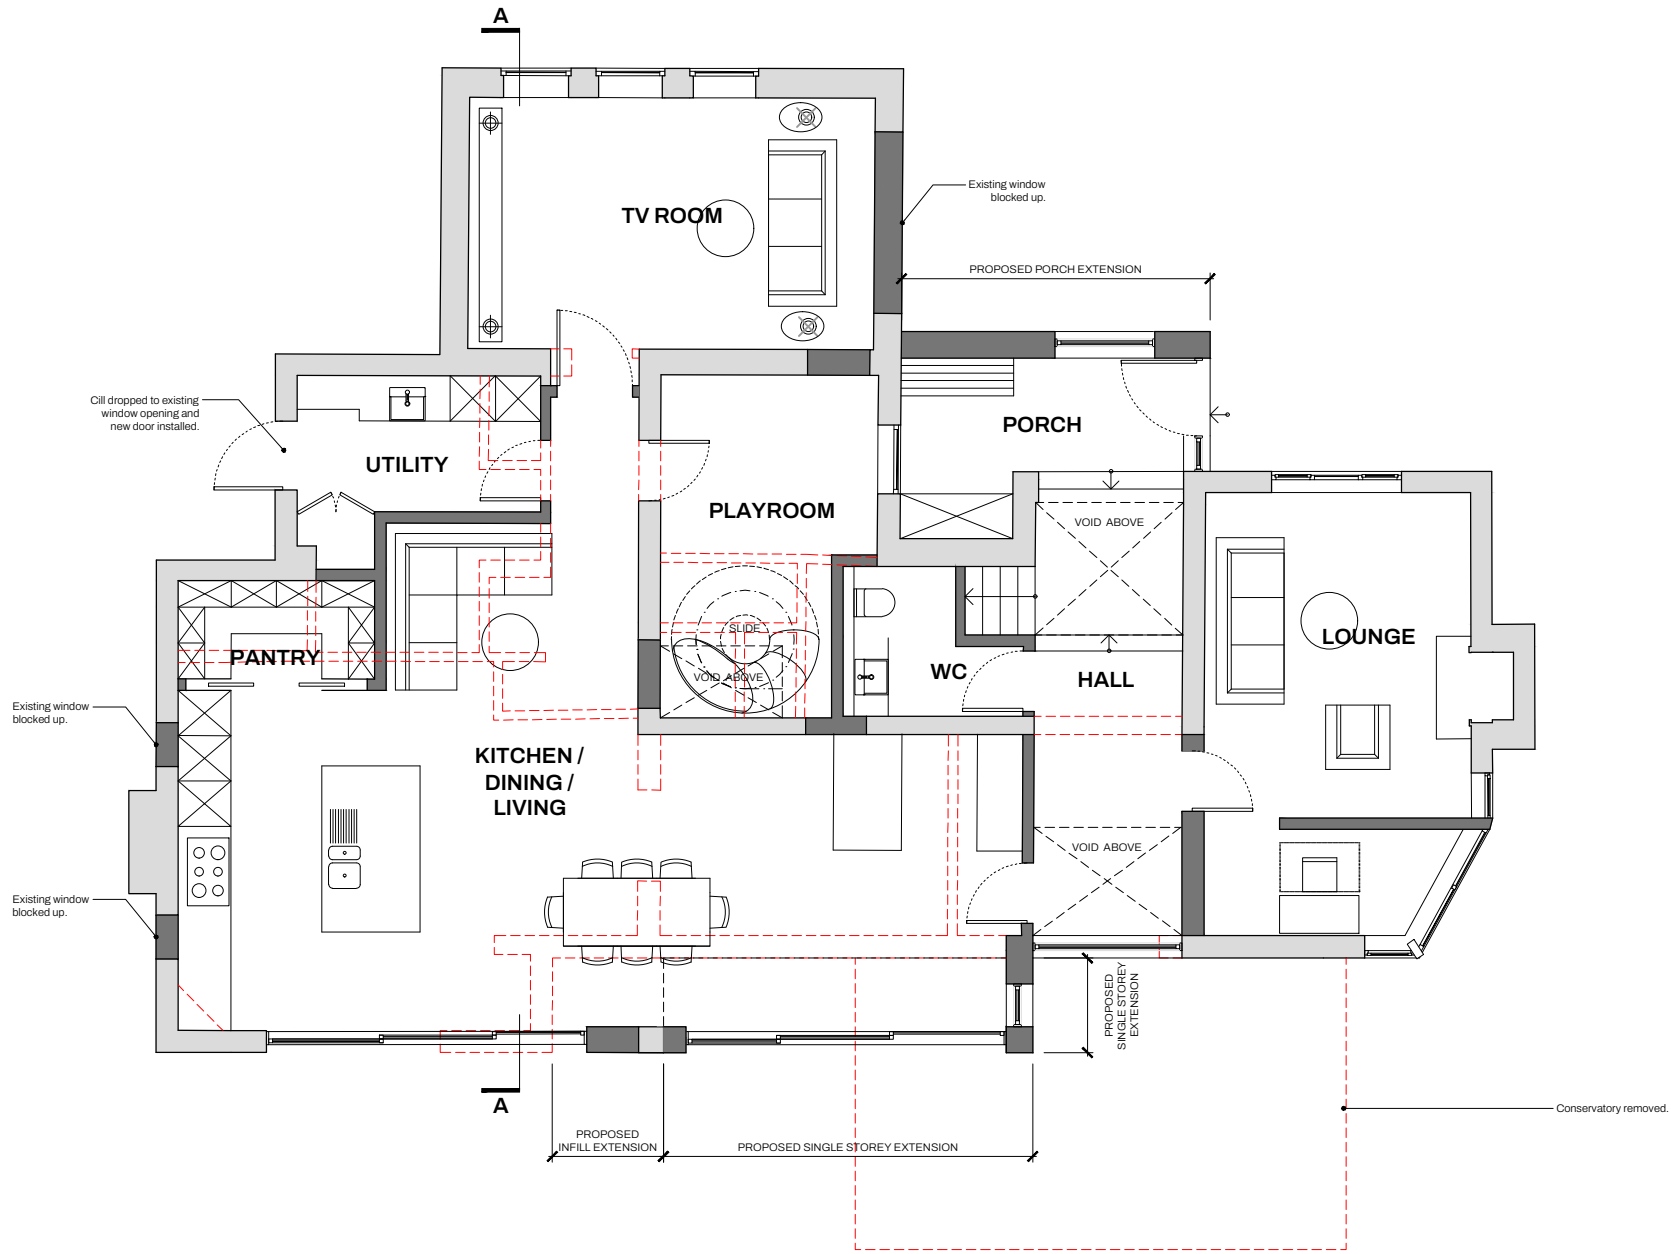

Roebuck House - 5 Roebuck Close - Reigate - RH2 7ER
01737 944 766 - hello@sett-pa.com - www.sett-pa.com

Rev.	Date	Notes	Drawn	Checked
/	13/02/2025	Issued for client comment.	CG	SPA
A	17/02/2025	Revised as per client comments.	CG	SPA
B	18/02/2025	Revised as per client comments.	CG	SPA
C	04/04/2025	Kitchen door changed to sliding door as per client comments.	CG	SPA
D	07/04/2025	Internal layout changes as per client comments.	CG	SPA

Client:
Wyeth-Lamb & Lamb

Project:
2414-Ember Rise
Ember Rise, Sandhill Lane, Crawley Down, RH10 4LE

Drawing:
Proposed Floor Plans
Ground Floor

Scale:
1:100@A3

Drawn By:
CG

Checked By:
SPA

Issued For:
APPROVAL

Drawing No.
2414(21)000

Revision
D