




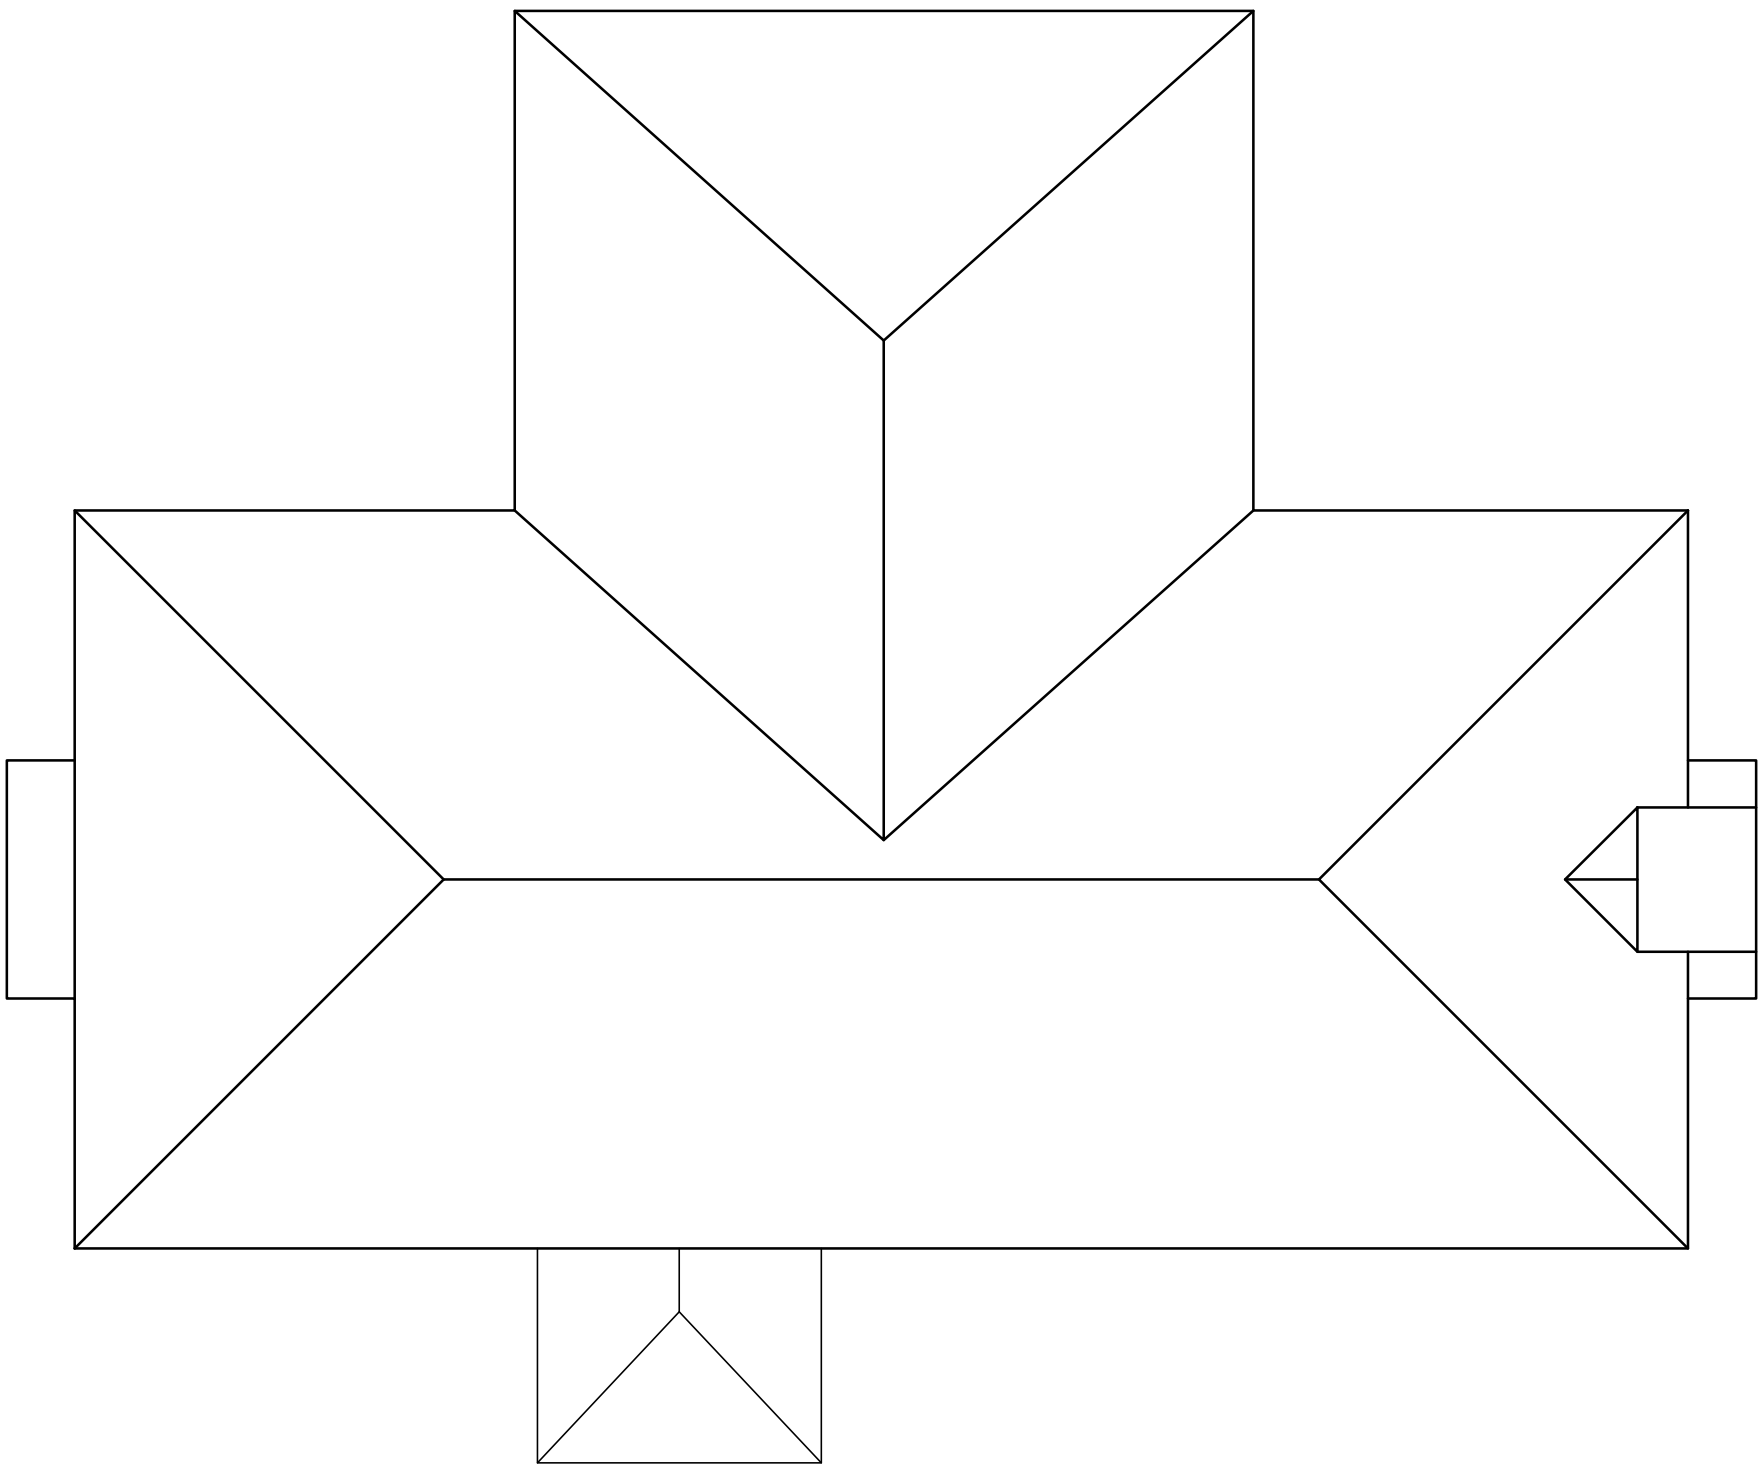

EXISTING ROOF PLAN - 1:50@A1

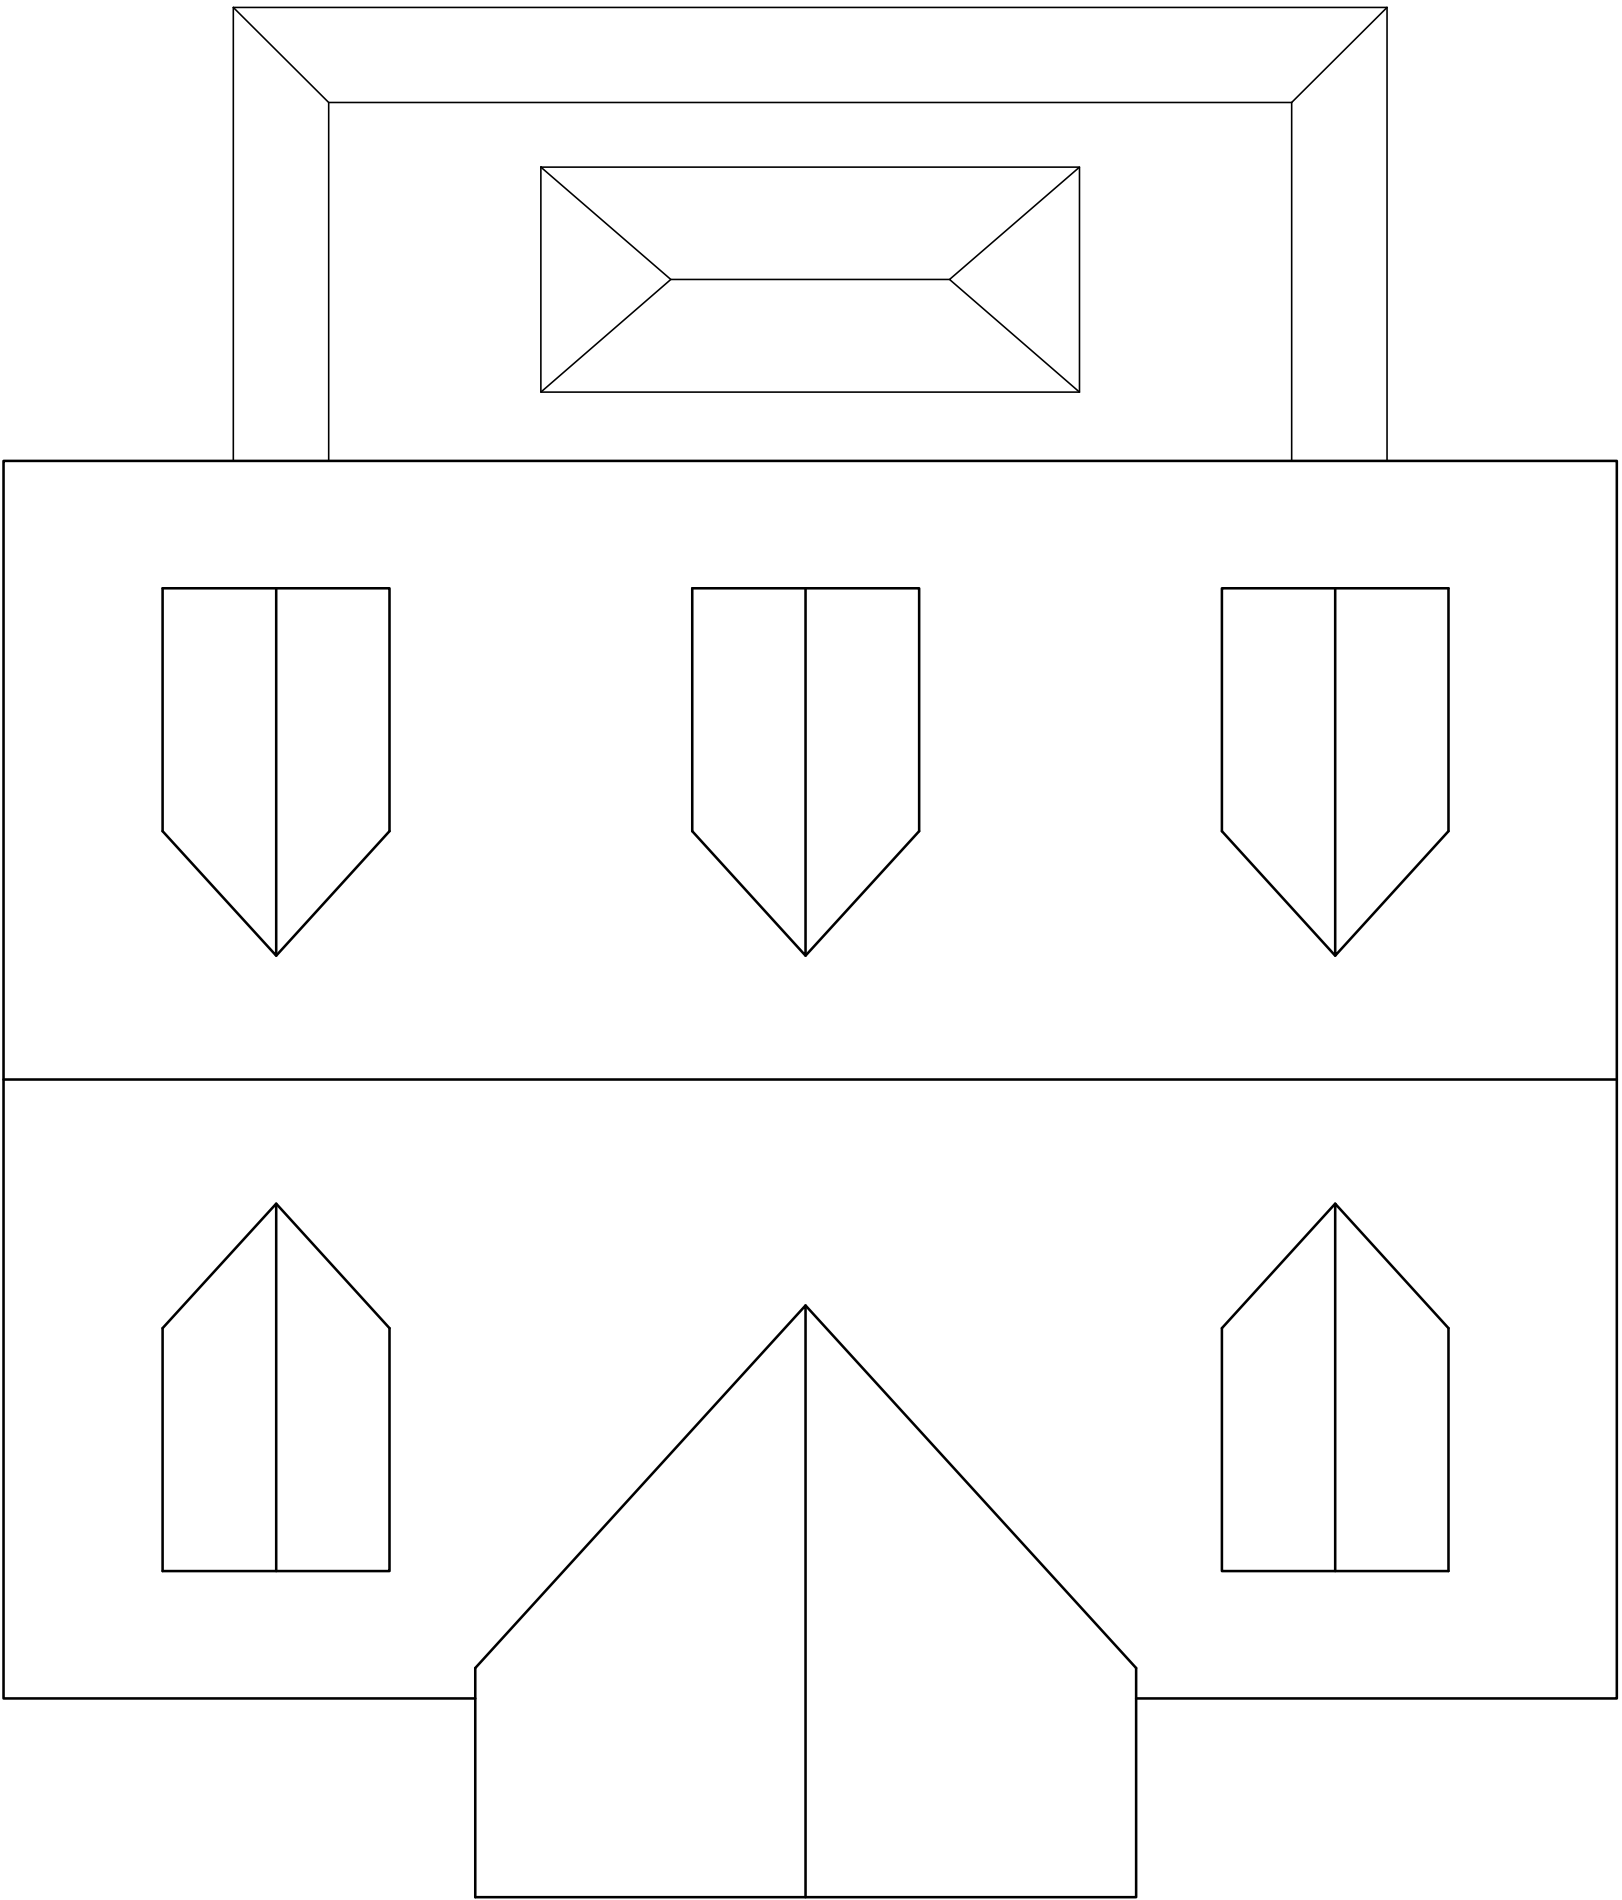


PROPOSED ROOF PLAN - 1:50@A1

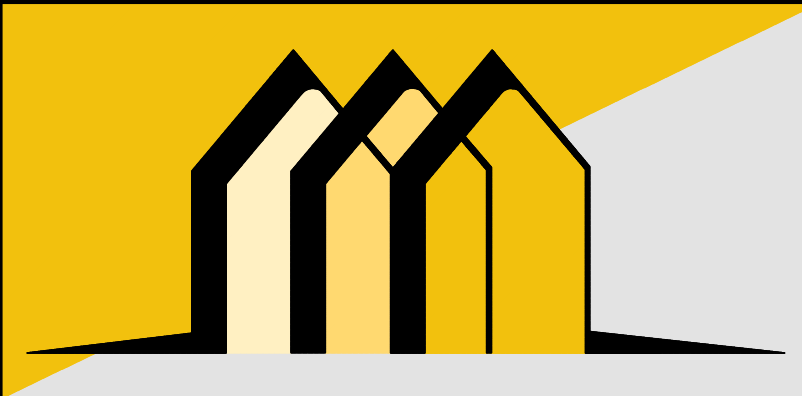

CONTACT INFO

E: Scott@EllisdonArchitecturalAssociates.co.uk
W: WWW.EllisdonArchitecturalAssociates.co.uk
M: 07828 189525

SCALE BARS

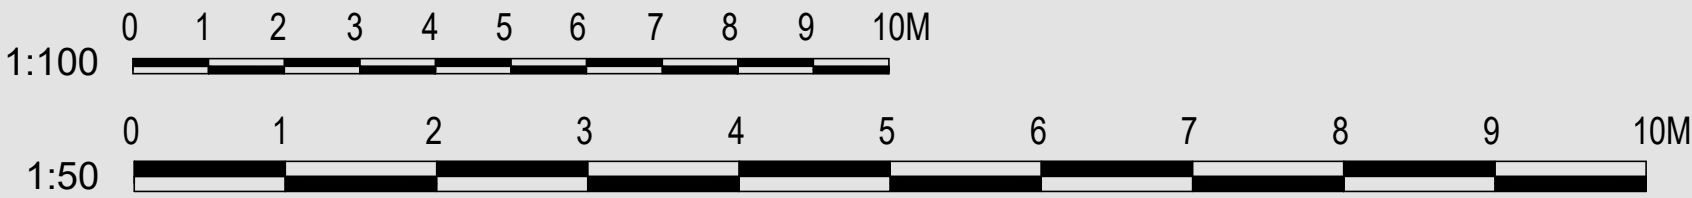

REVISION	DESCRIPTION	STATUS:	CLIENT:	MR & MRS CHARMAN	SITE ADDRESS:
0	FIRST ISSUE	PLANNING	JOB REF:	627	HEDGEROWS ORCHARD WAY HAYWARDS HEATH RH17 5ST
			DRG. NO:	04	
			DRG. TITLE:	ROOF PLANS	
			DATE:	MARCH 2025	
			SCALE:	1:50/100@A1	