


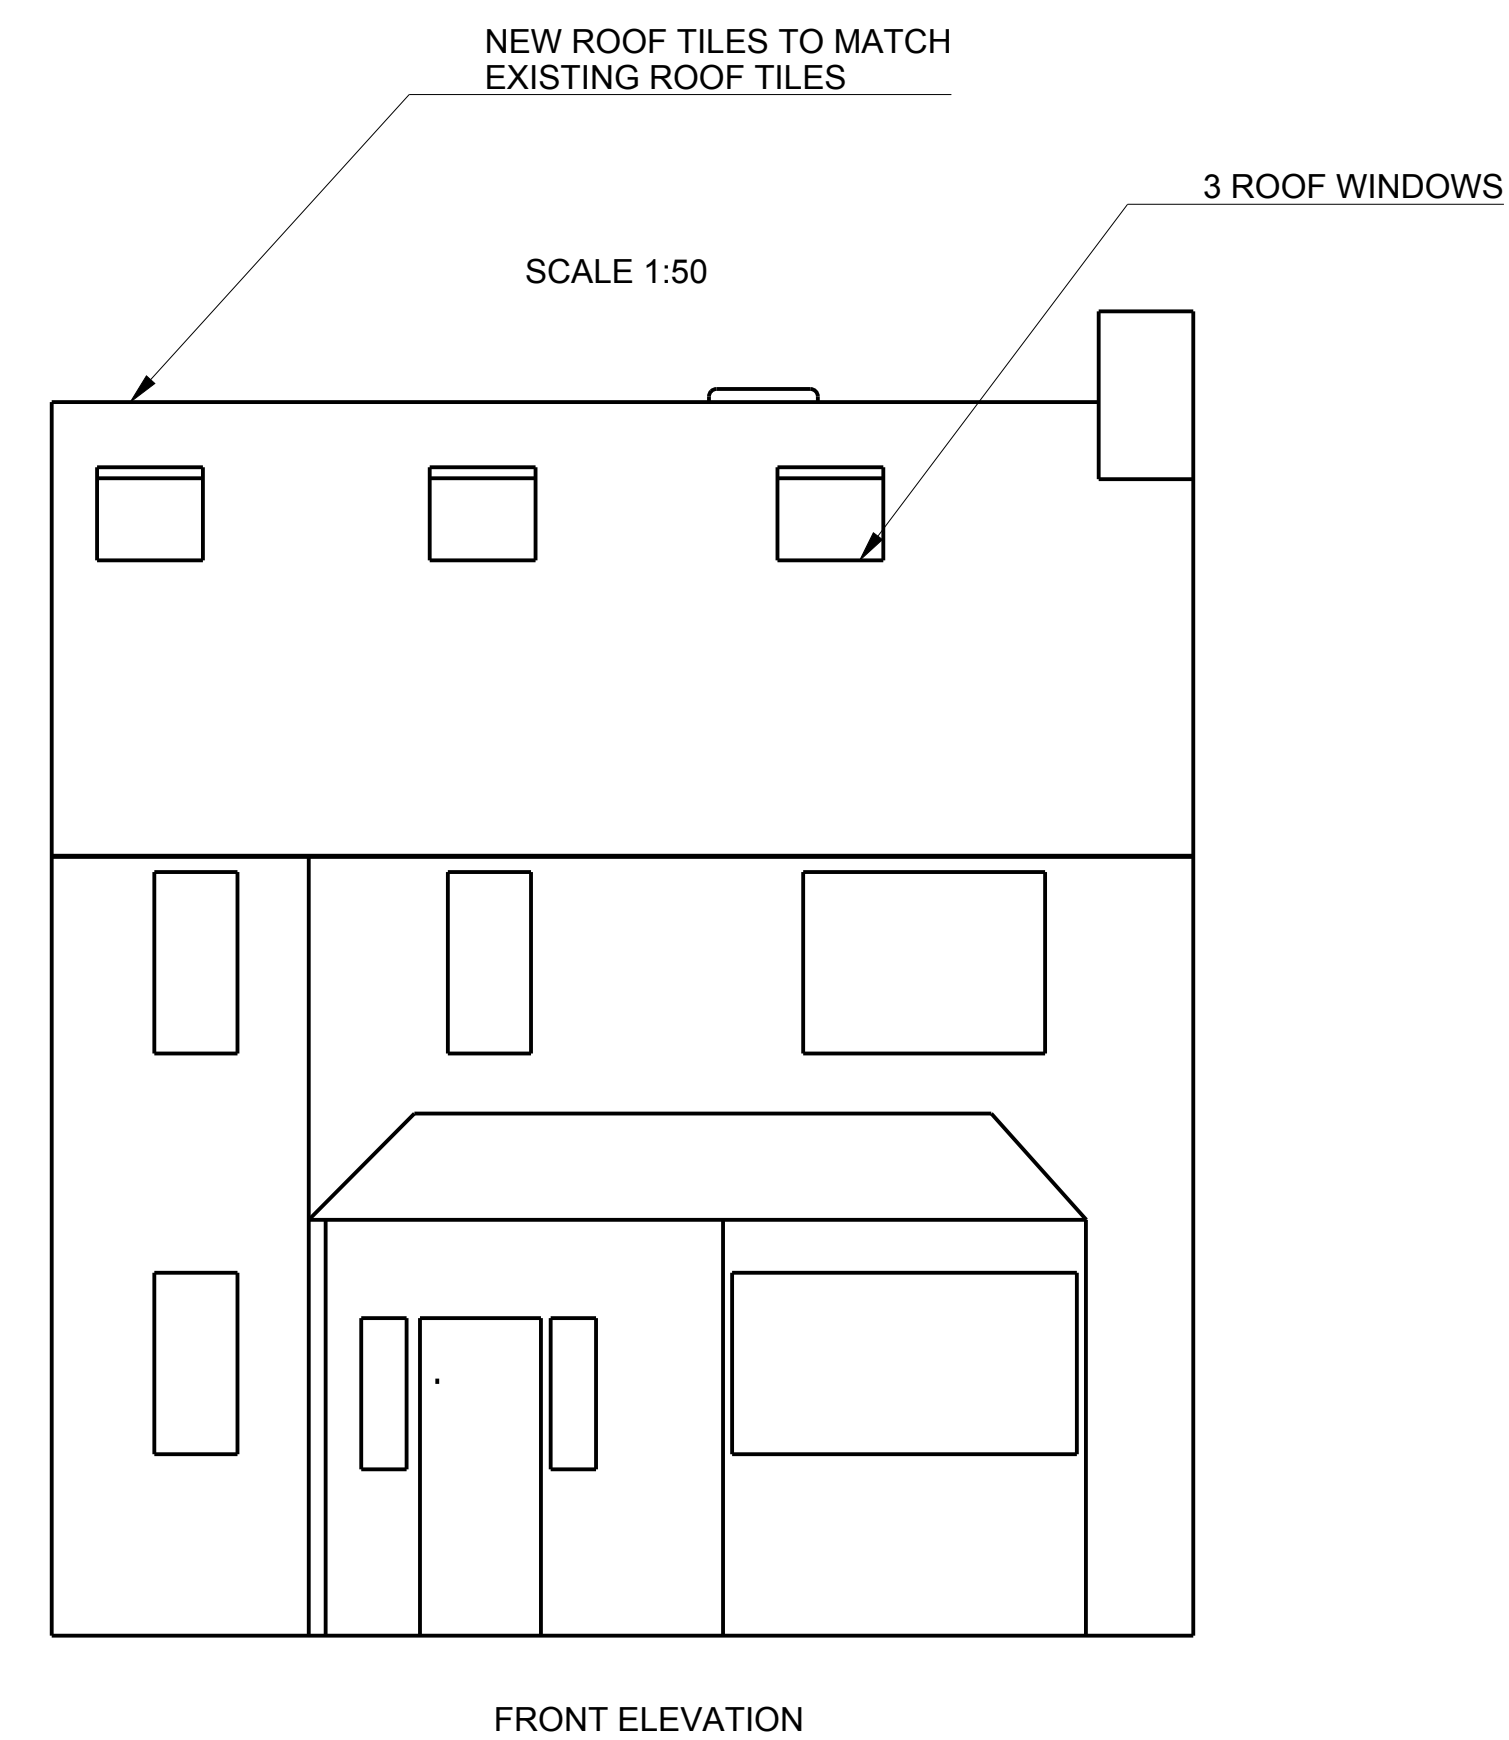
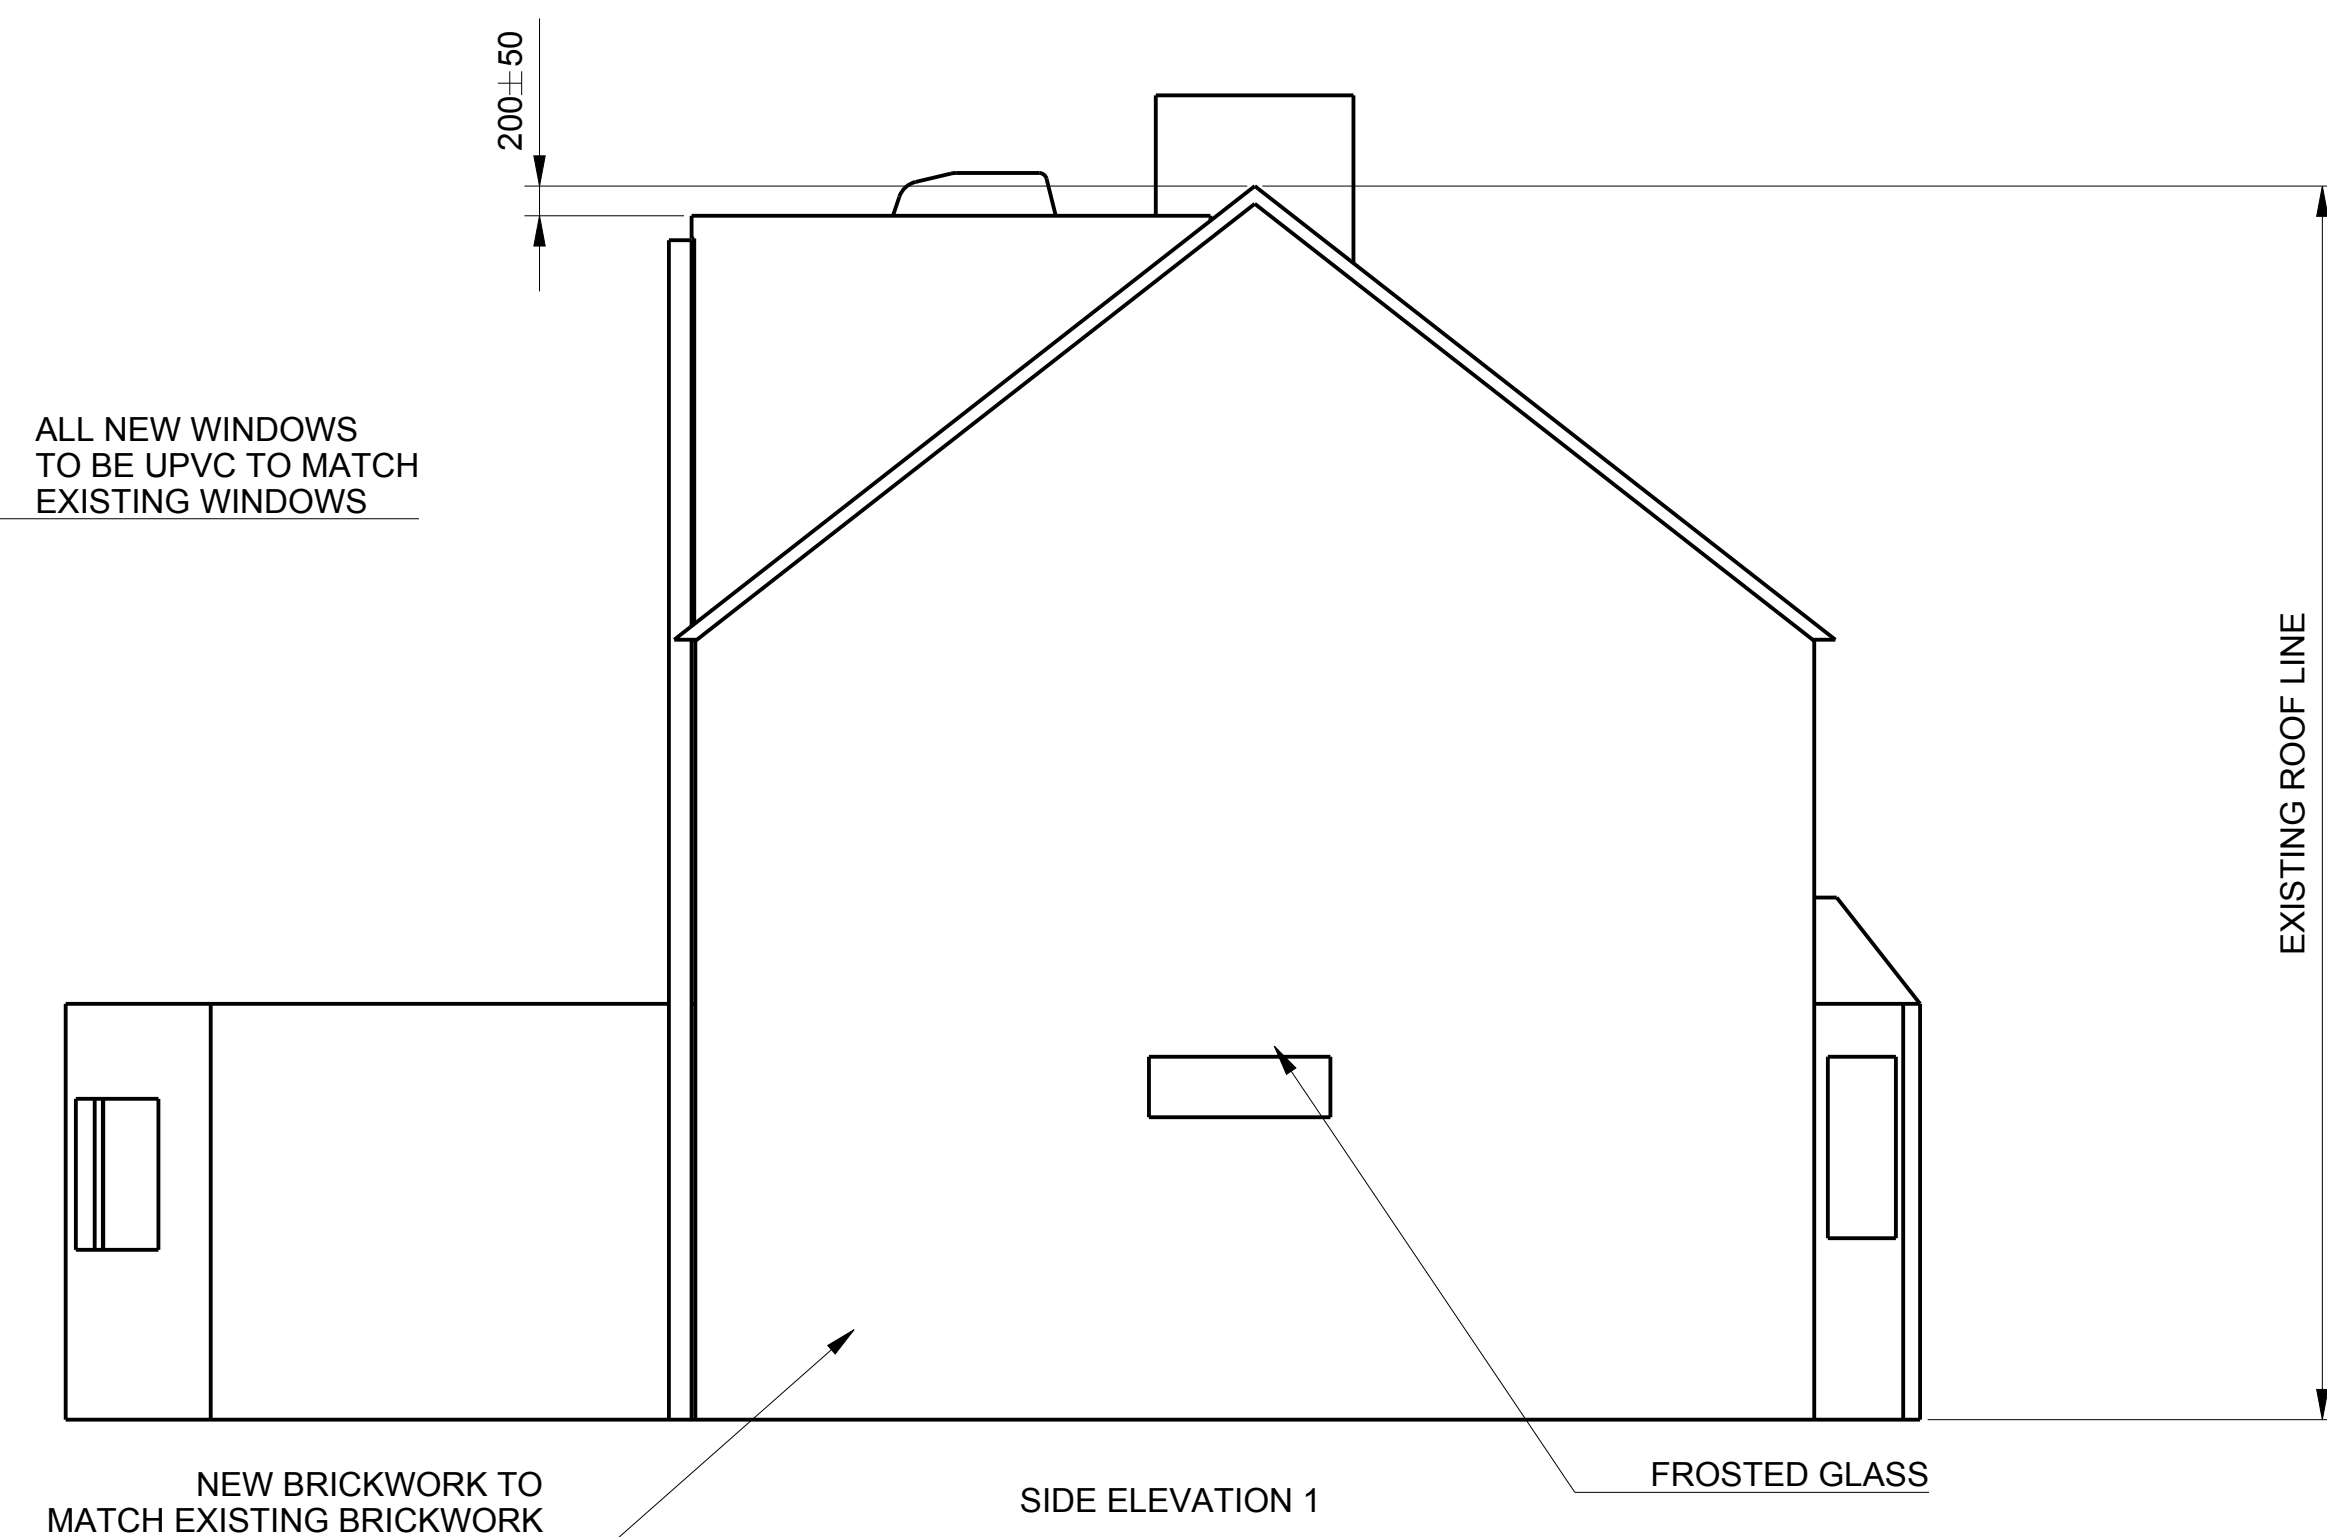
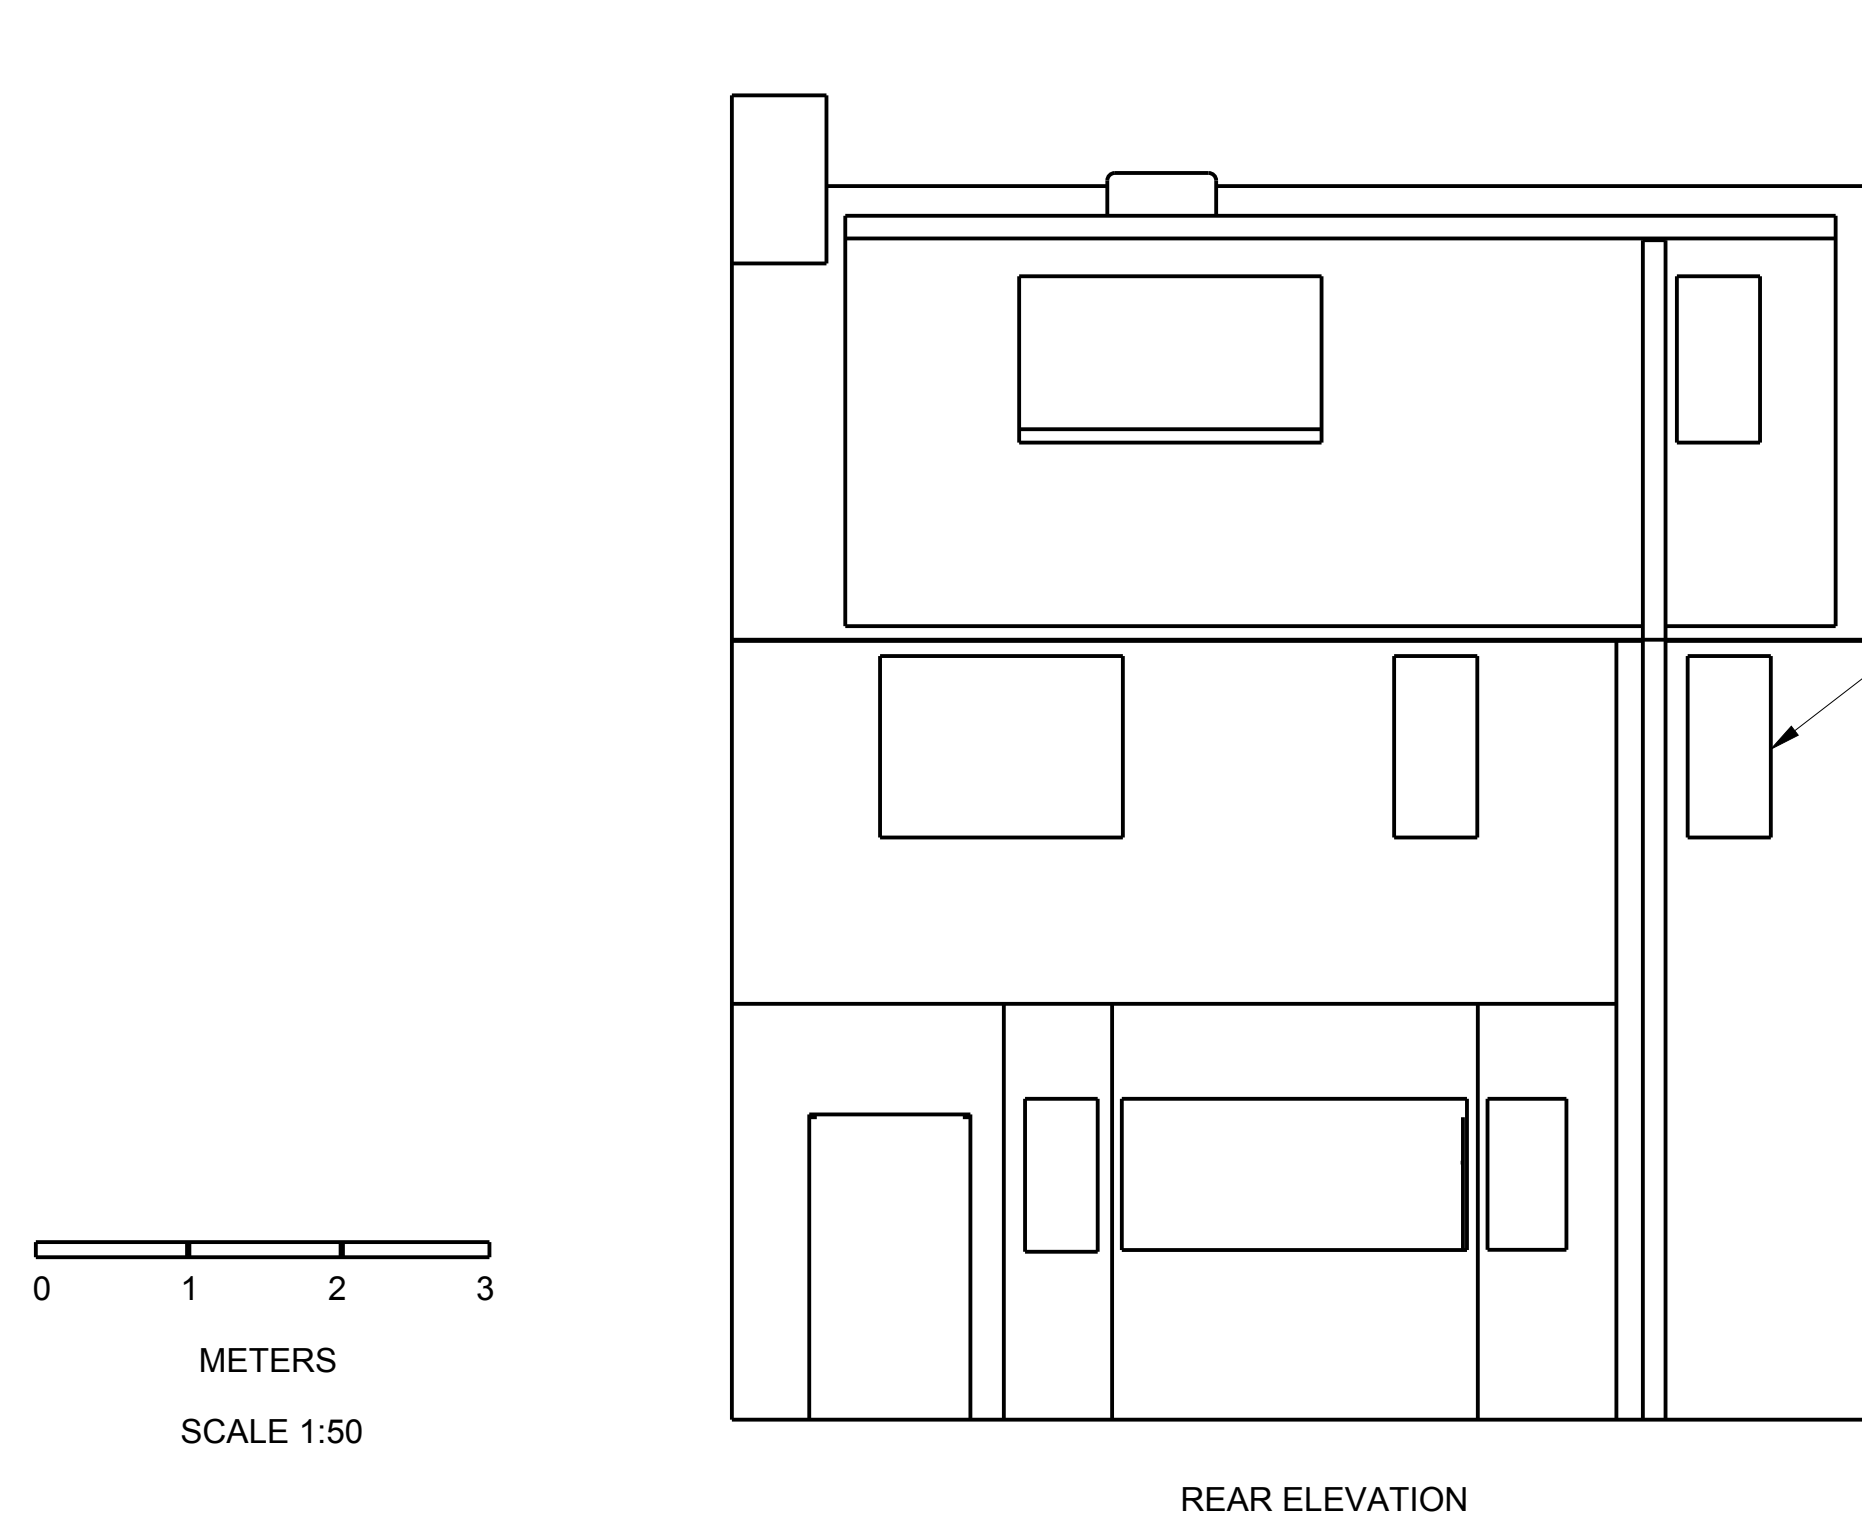
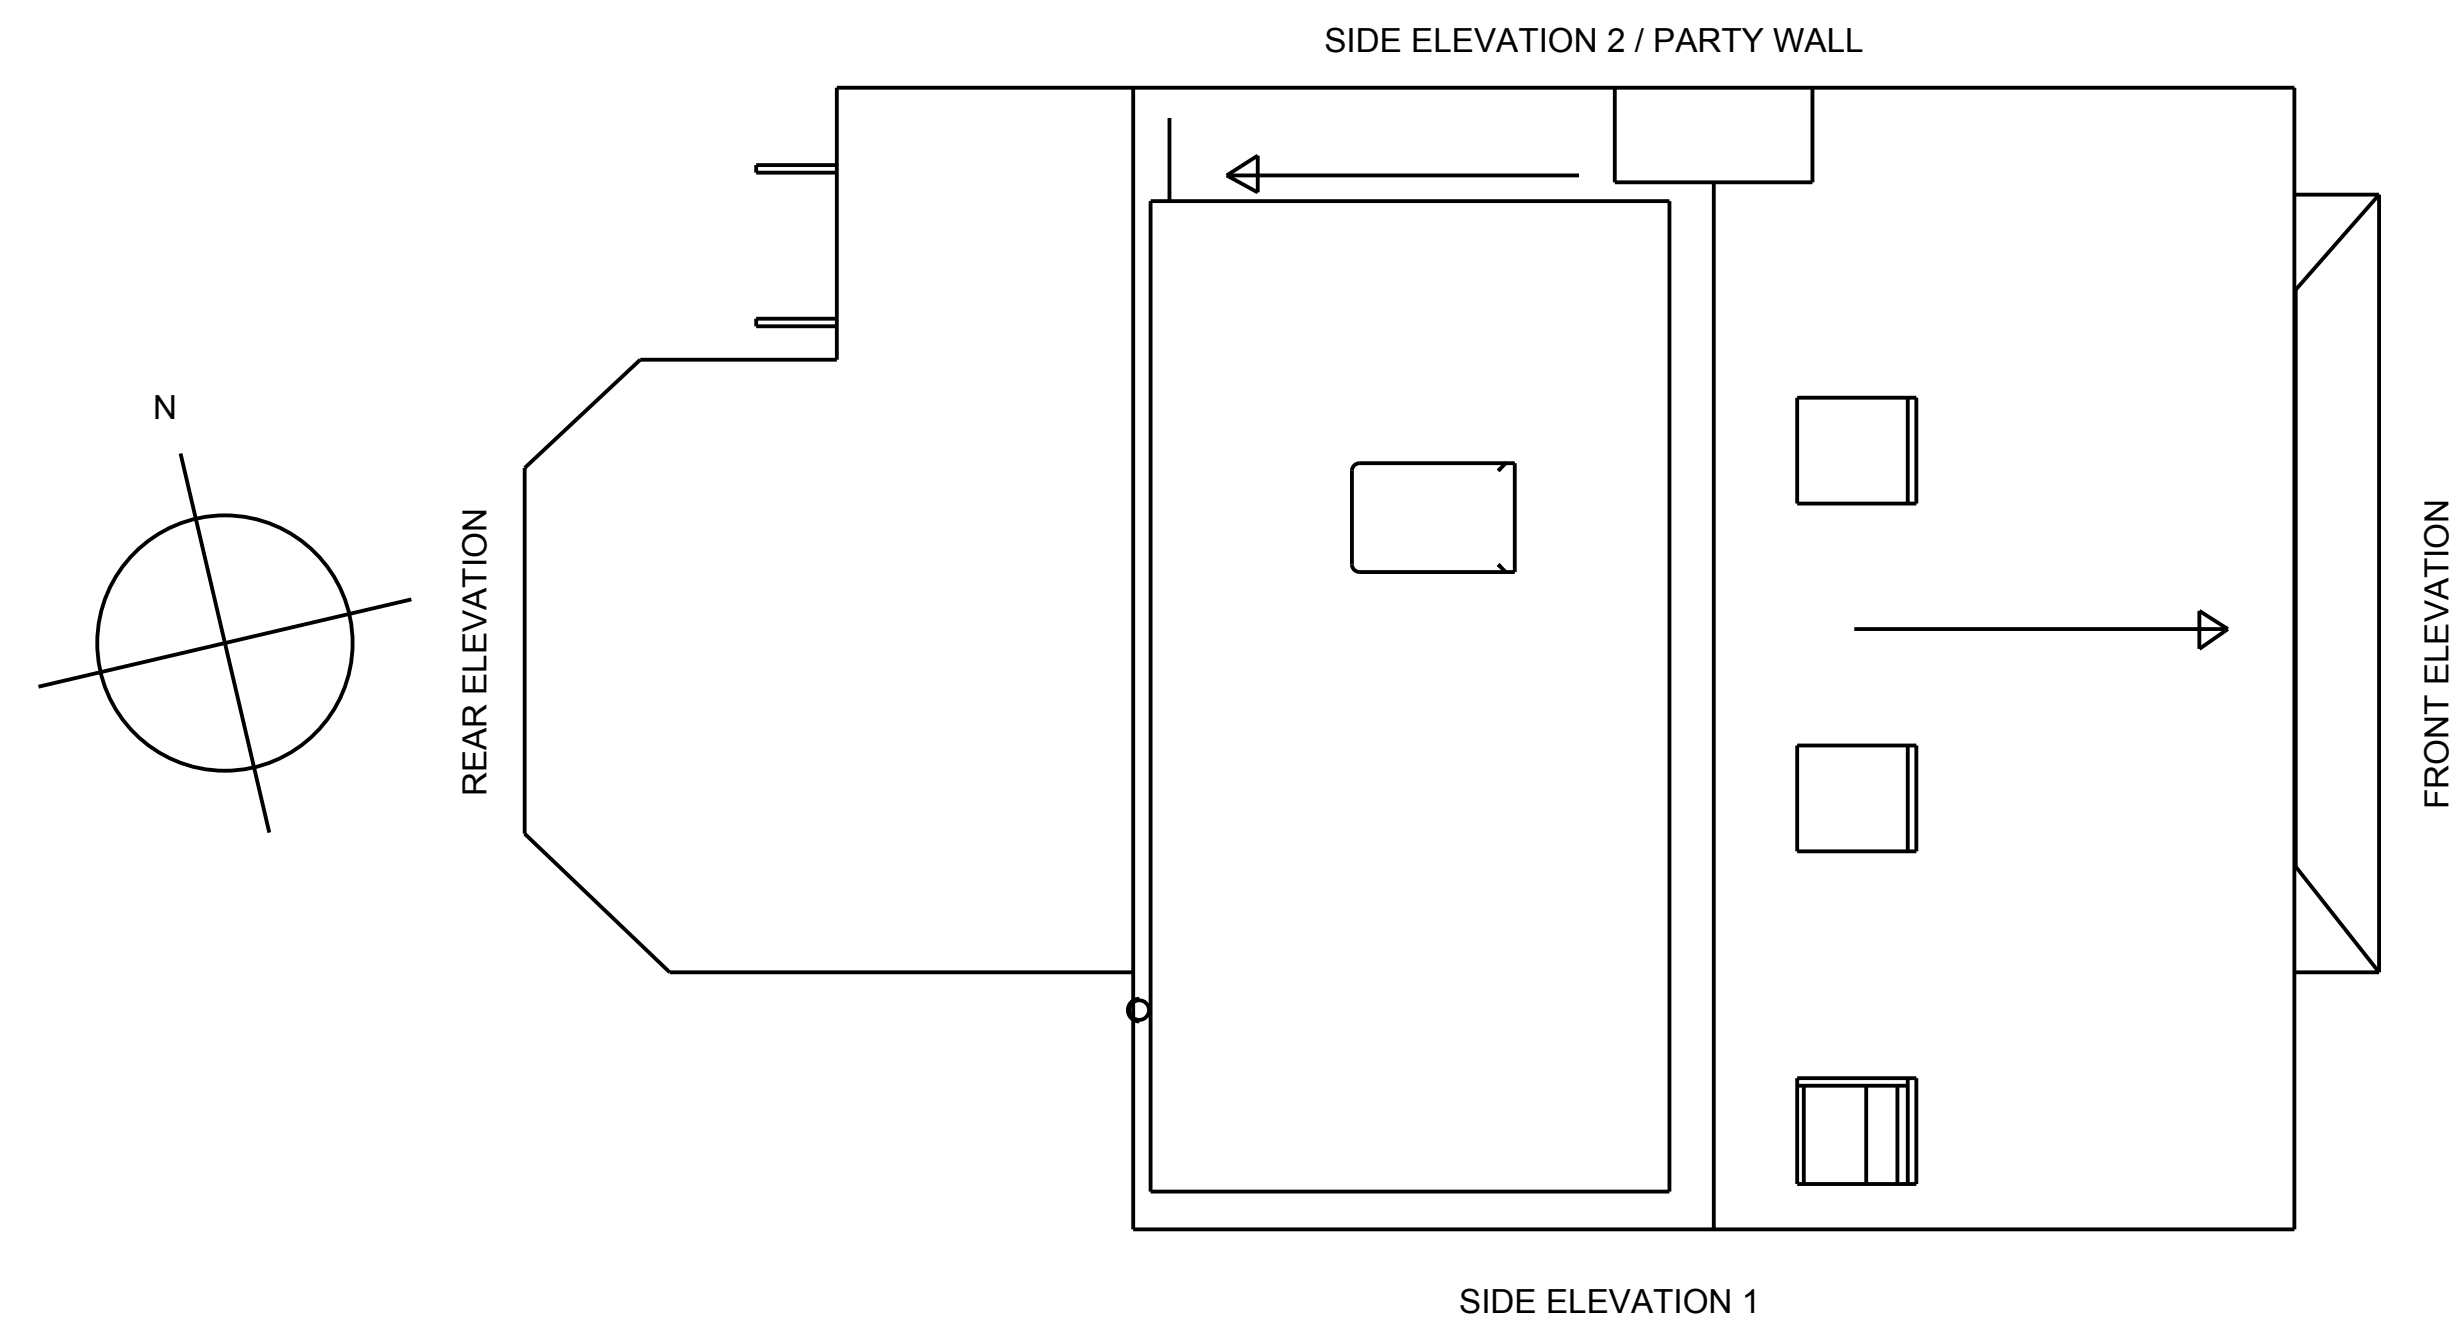
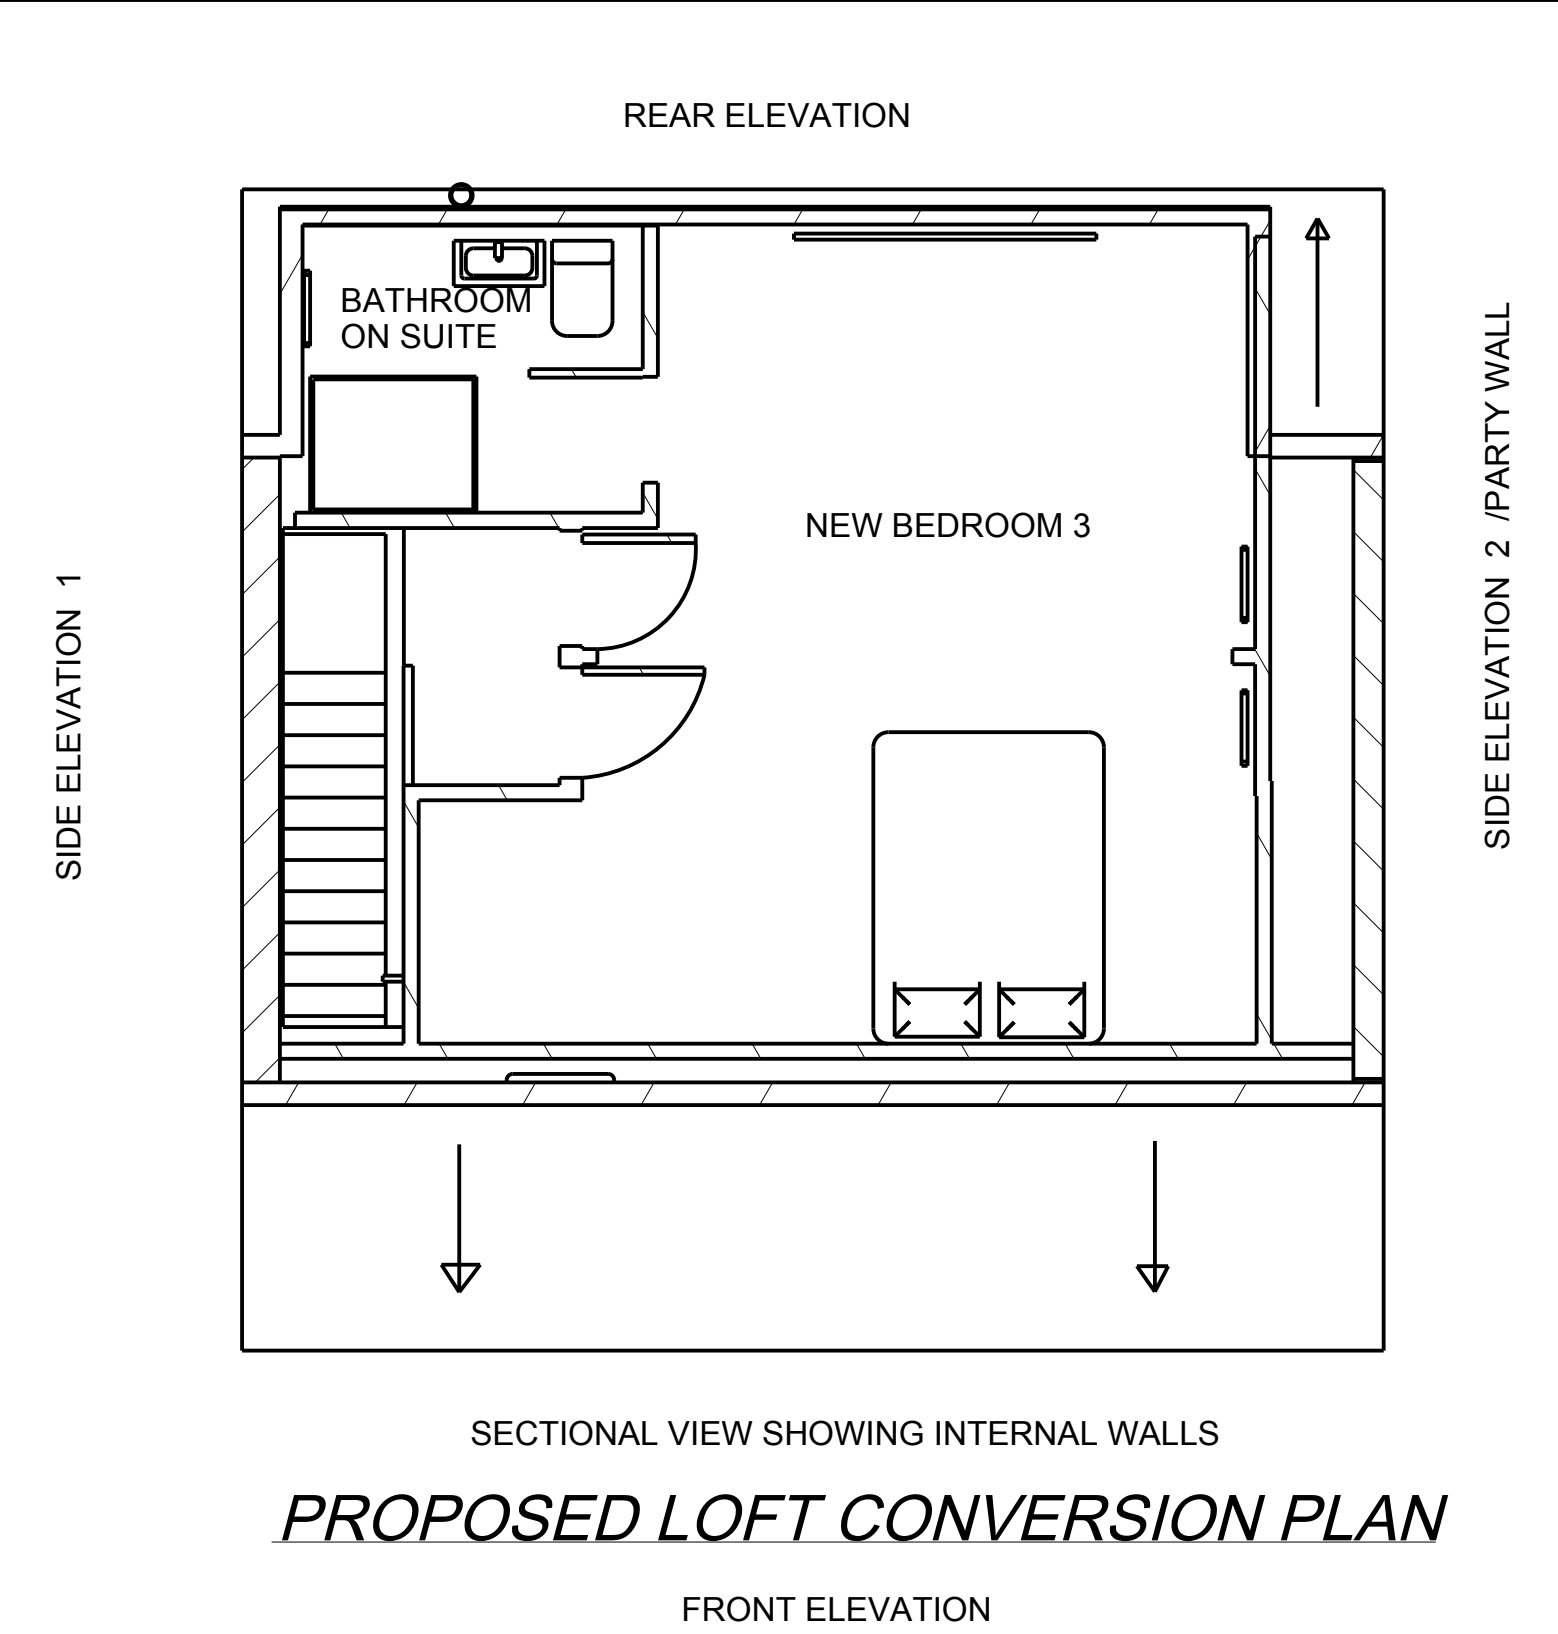
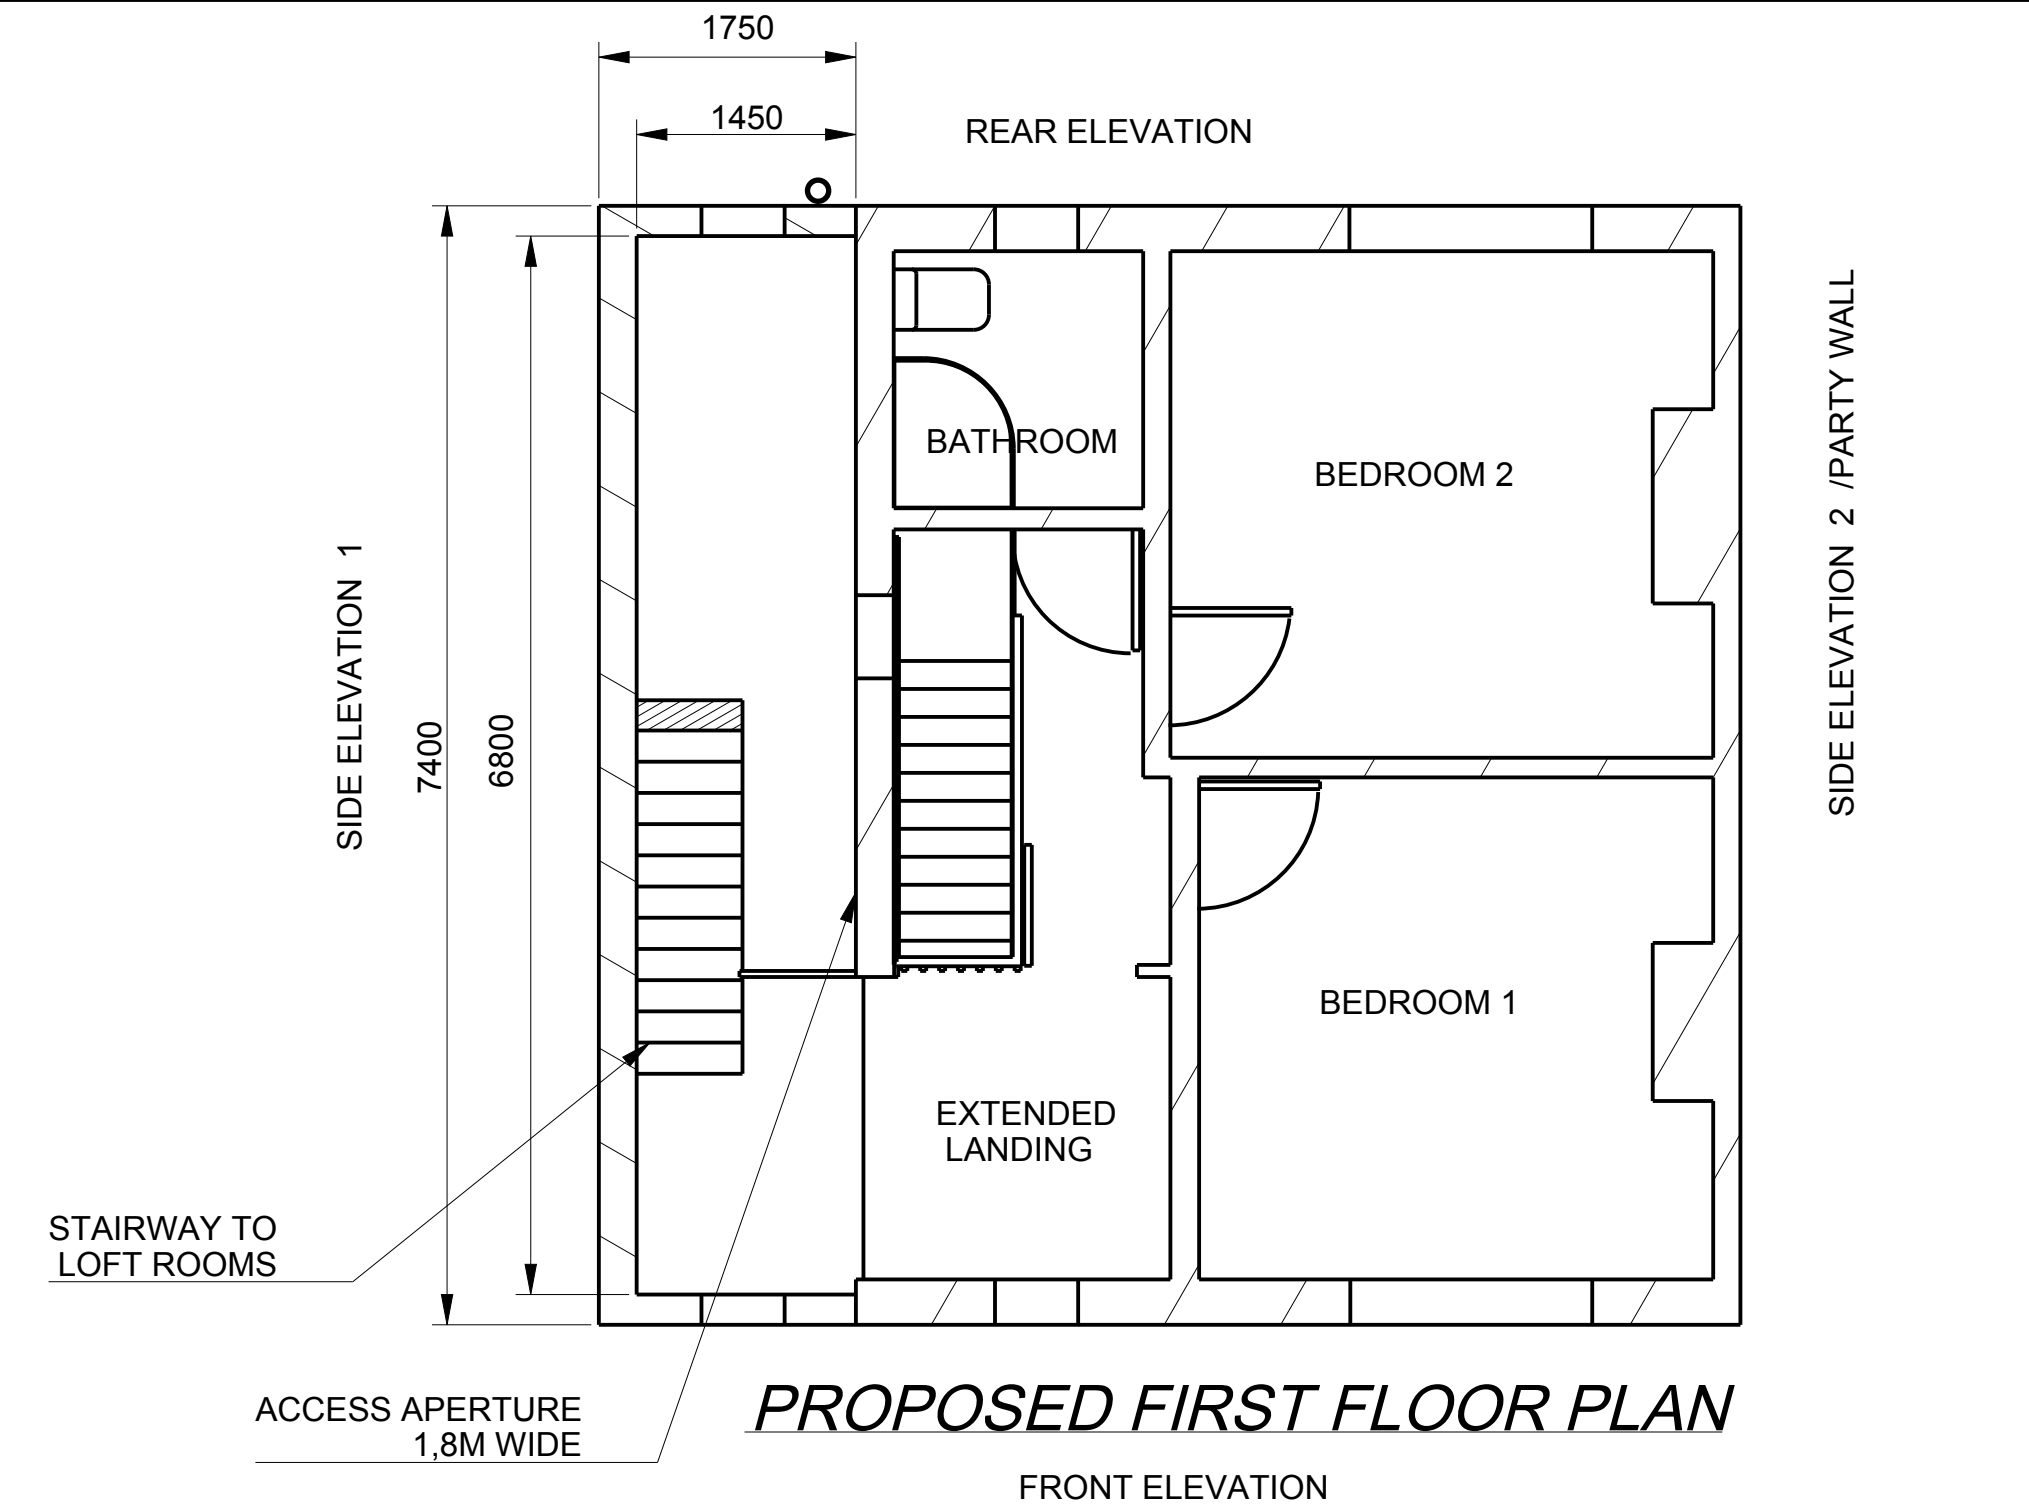
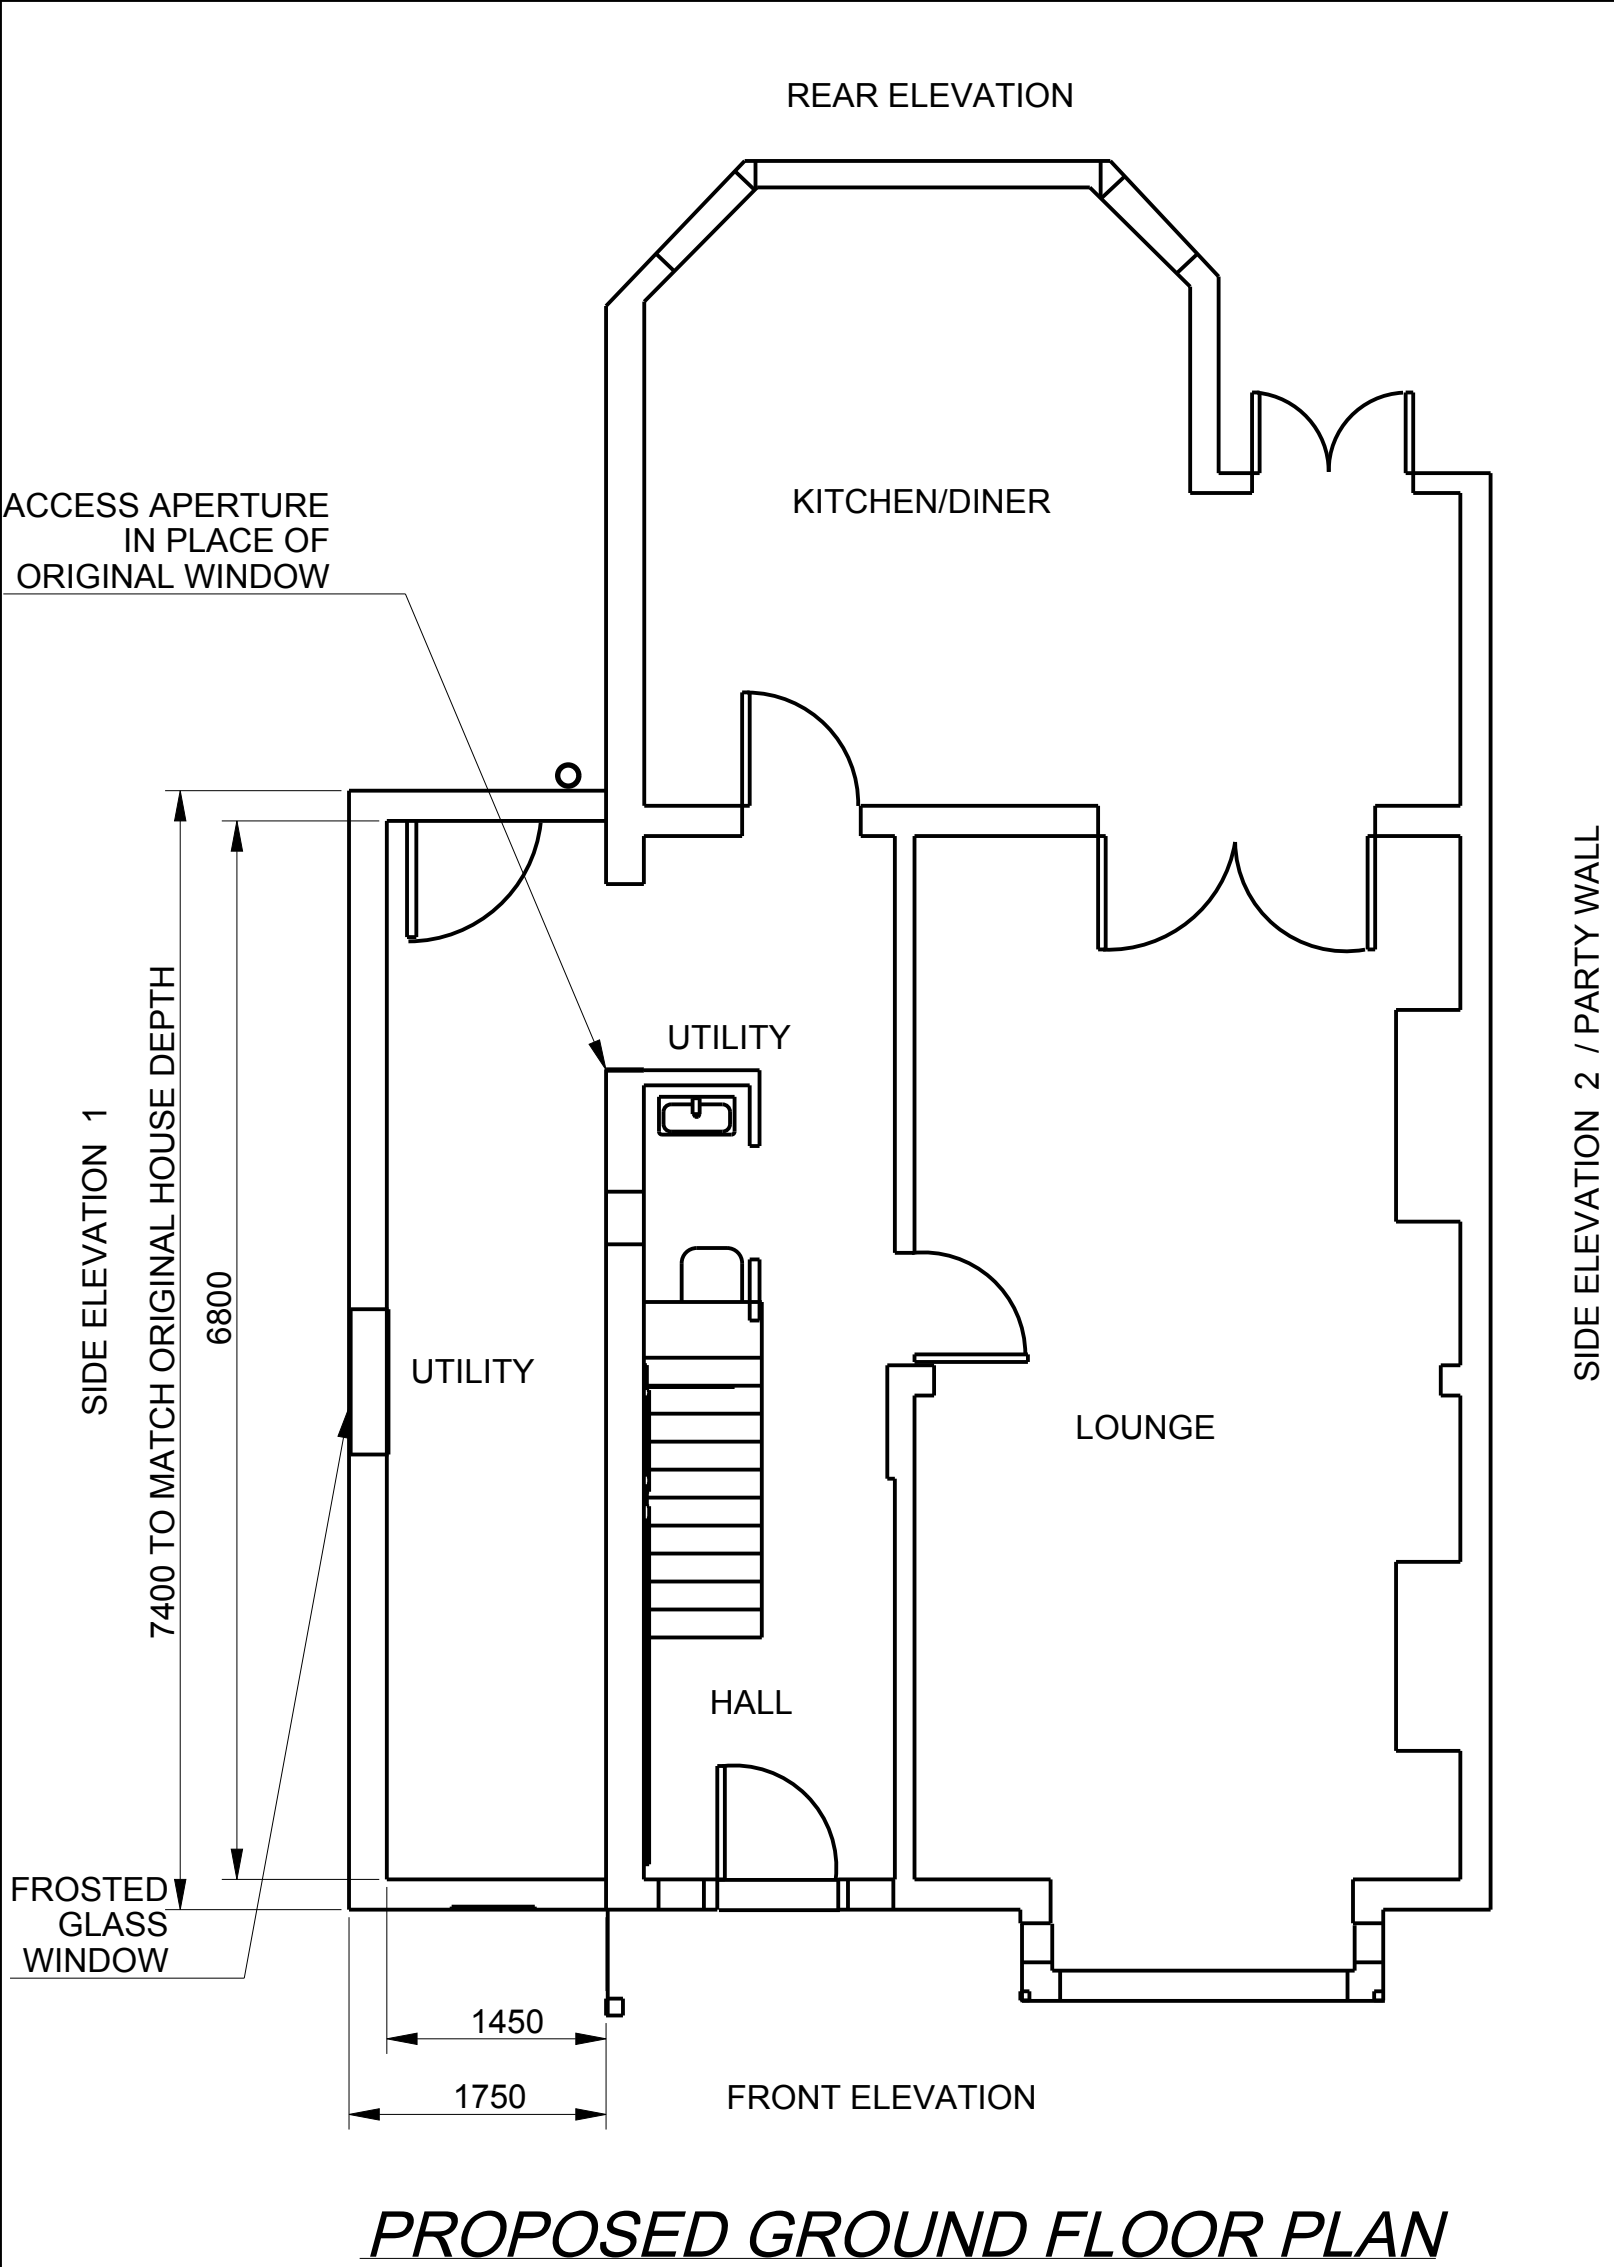





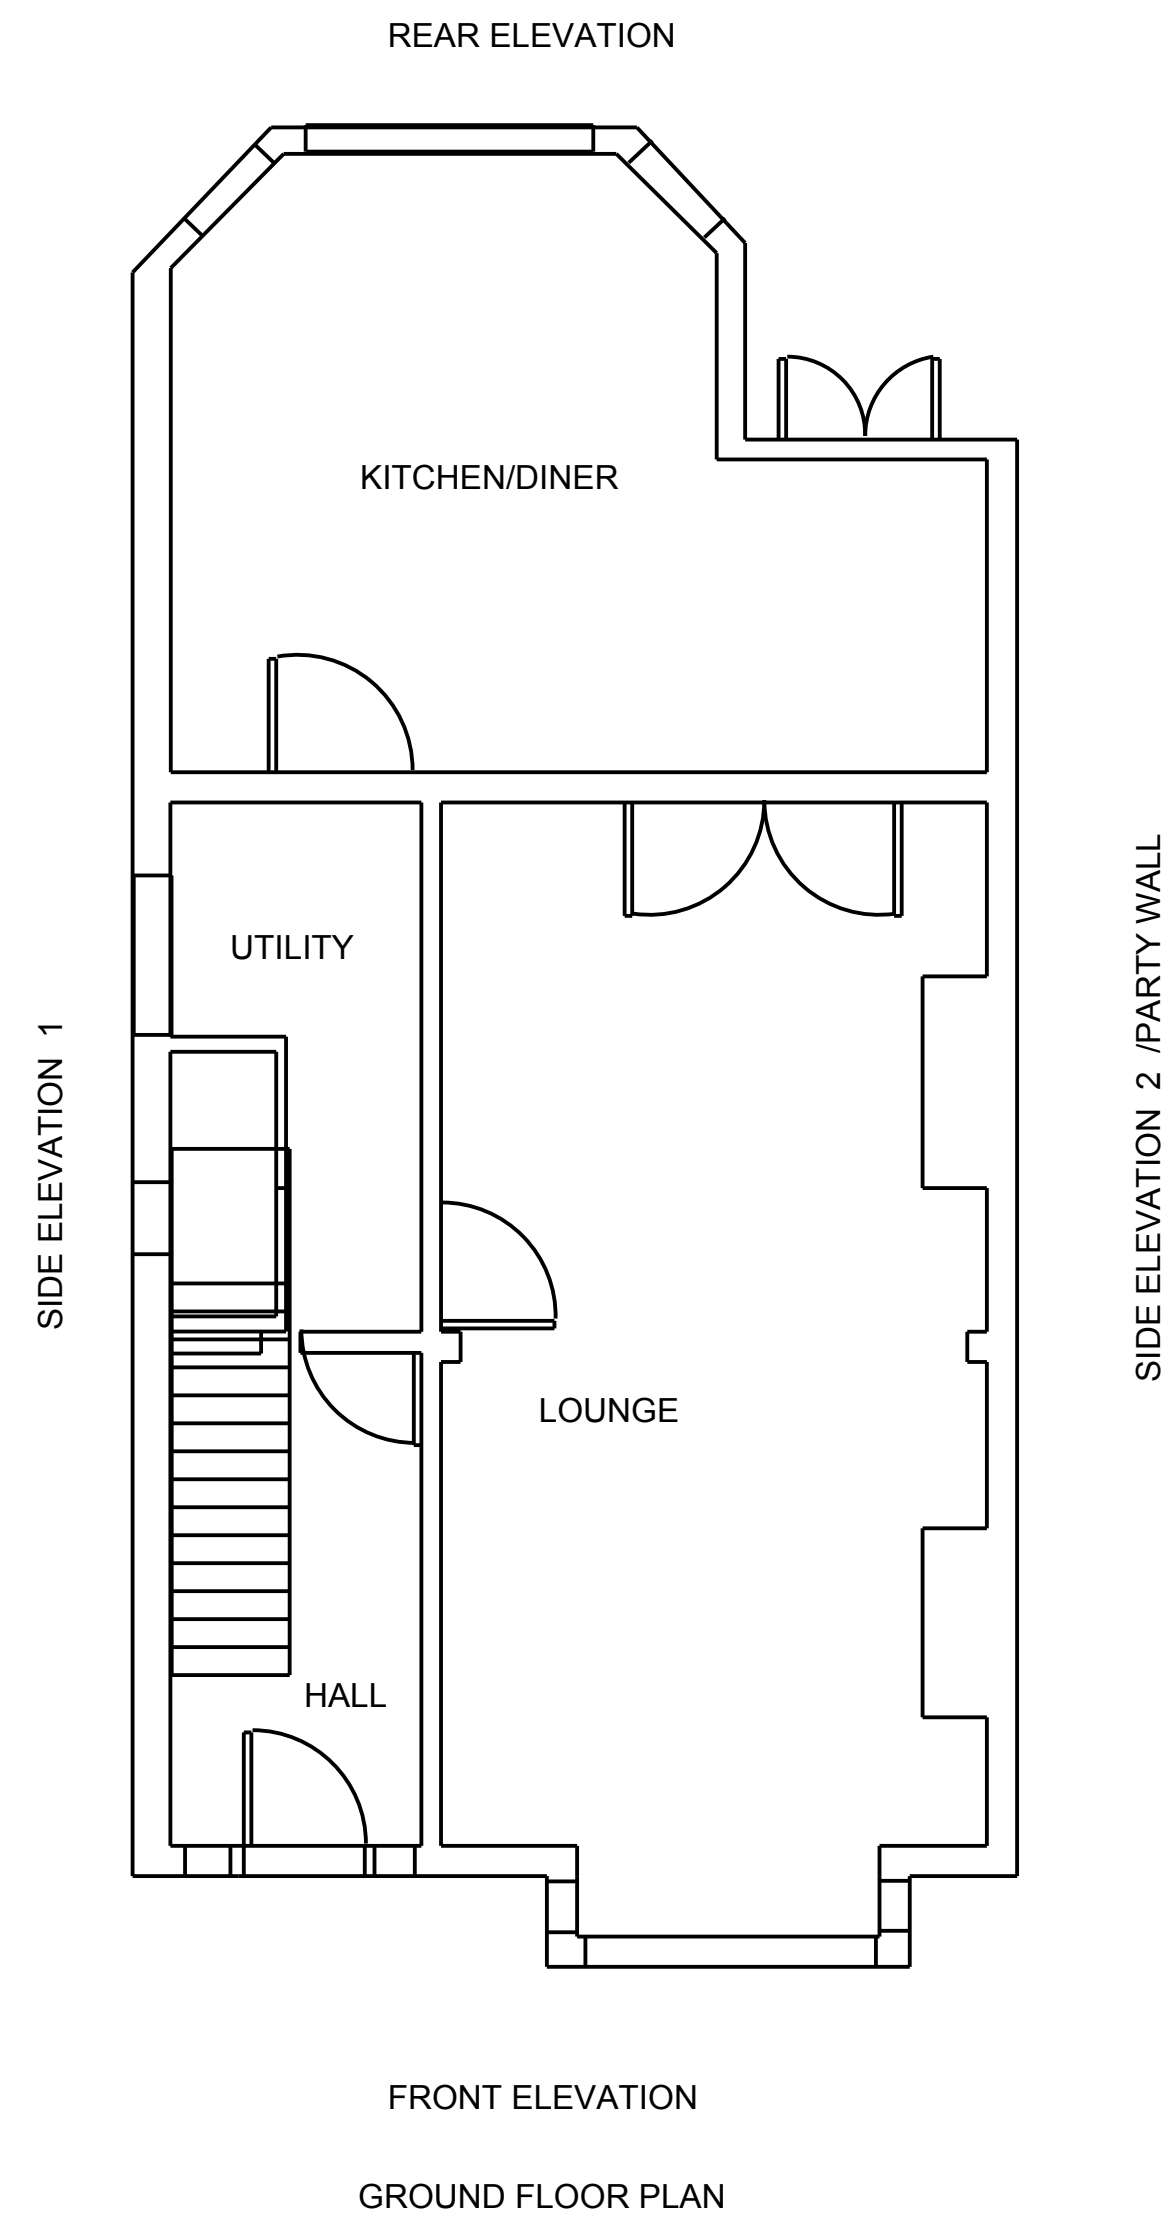


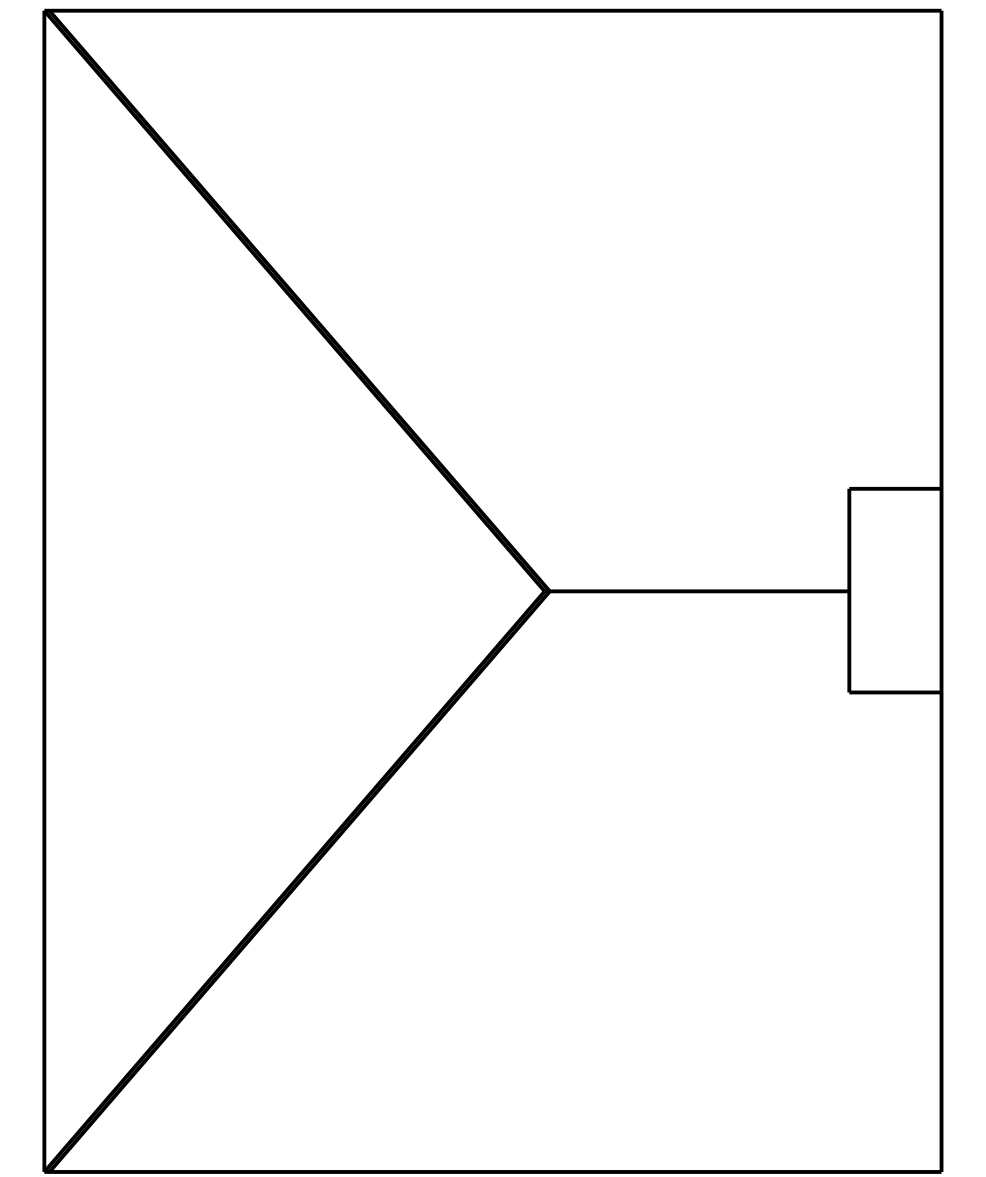


EXISTING FLOOR PLAN

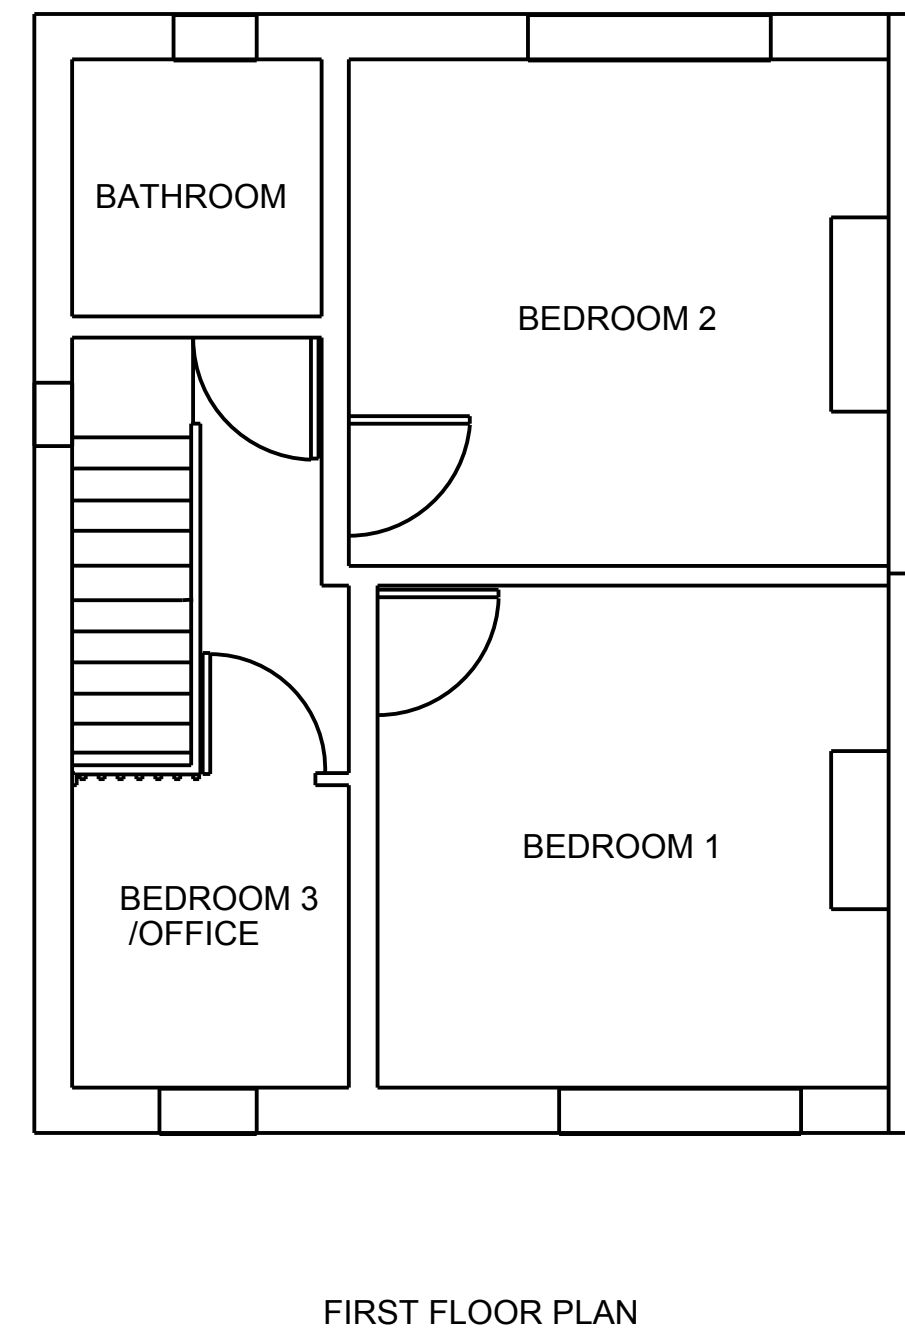

SCALE 1:50

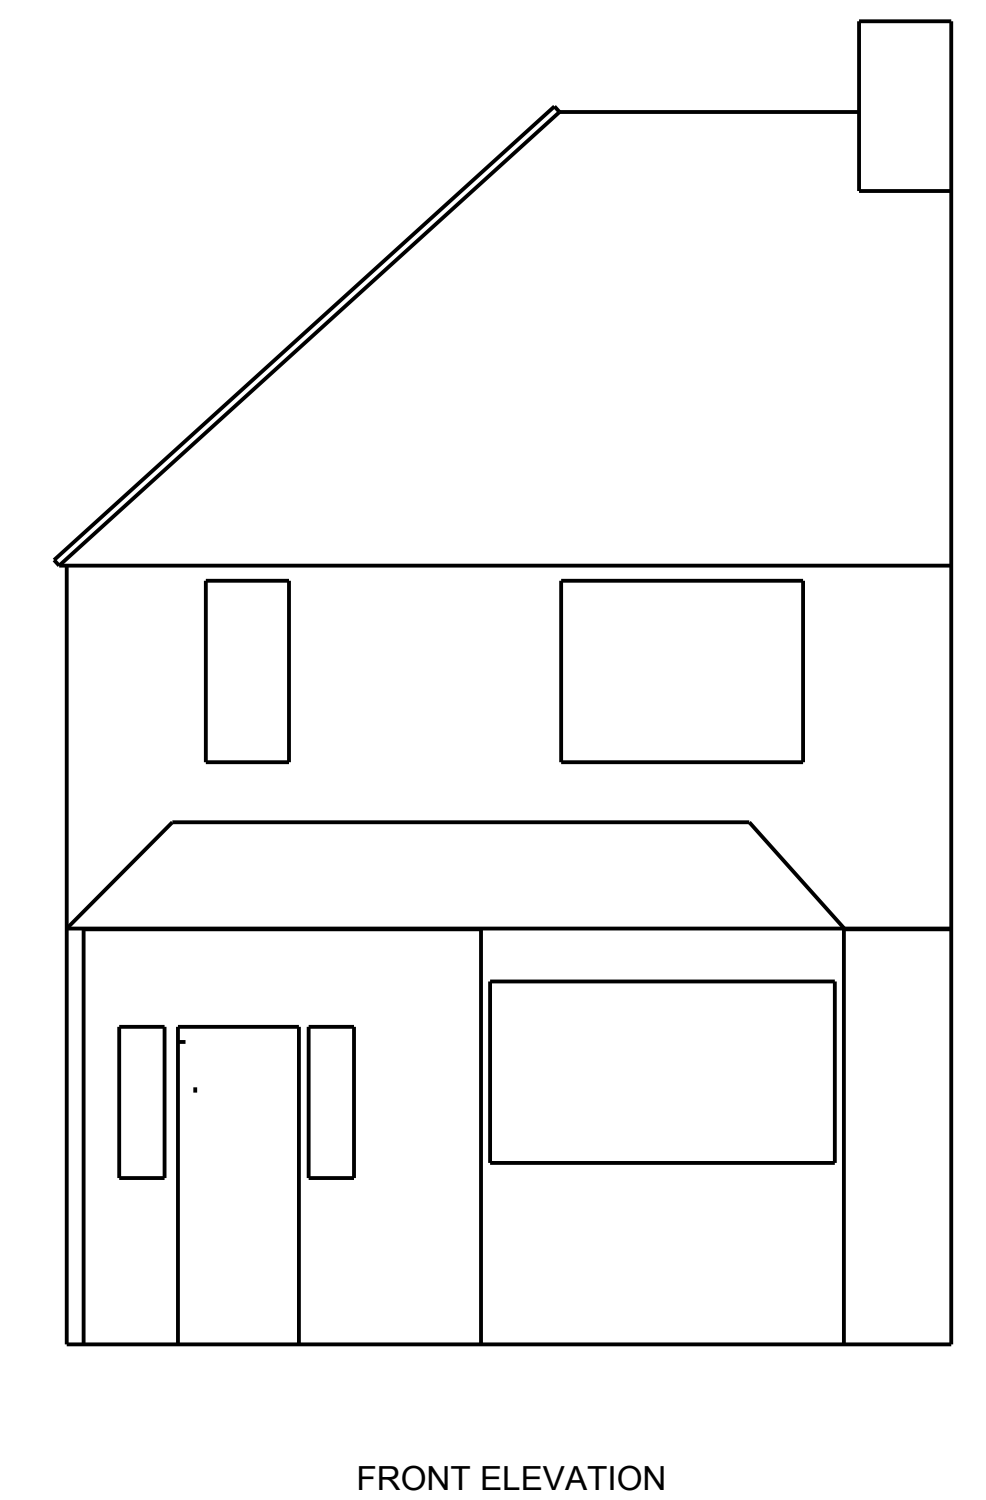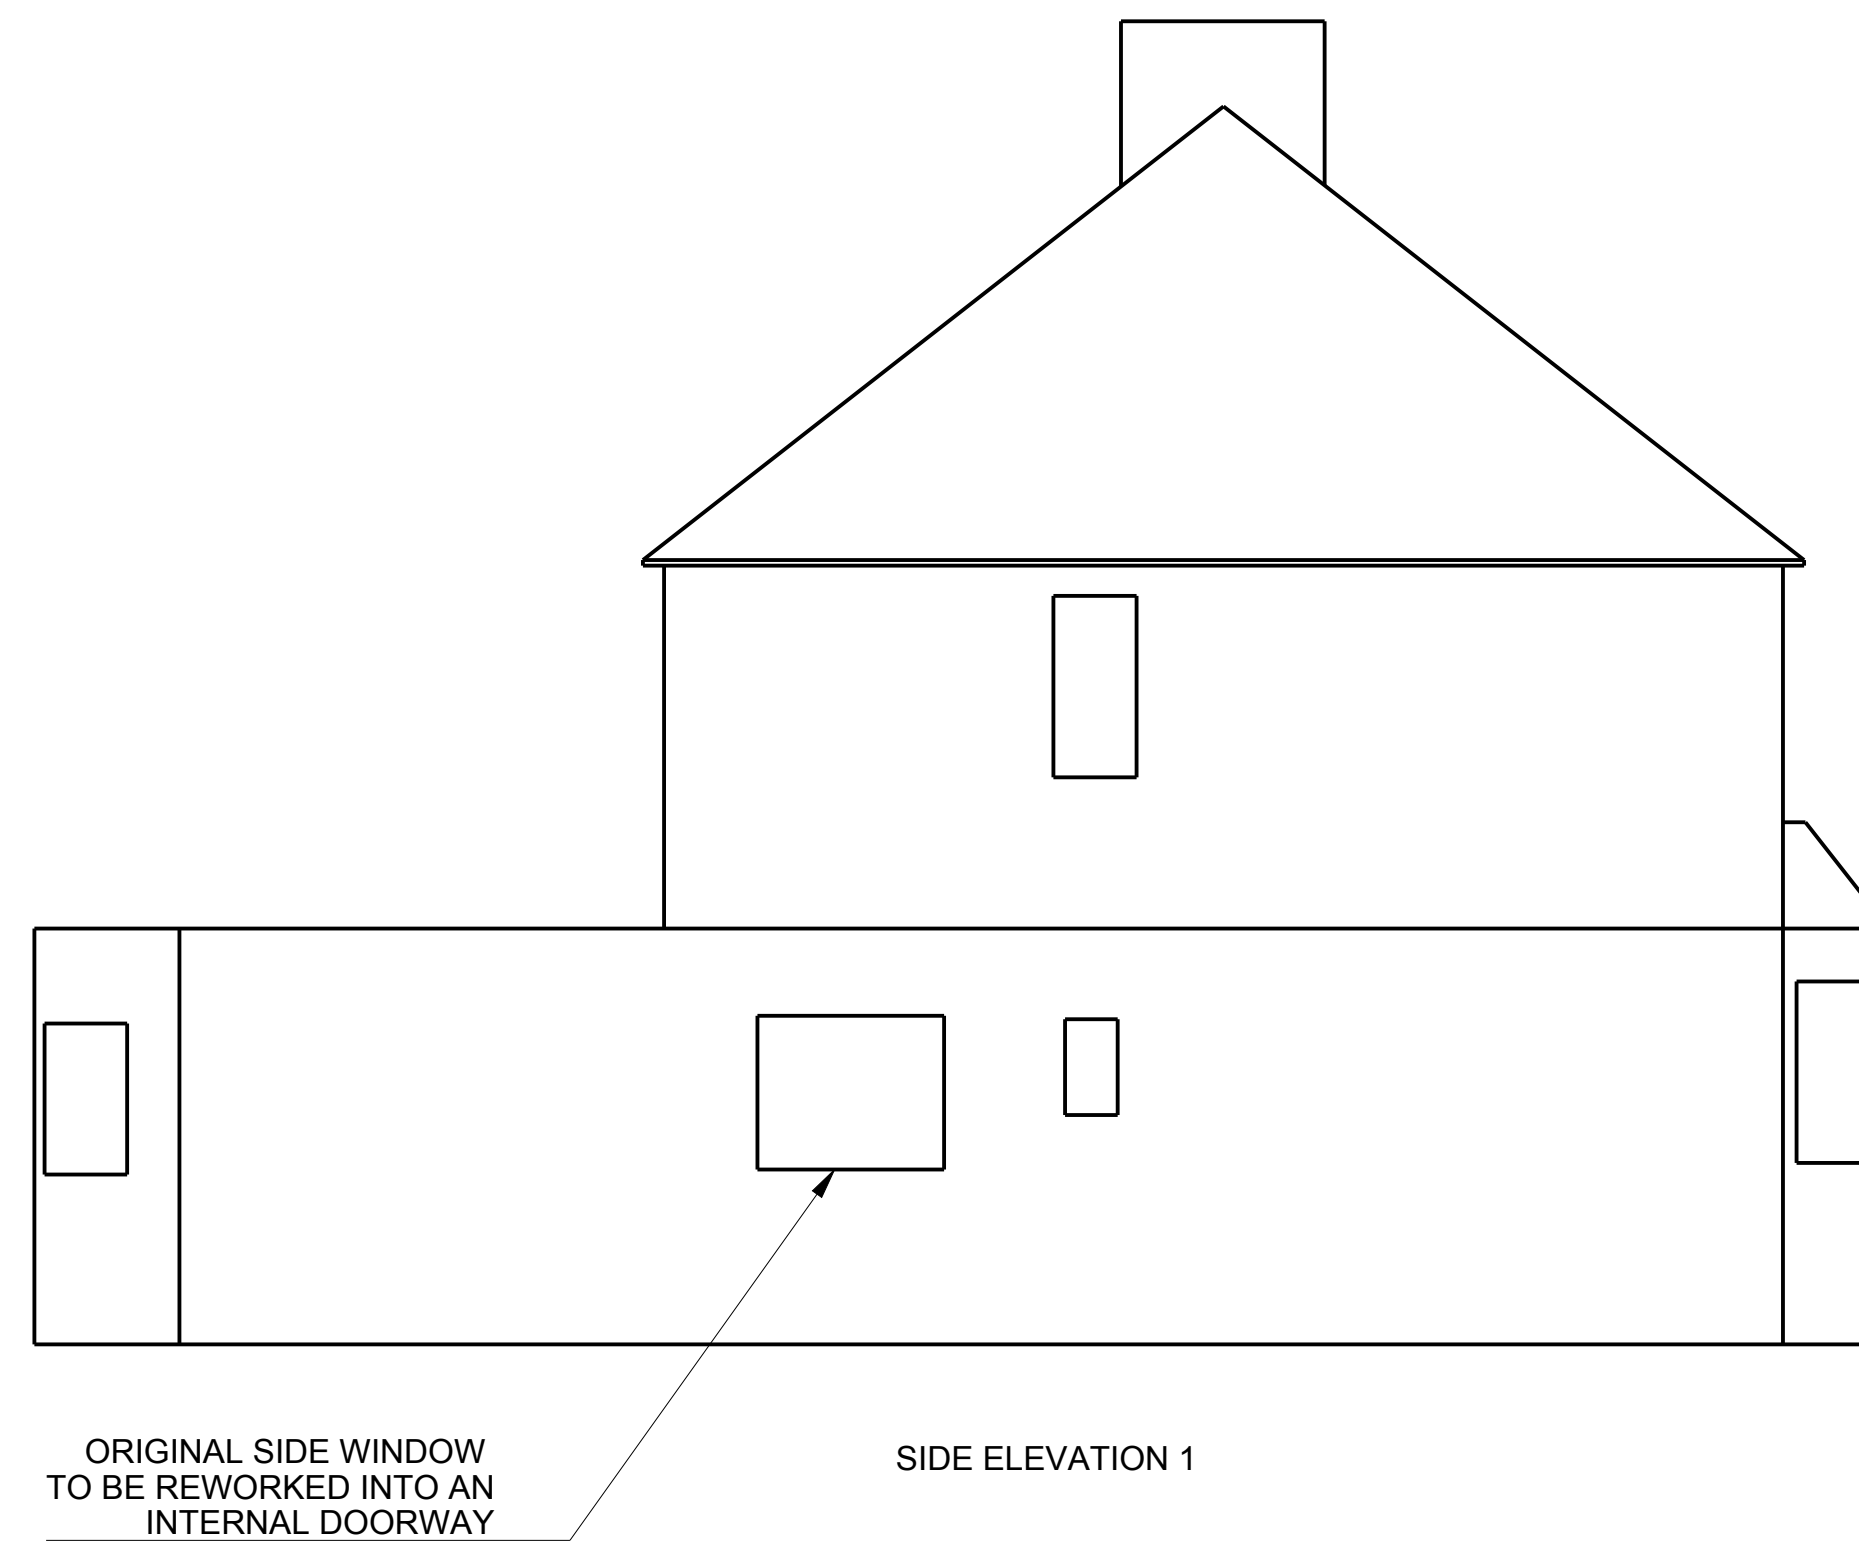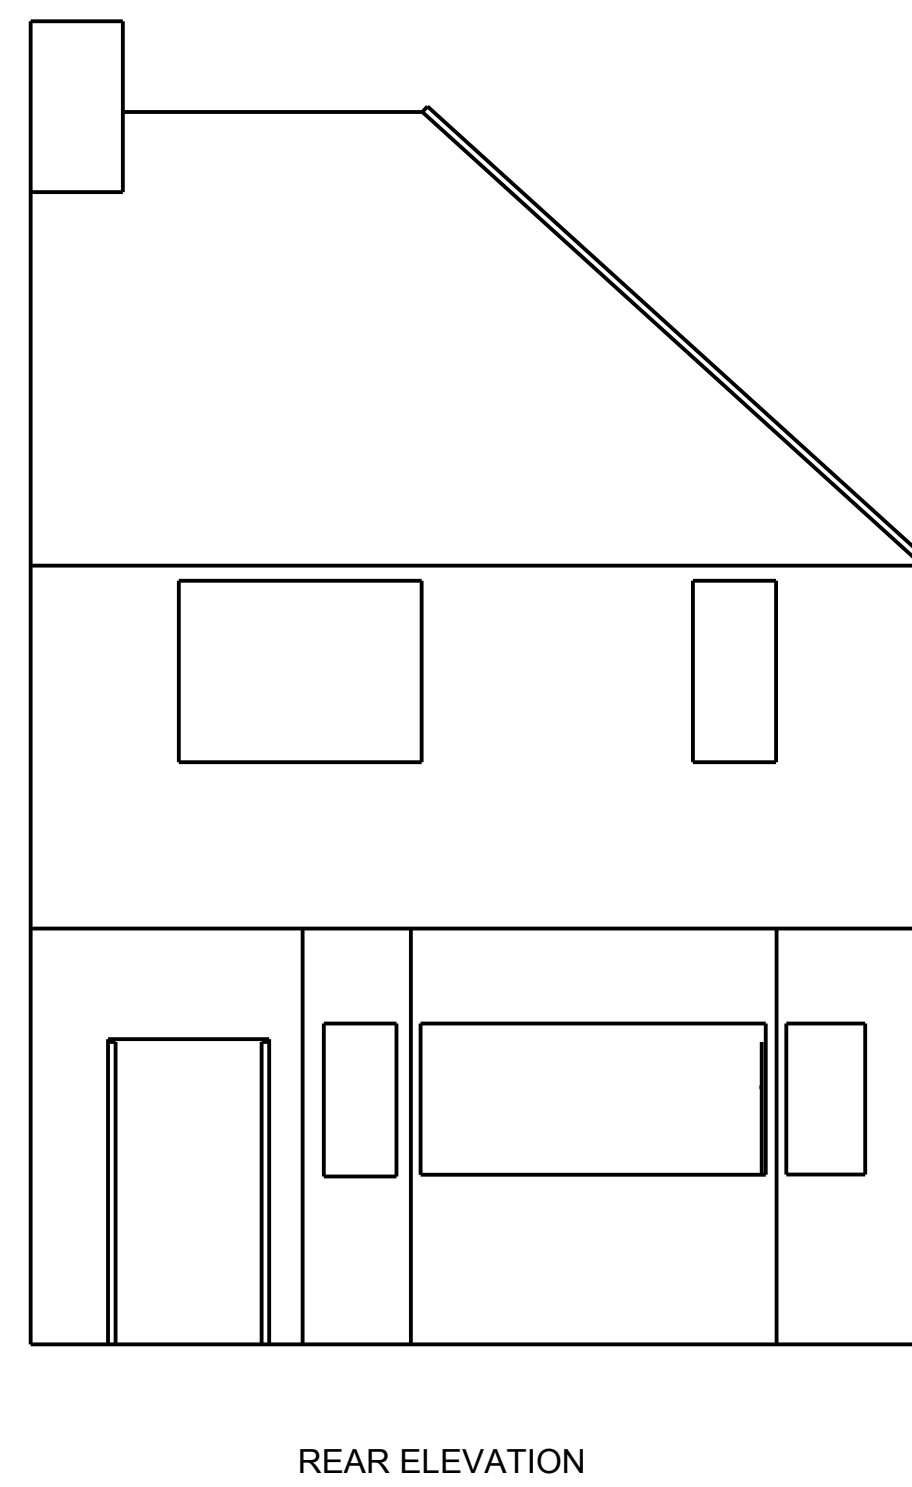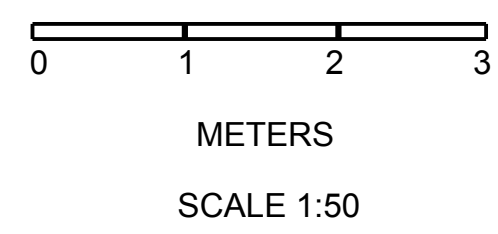

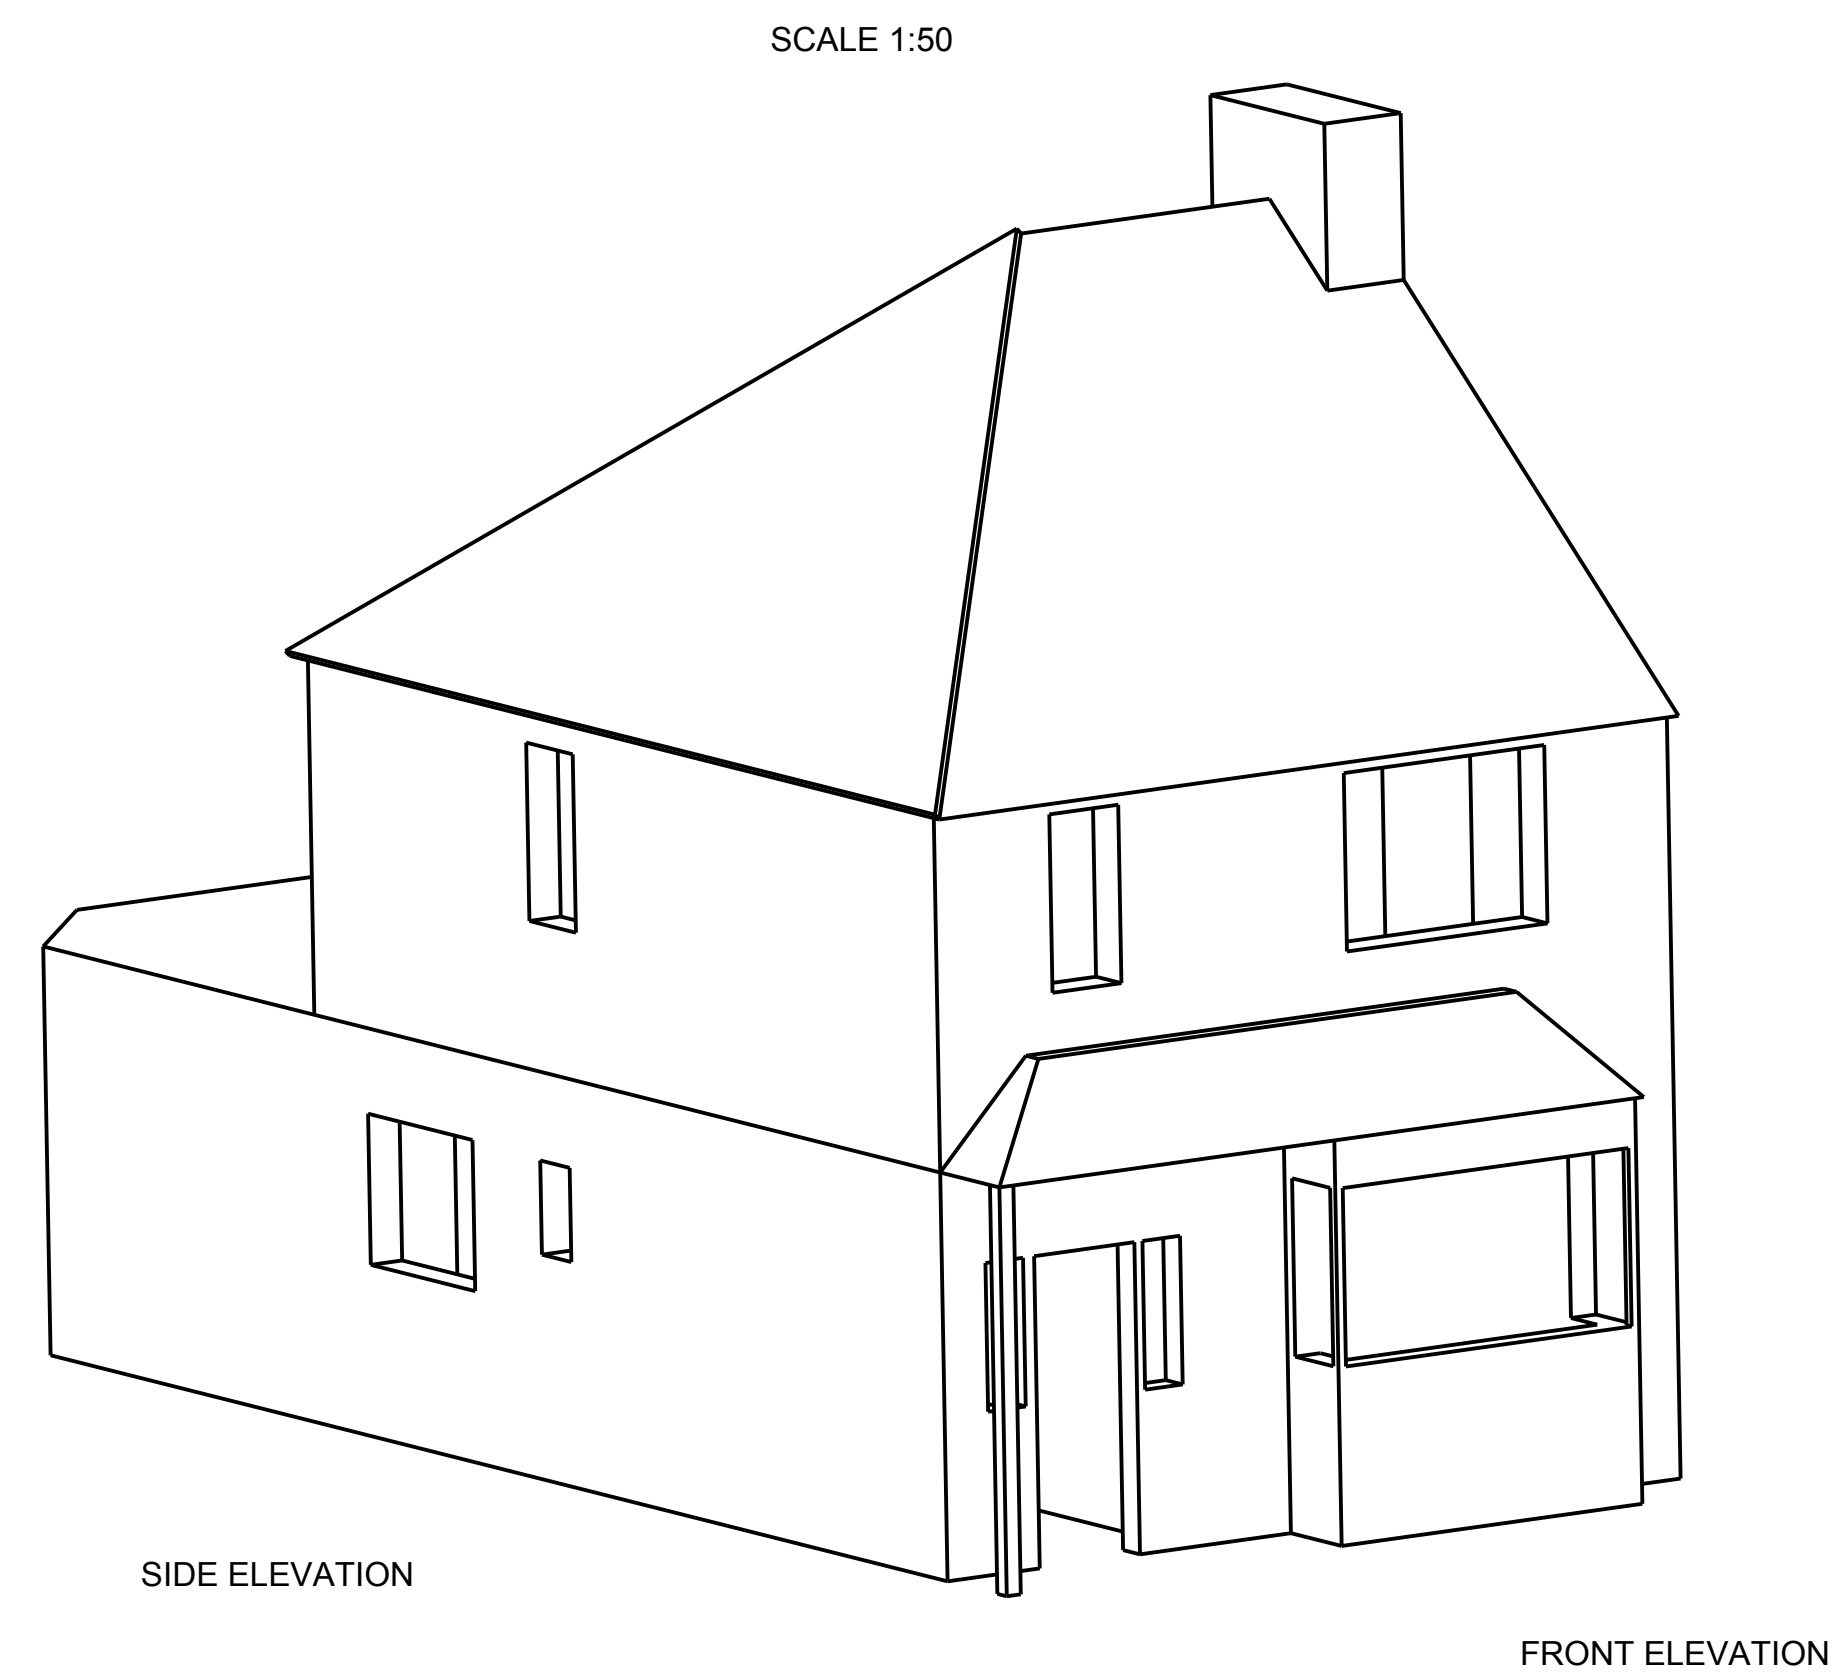

3D VIEW OF ORIGINAL HOUSE (FOR REFERENCE ONLY)