





FRONT ELEVATION

1:100 @ A3

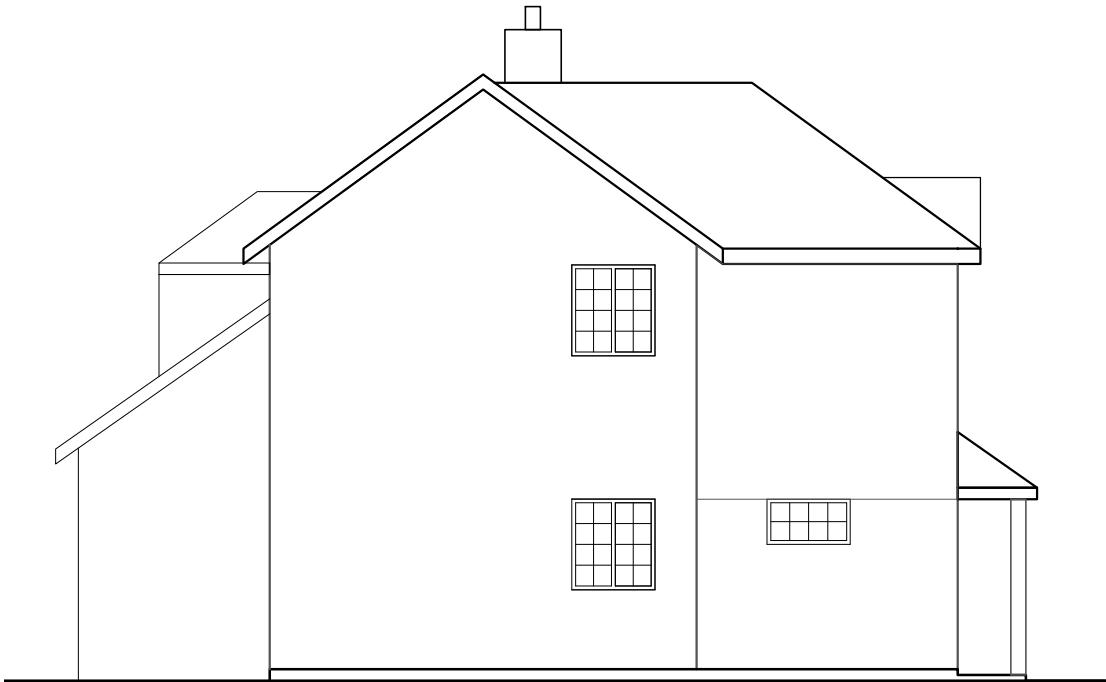

EAST ELEVATION


1:100 @ A3

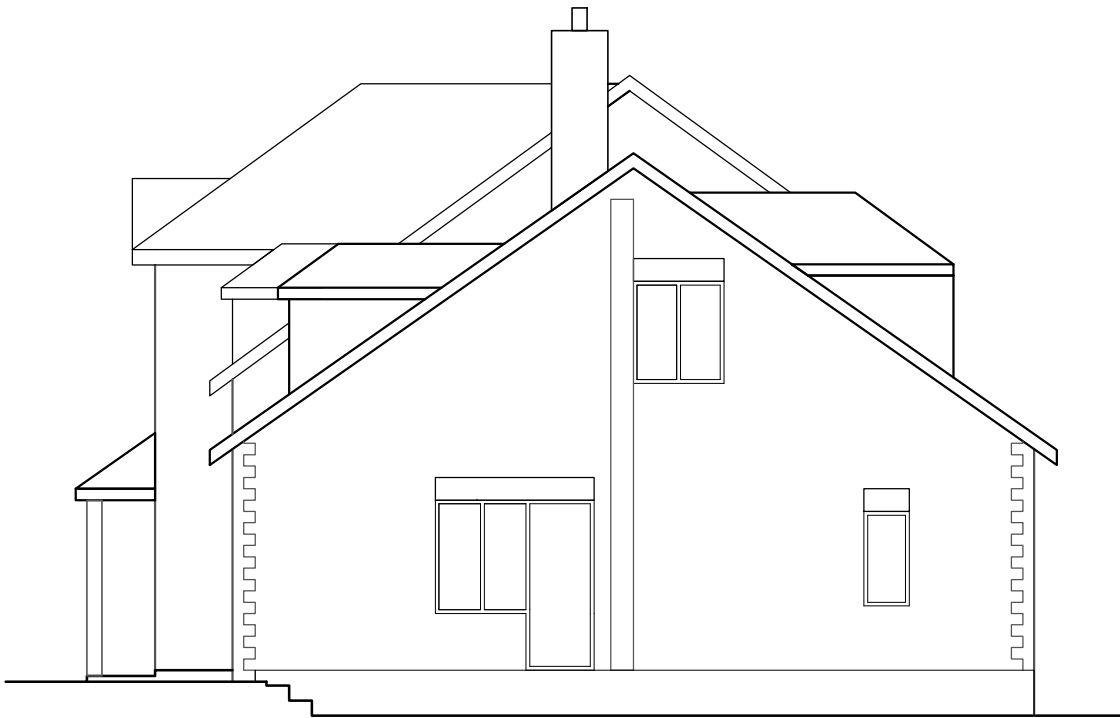

WEST ELEVATION

1:100 @ A3

Scale 1:100

 

SURVEY
DRAWING

- NOTES:
- ~ Copyright of this drawing remains the property of Buchan Rum Architects Ltd and should not be reproduced in full or parts or re-issued without written permission from Buchan Rum Architects Ltd
 - ~ These drawings must be read in conjunction with the structural engineers drawings & details, and with all other consultants, sub-contractor and specialist's drawings & details.
 - ~ All dimensions are in millimetres, unless stated otherwise.
 - ~ All goods materials workmanship to conform with current building regulations BSS and COP's.
 - ~ All dimensions must be checked on site, and any discrepancies verified with the architect.
 - ~ Do not scale from the drawing
 - ~ Any discrepancies between the drawings, details and specification must be reported to the architect immediately before work is put in hand.
 - ~ All works to be carried out in full accordance with current Building Regulations, British Standards and all Health & Safety Regulations
 - ~ If in doubt please ask.

rev.	date	comment
amendments		
Client		
Site address		
Hunters End, Black Hill, Lindfield, Haywards Heath, West Sussex RH16 2HF		
Job Title		
Hunters End		
Drawing Title		
PROPOSED ELEVATIONS		
9 SAVILL ROAD LINDFIELD WEST SUSSEX RH162NY E : info@buchanrumarchitecture.co.uk		
Scale	Size	
1:100	A3	
Project Ref	Dm By	
24_123	BRA	
Drawing number.		Rev.
PL_102_00		01