



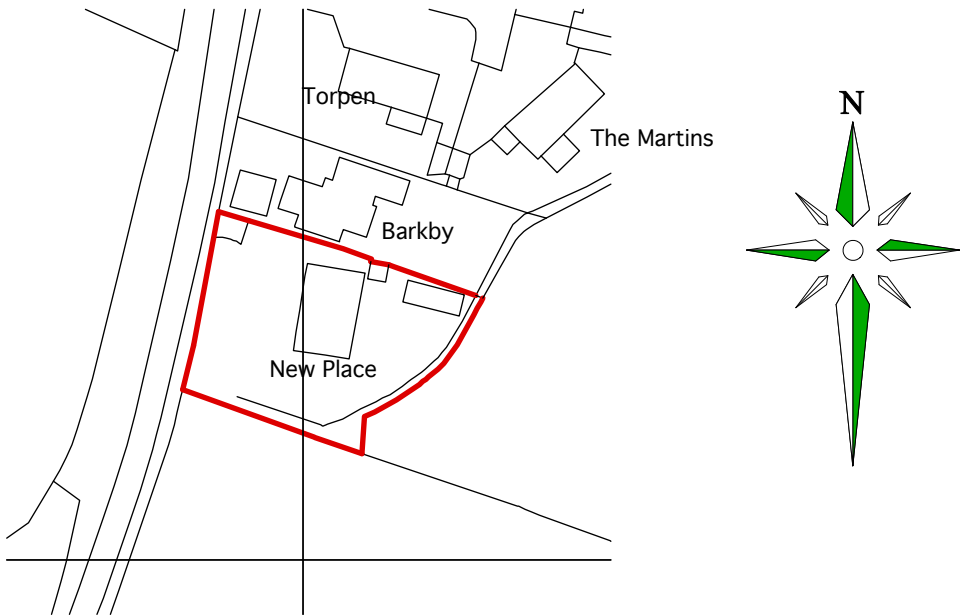


LOCATION PLAN
SCALE 1:1250

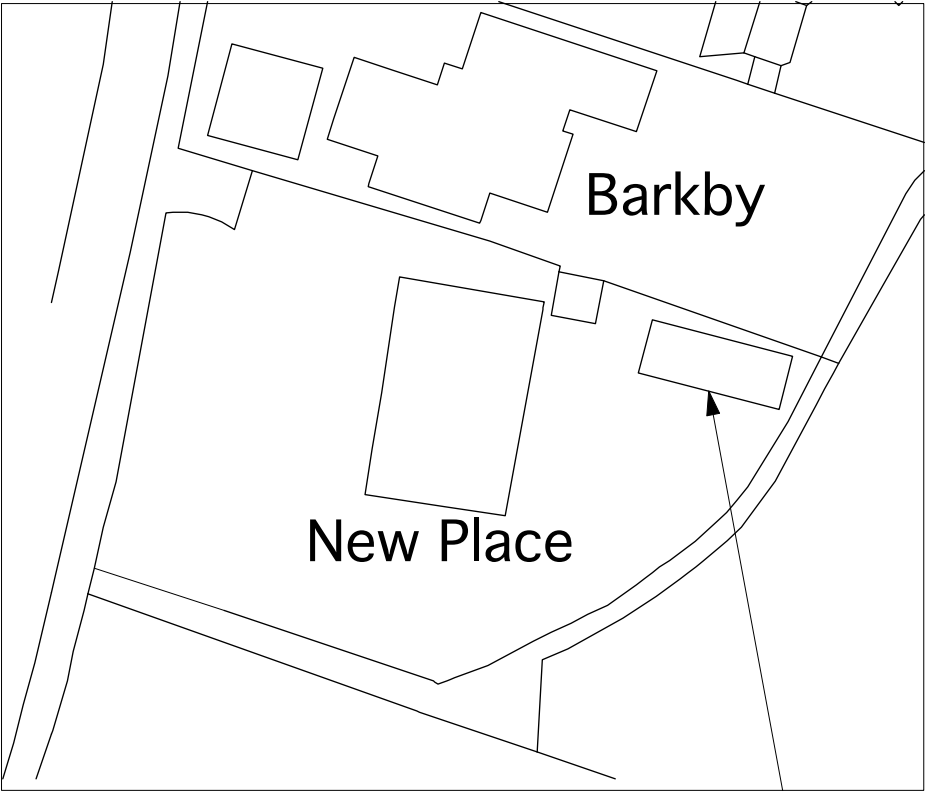


EXISTING BLOCK PLAN
SCALE 1:500

EXISTING OUTBUILDING
TO BE DEMOLISHED

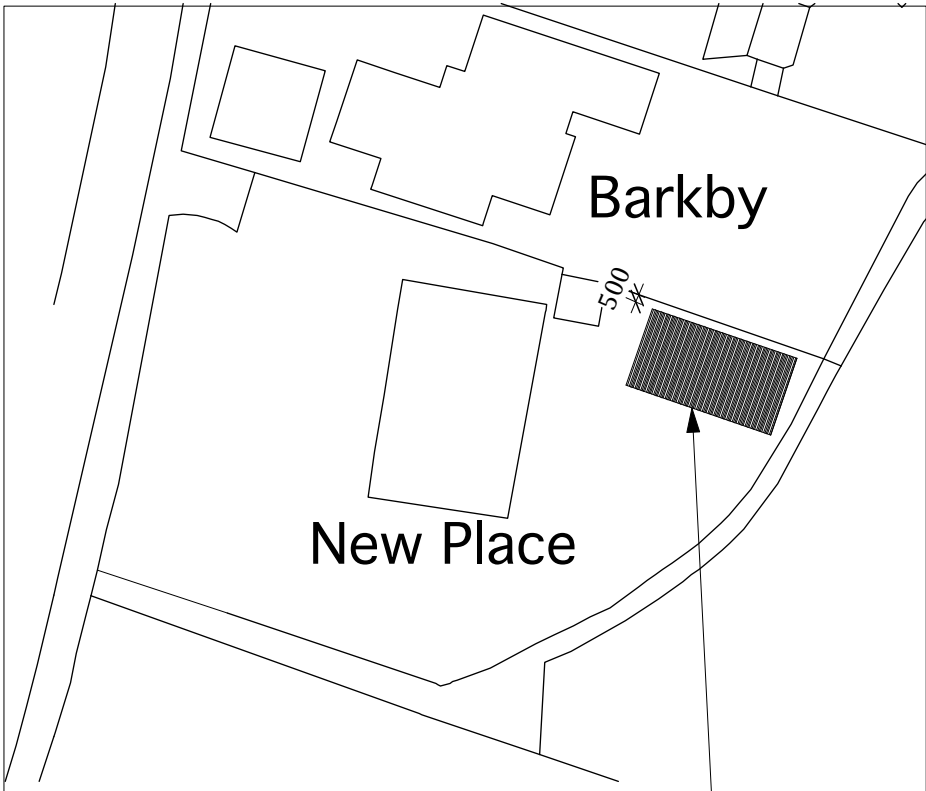


PROPOSED BLOCK PLAN
SCALE 1:500


ROOF OF PROPOSED OUTBUILDING

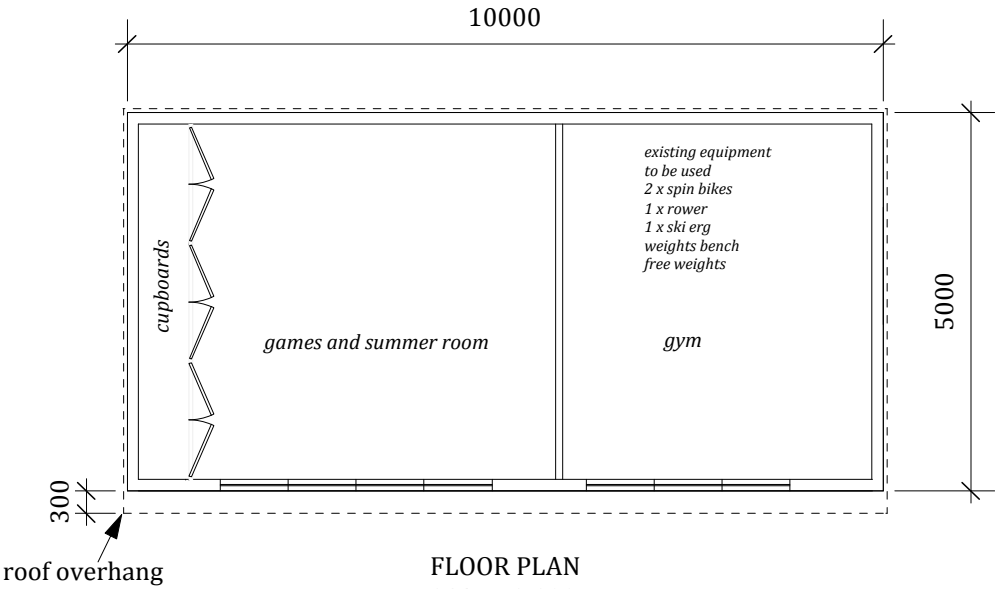


FLOOR PLAN
SCALE 1:100

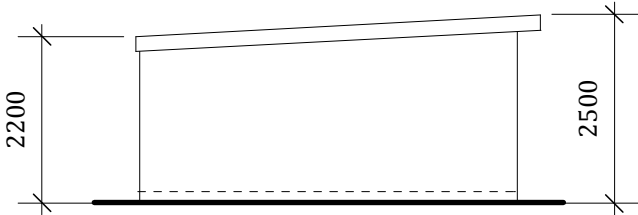


WEST ELEVATION

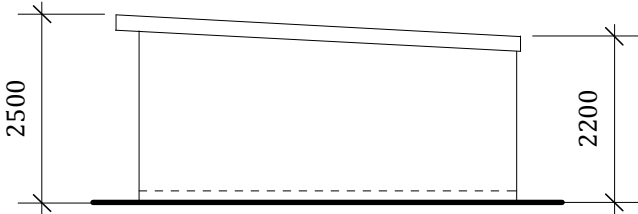

EAST ELEVATION

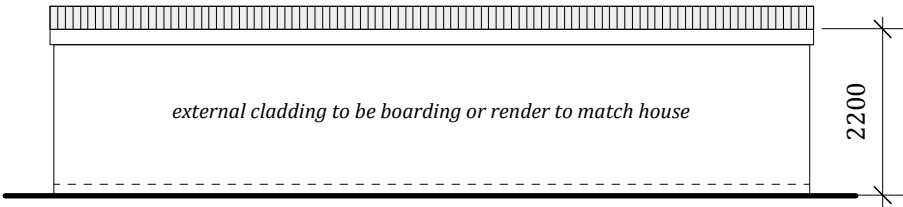

NORTH ELEVATION

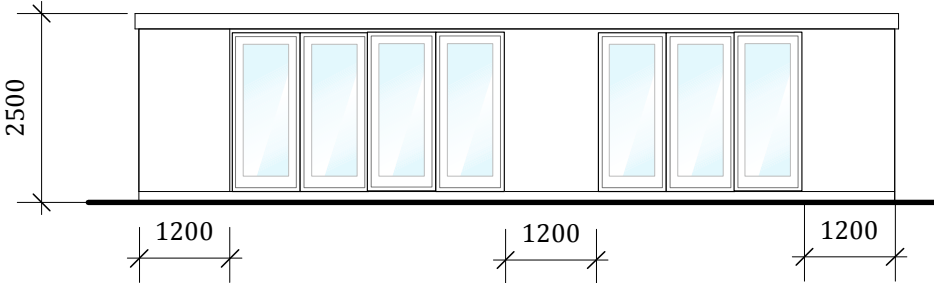

SOUTH ELEVATION

10cm = 250 Metres at scale 1:2500 10cm = 125 Metres at scale 1:1250		10cm = 50 Metres at scale 1:500 10cm = 25 Metres at scale 1:250		10cm = 10/20 Metres at scale 1:100/1:200 10cm = 5 Metres at scale 1:50		The Drawings supporting this application have been produced to be handled and viewed electronically and are best viewed on screen to see fine detail that may not appear on printed versions depending on the type of printer used and the size of print etc, for which Brett Incorporated Ltd accepts no liability.	
BRETT INCORPORATED Planning and Development Services LIMITED		18 Seal Road, Selsey, Chichester, West Sussex, PO20 0HW TEL: 01403 258800 MOBILE: 07710 624420 E-MAIL: office@brettinc.co.uk MANAGING DIRECTOR SIMON BRETT M.R.T.P.I. REGD OFFICE: 18 SEAL ROAD, SELSEY, CHICHESTER, WEST SUSSEX, PO20 0HW REGD IN THE UK No: 4869163 VAT REG No: 823 5236 44 www.brettinc.co.uk		Client: Mr & Mrs M Turner		Drg No: 1844.3/01 Date: October 2026	
		Project: CLPUD for Class E incidental building at Henley Grange, (formerly New Place) Chapel Road, Bolney RH17 5QY		Scales: 1:1250 1:500 1:100 Original Plan Size A3 Drawn:Gonzo			
		Drawing: Location Plan, Existing and Proposed Block Plans, Floor Plans and Elevations		This drawing is the copyright of Brett Incorporated Limited. The contractor should check all dimensions on site. No dimensions are to be scaled from this drawing. It is the contractor's responsibility to ensure that all works are in compliance with the current statutory requirements. Unless otherwise stated, this drawing has been prepared for the purposes applied for.		Any Ordnance Survey plan on this document has been reproduced from the Ordnance Survey map with the permission of the Controller of Her Majesty's Stationary Office. Crown copyright of Brett Incorporated Limited, 18 Seal Road, Selsey, Chichester, We at Sussex PO20 0HW Licence No: L1G0793	