



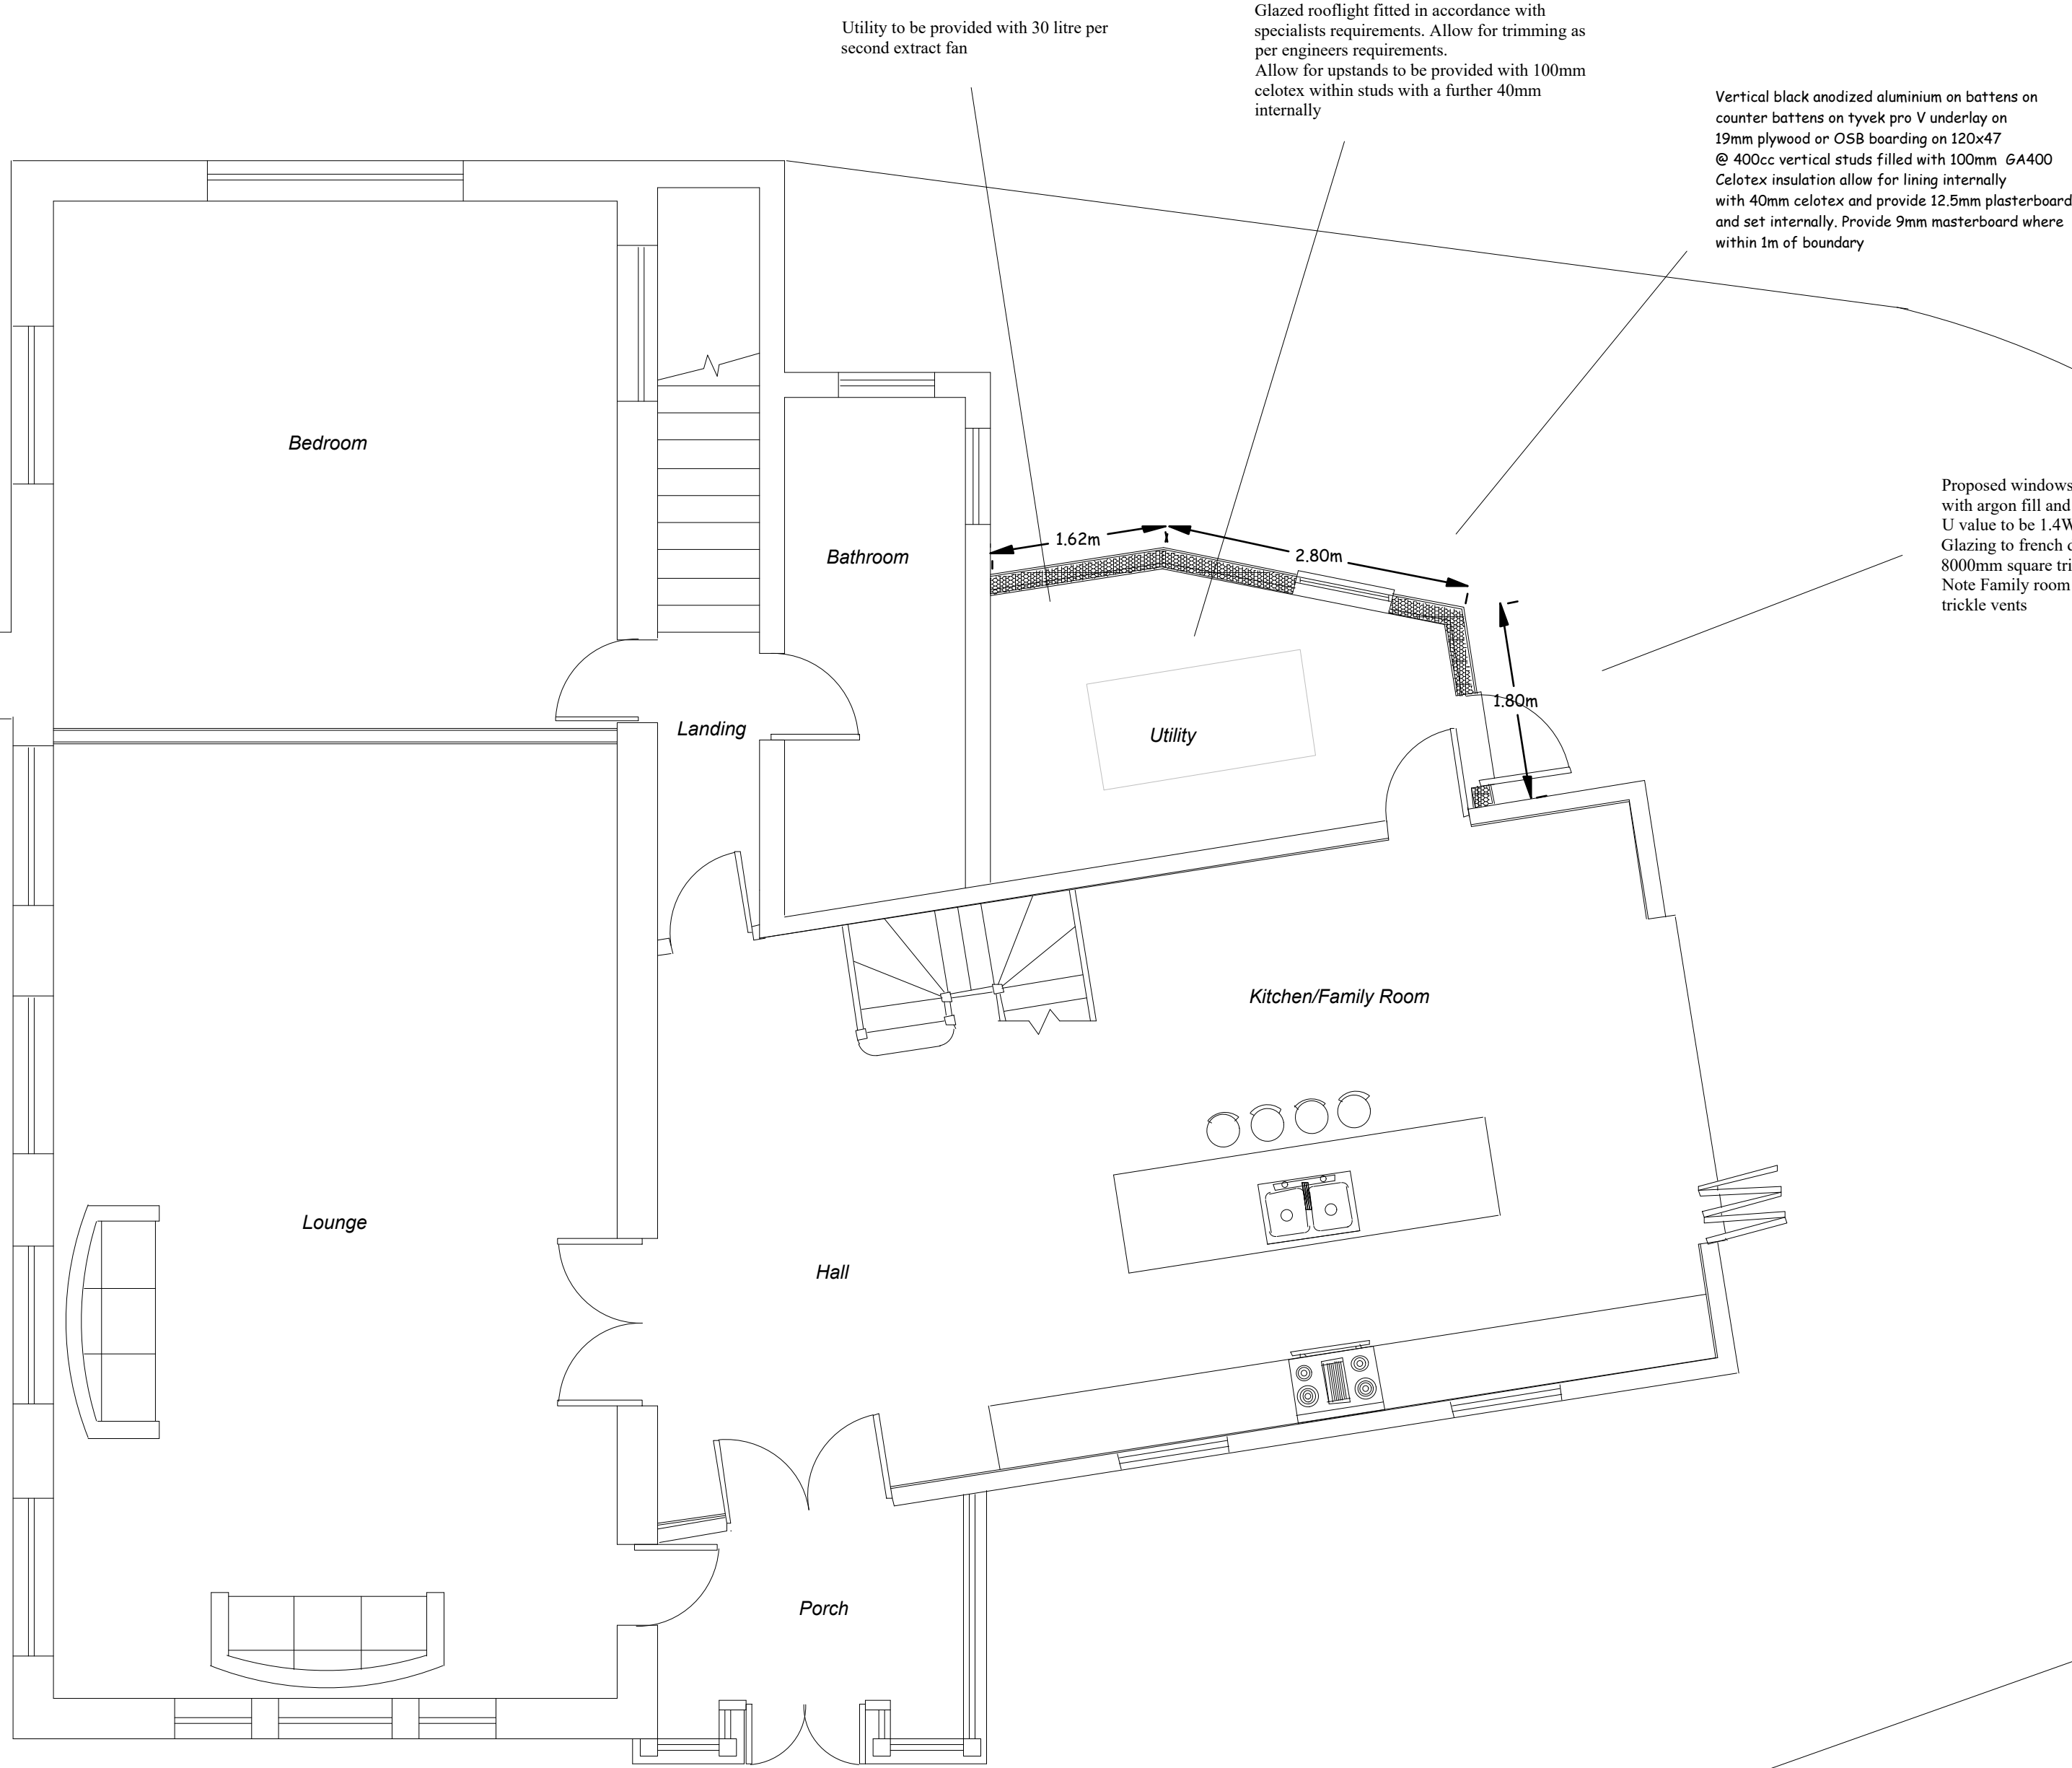

Ground Floor

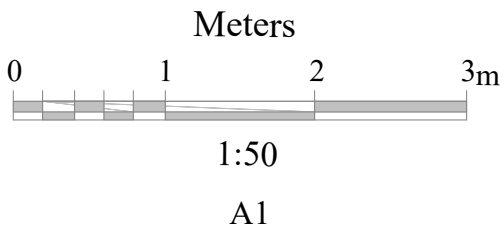

Client	Mr Dellow	Drawing Title	Proposed Floor Plans	
Job Title	The Chapel, Chapel Row West Hoathly. RH19 4QN	Scale	1:50	Date September 2026
		Drawing No	26/39-02	Drawn By KRS Designs