




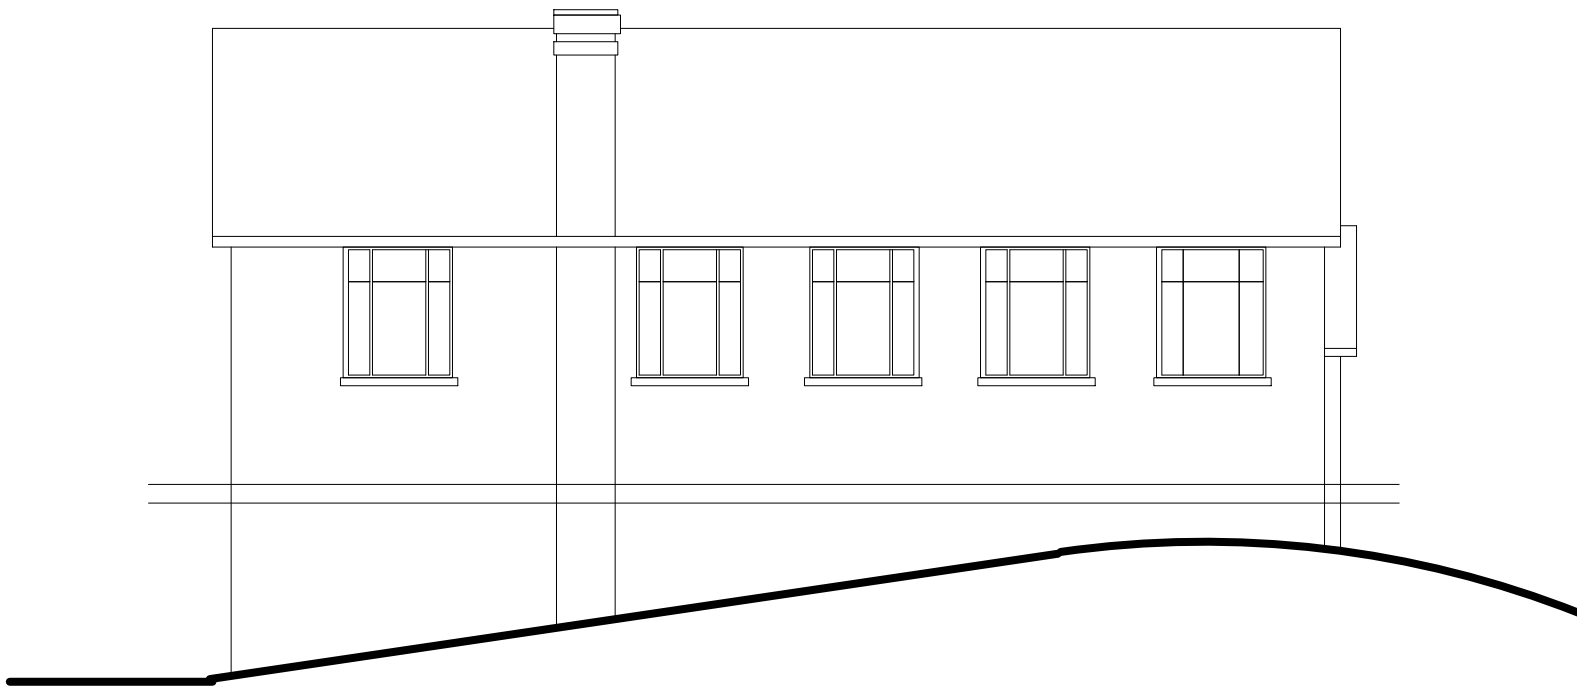

Flank Elevation

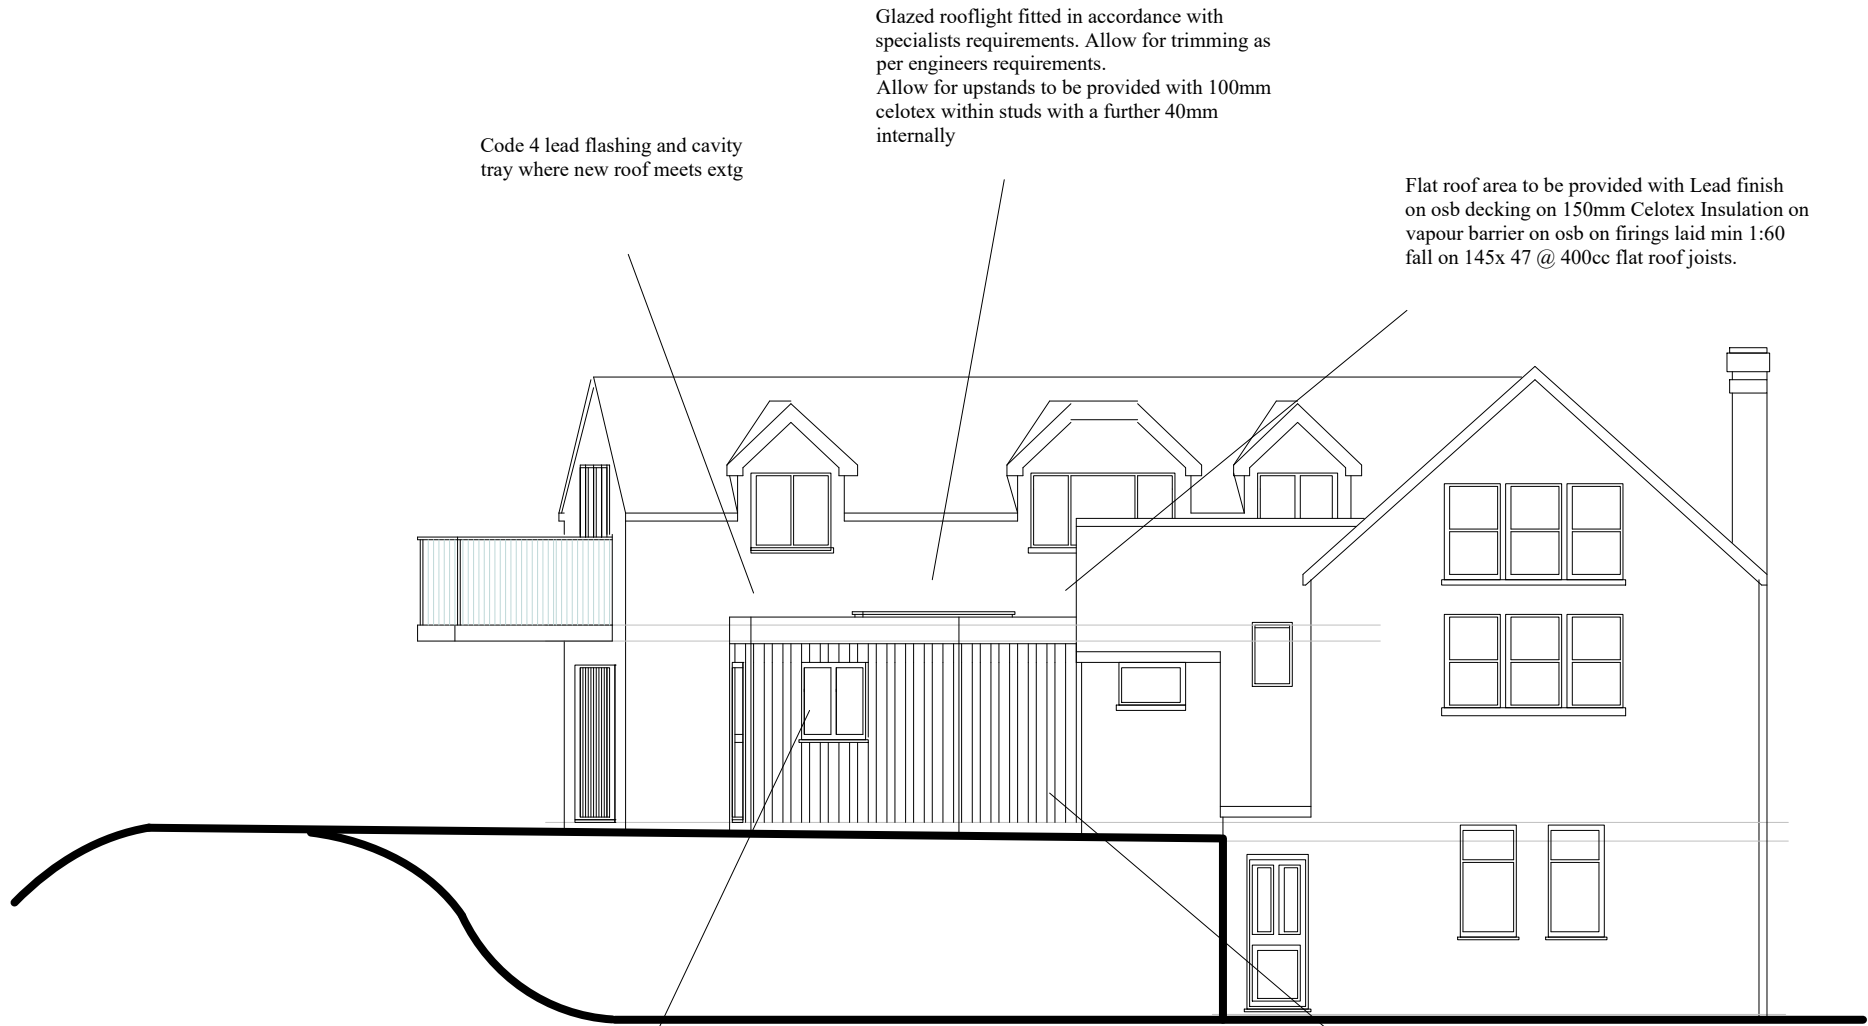


Rear Elevation

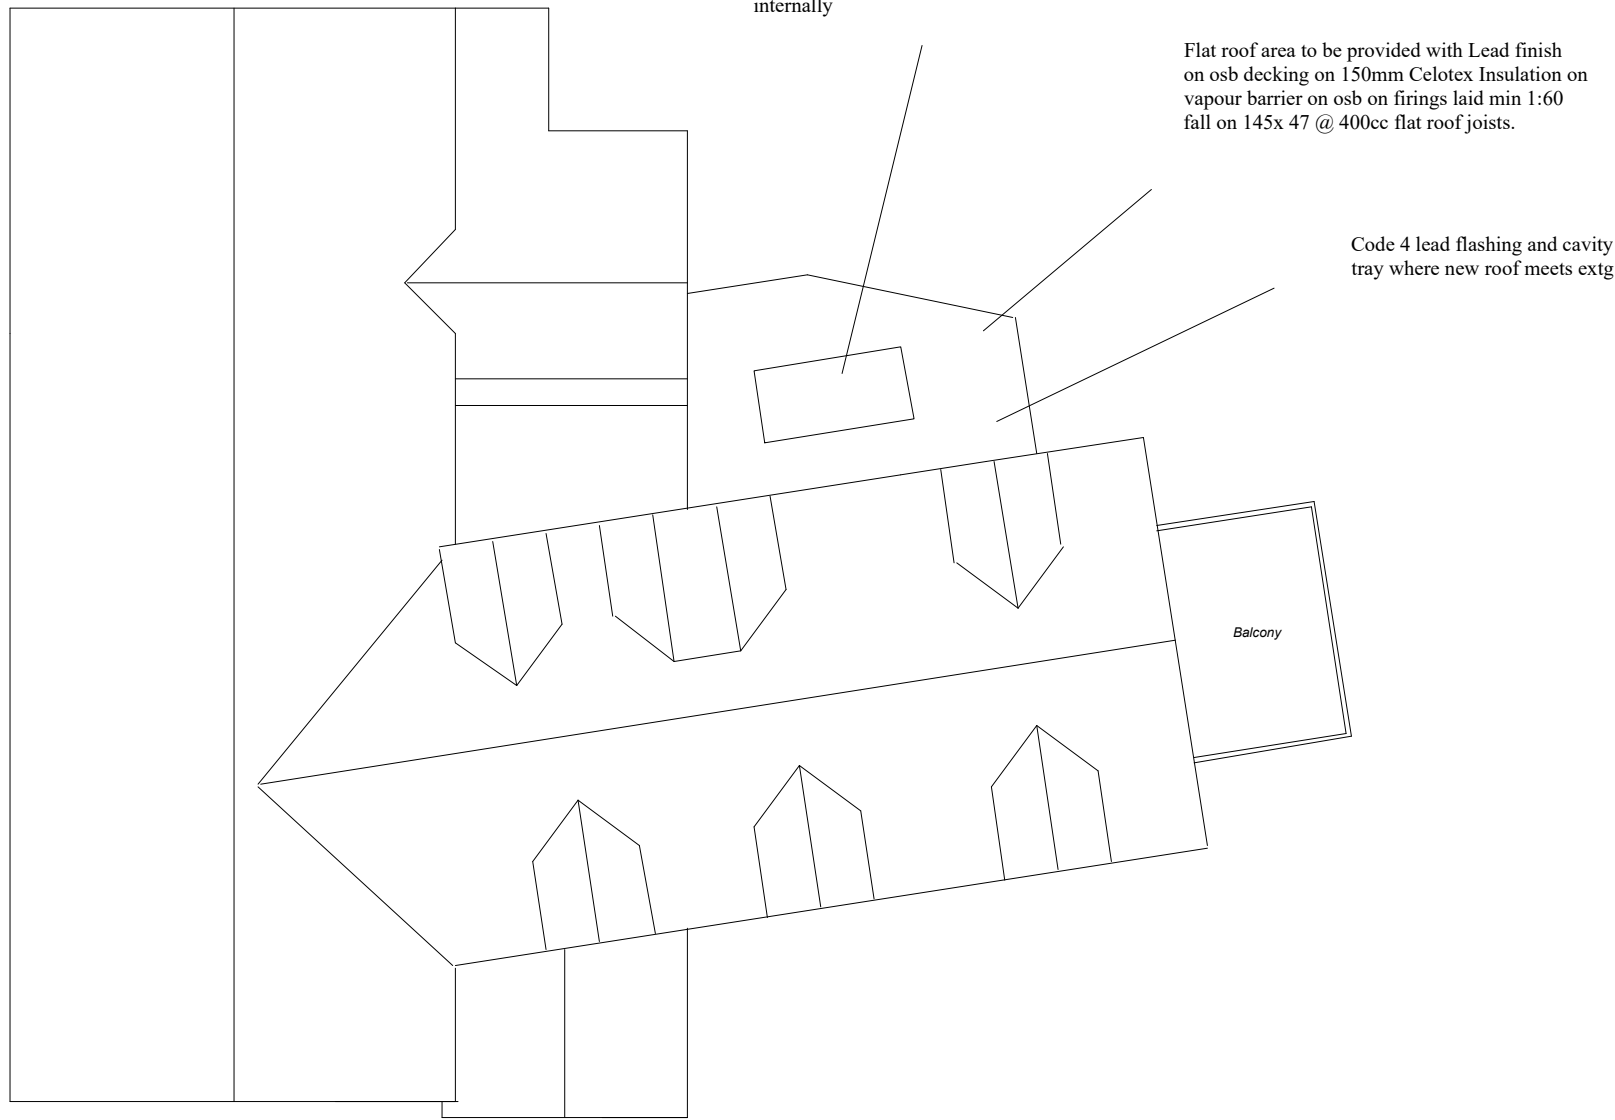


Roof Plan



Front Elevation

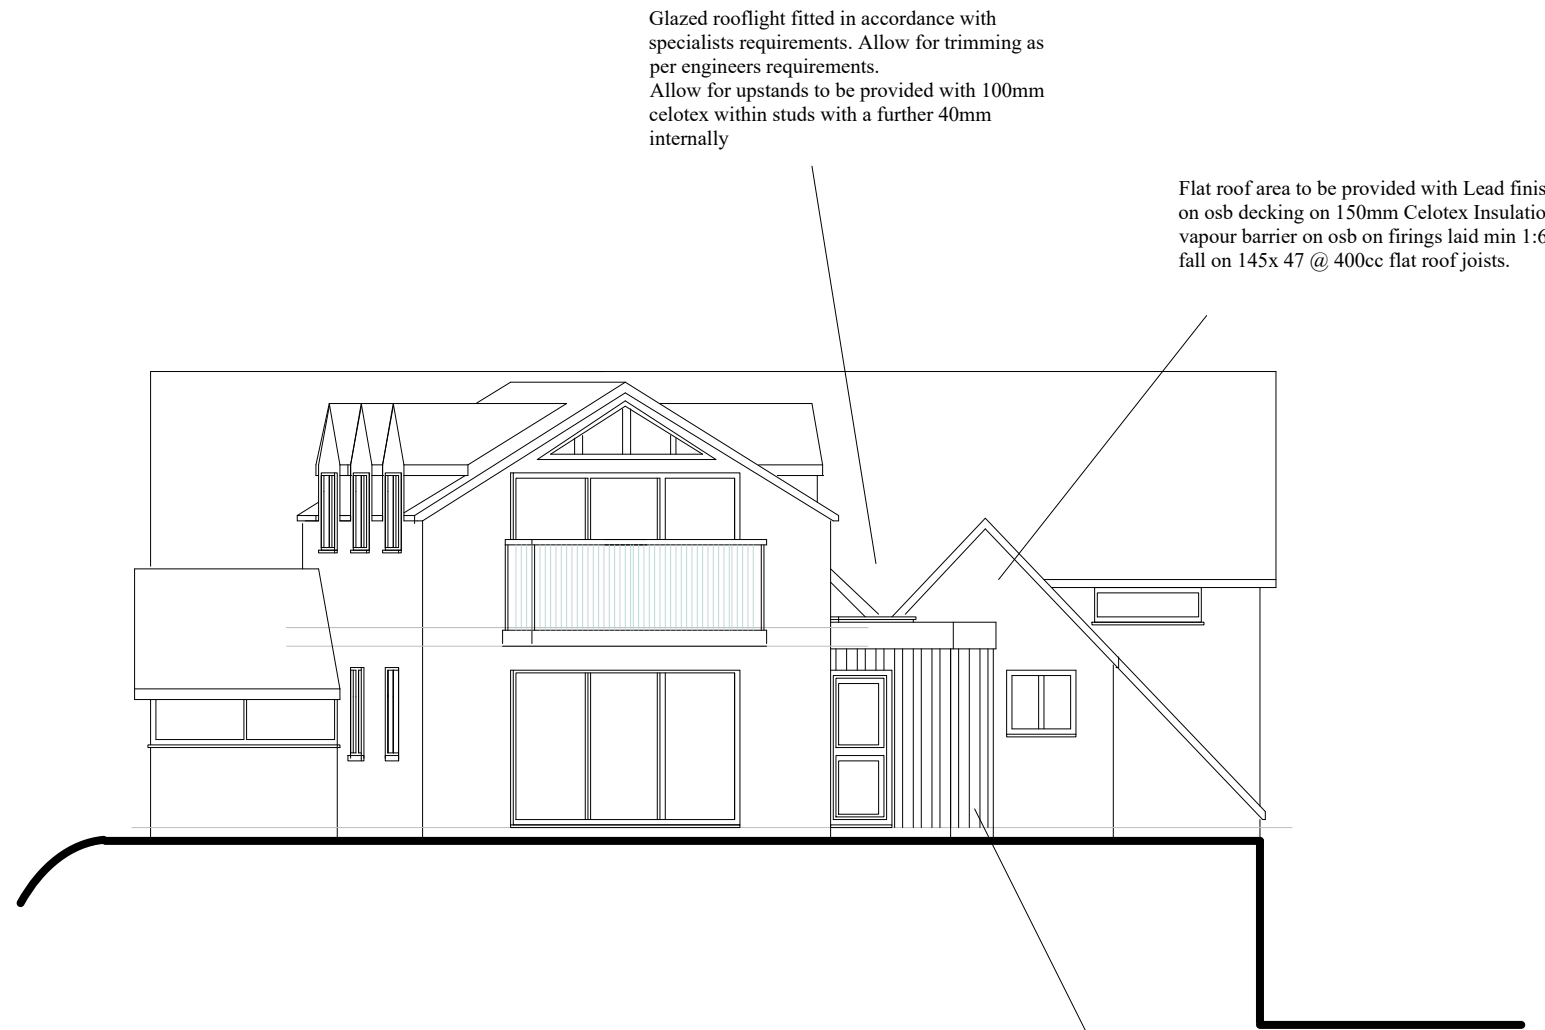

Flank Elevation

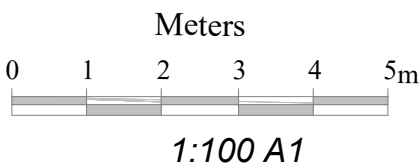

Client	Mr Dellow	Drawing Title Proposed Elevations			
Job Title	The Chapel, Chapel Row West Hoathly. RH19 4QN	Scale	1:100	Date	September 2026
		Drawing No	26/39-03	Drawn By	KRS Designs