




1 PROPOSED FRONT EAST ELEVATION

SCALE 1:100

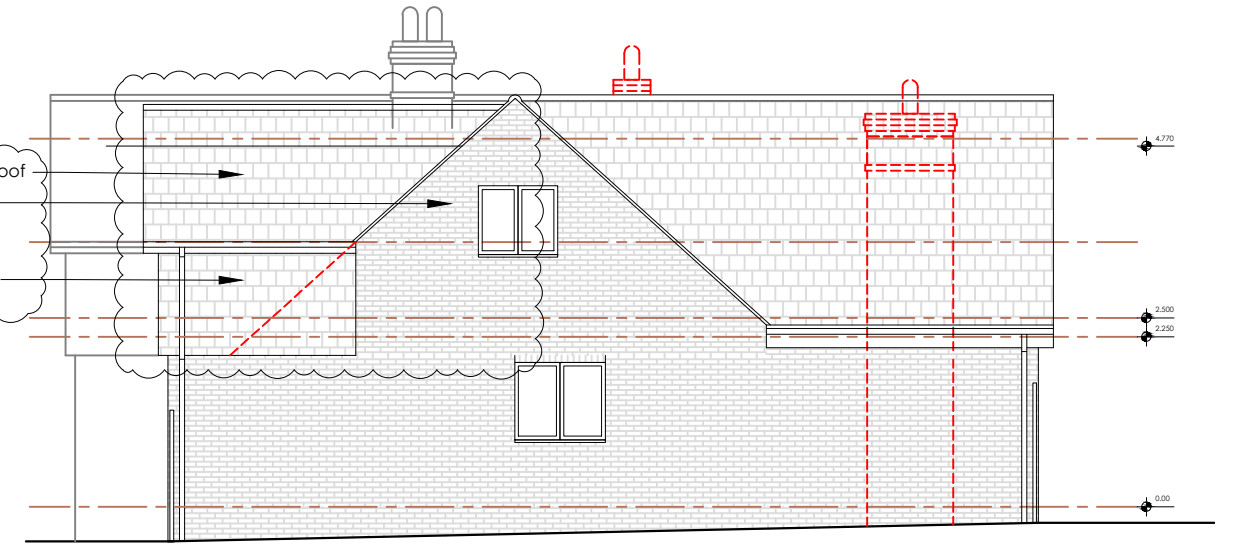


2 PROPOSED SIDE ELEVATION

SCALE 1:100



3 PROPOSED REAR WEST ELEVATION

SCALE 1:100

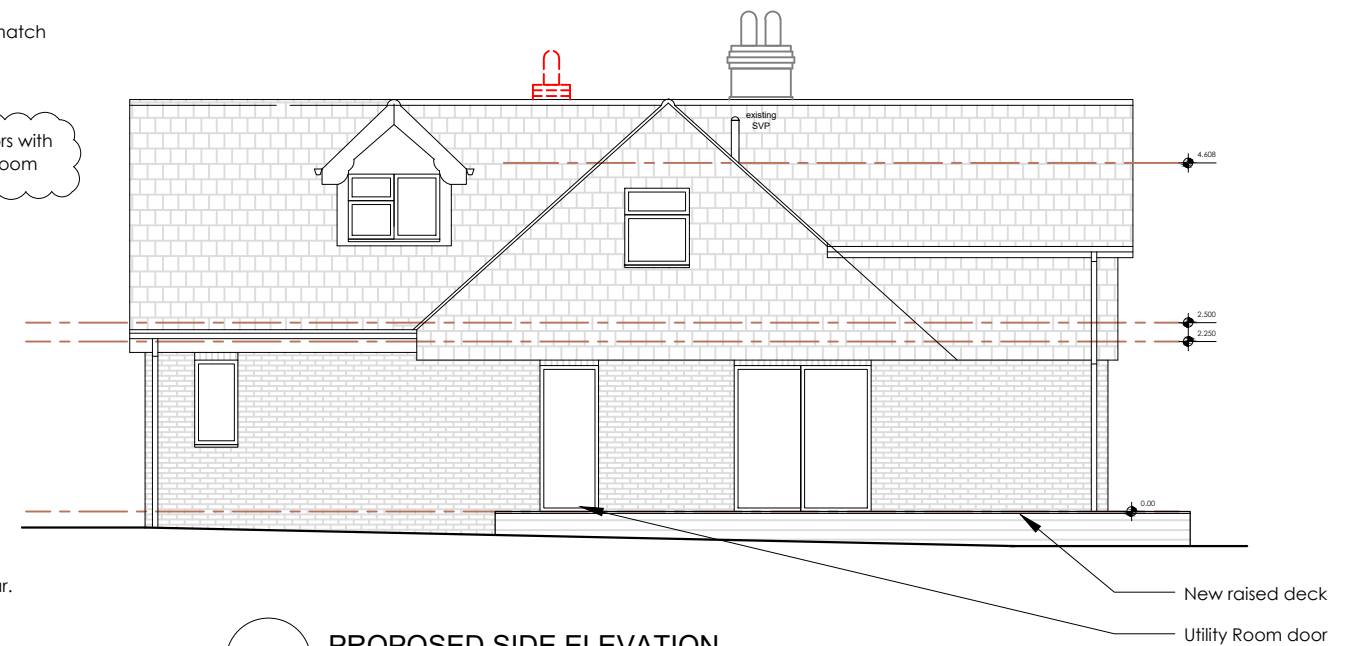

4 PROPOSED SIDE ELEVATION

SCALE 1:100



REVISIONS		
A	Utility door & raised deck added.	18.01.2024
B	Rear window replaced with glazing & rear french windows with juliette balcony	22.09.2025
C	Side elevation corrected. SVP to front elevation removed.	24.09.2025

STATUS		PROJECT	
PLANNING		WITHAM COTTAGE, FELCOT ROAD	
		TITLE	
		PROPOSED ELEVATIONS	
SCALE	DATE	DRAWING NUMBER	REV
1:100	2024.09.24	203	C

VICTORIA MUSTARD ARCHITECT

135 Crawley Down Road, Felbridge, East Grinstead RH19 2PS

Mob 07779 245 093 vicki@victoriarmustardarchitects.com