




0 1m 2m 3m 4m 5m
 1:50
 0 1m 2m 3m 4m 5m 6m 7m 8m 9m
 1:100
 Sheet Size A1

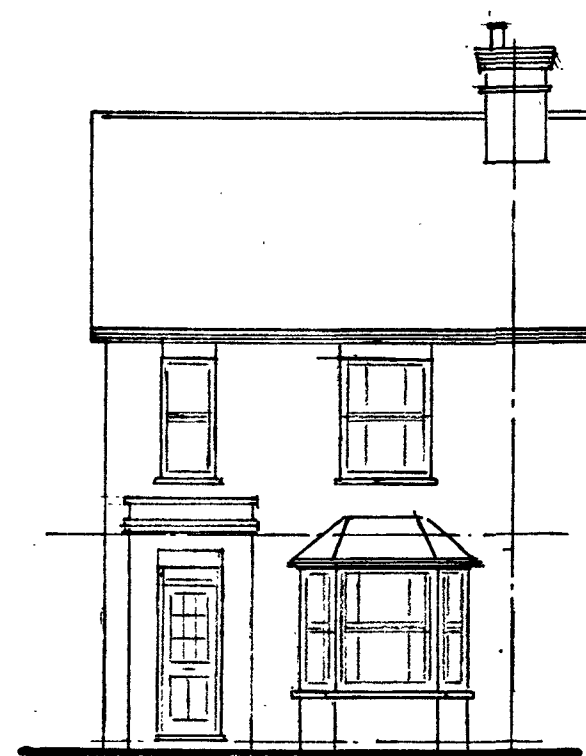


West Elevation

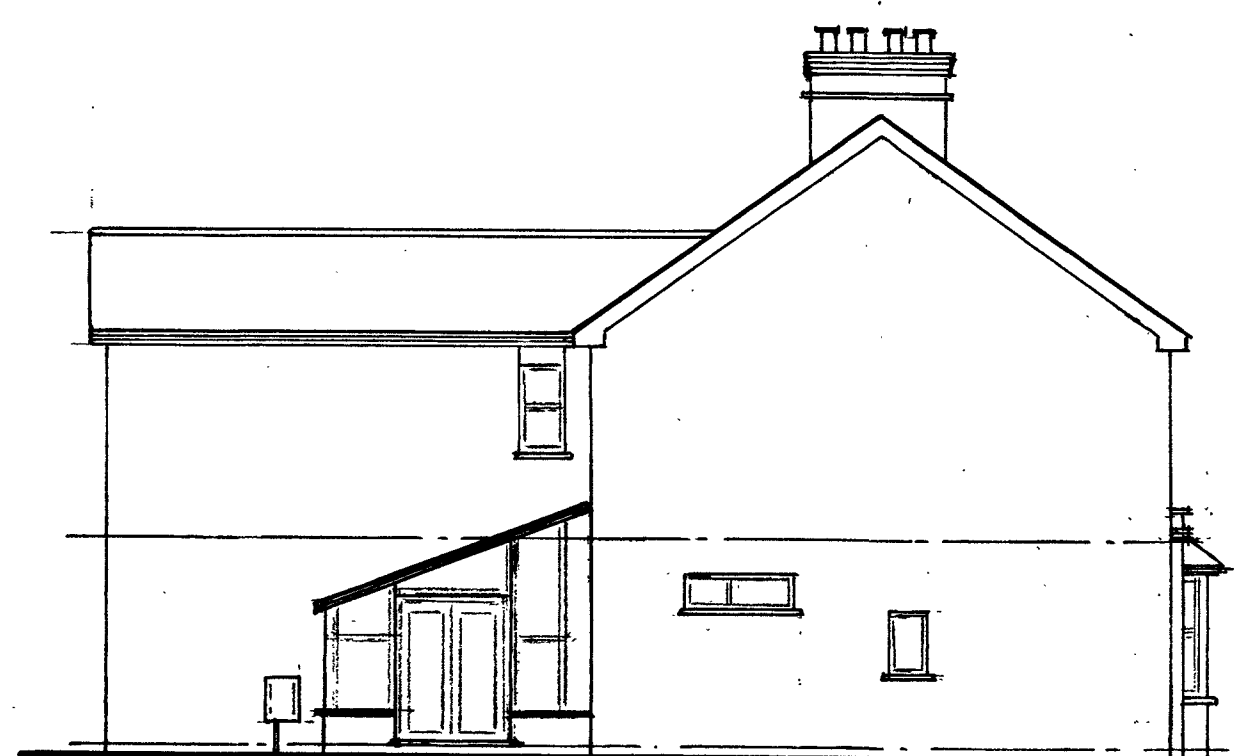


North Elevation

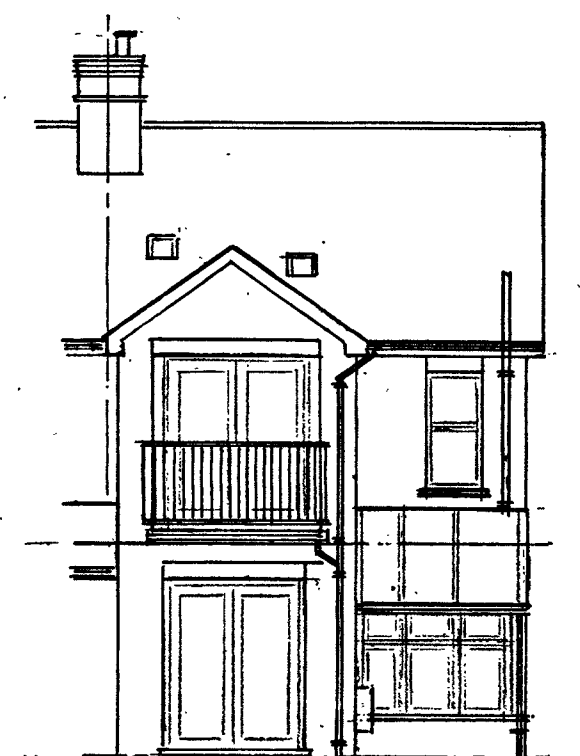


East Elevation

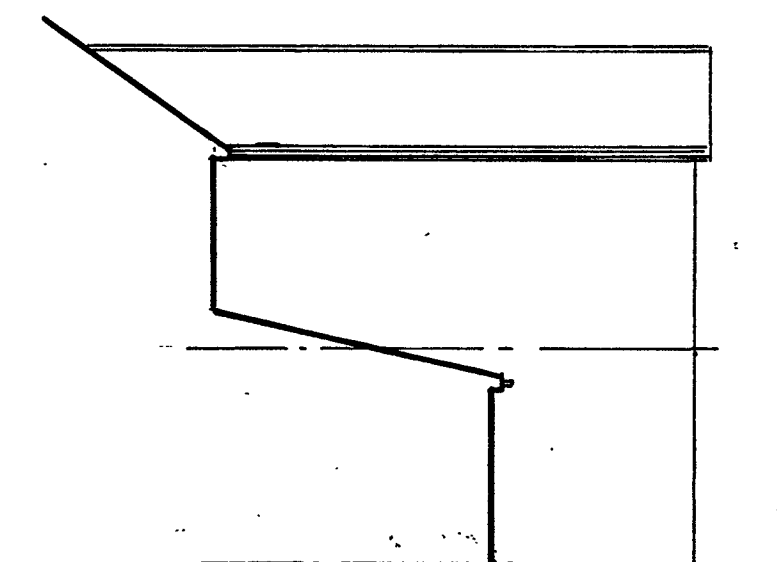


South Elevation

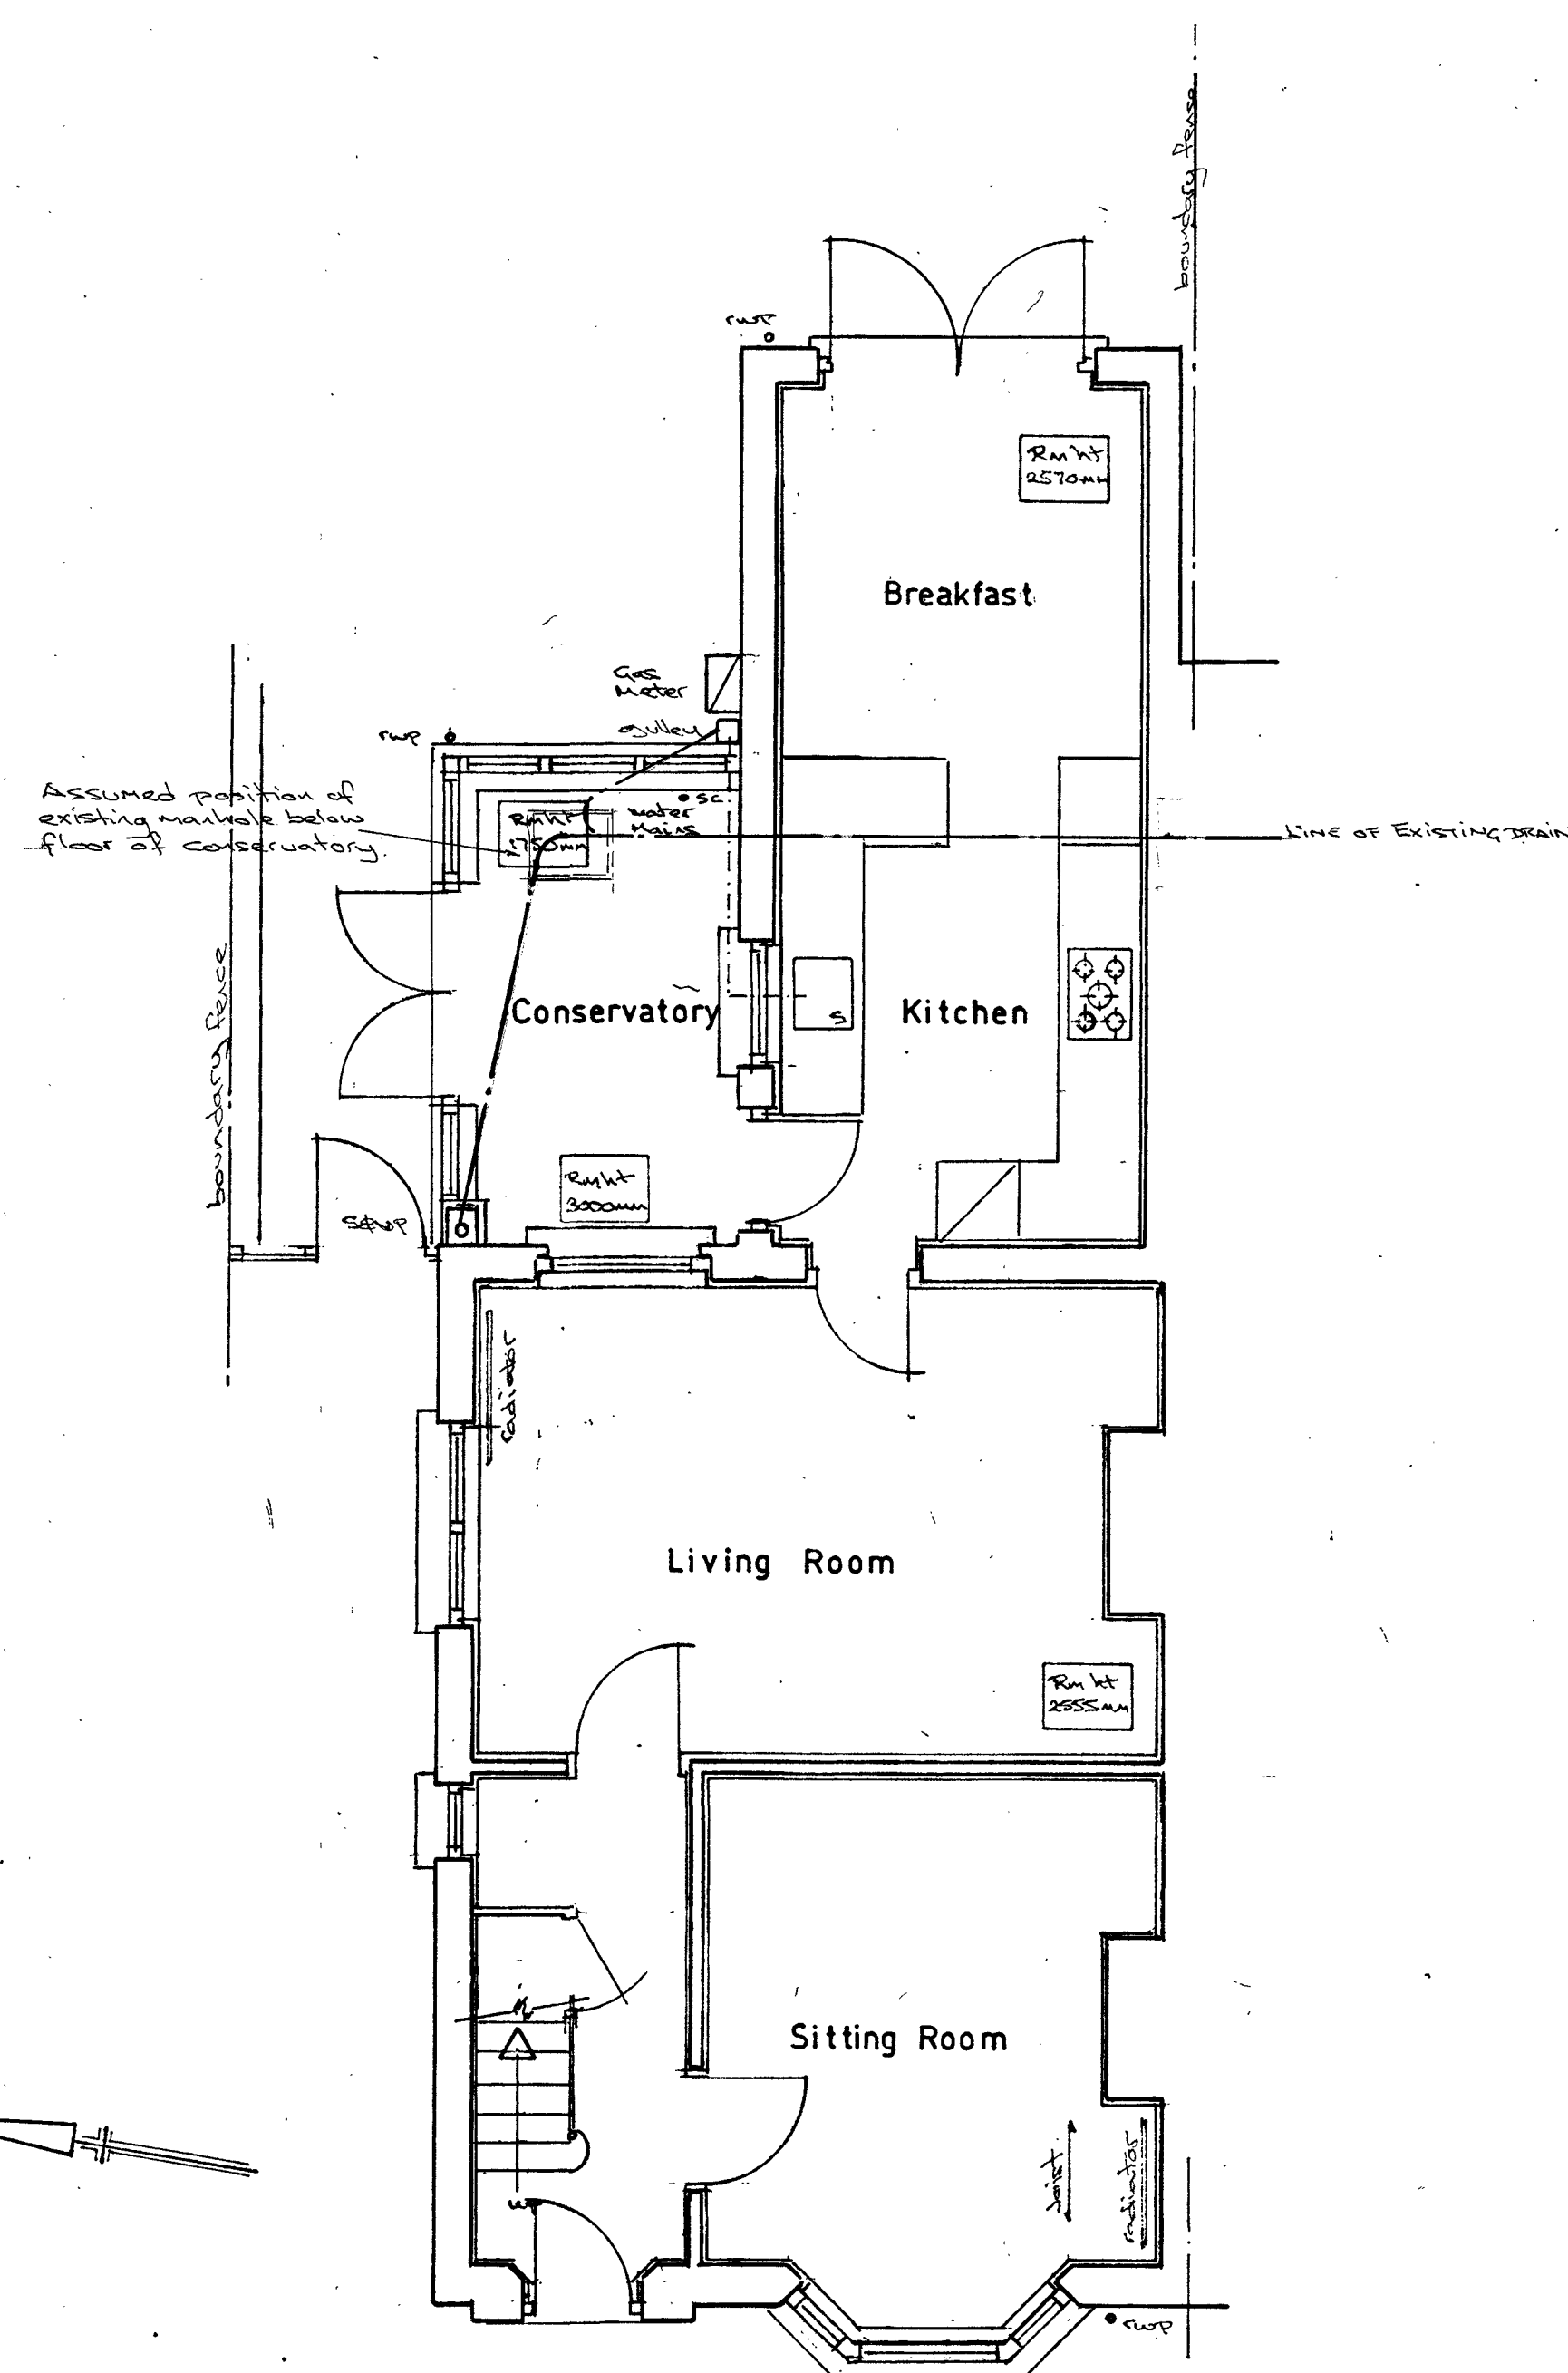

Ground Floor Plan

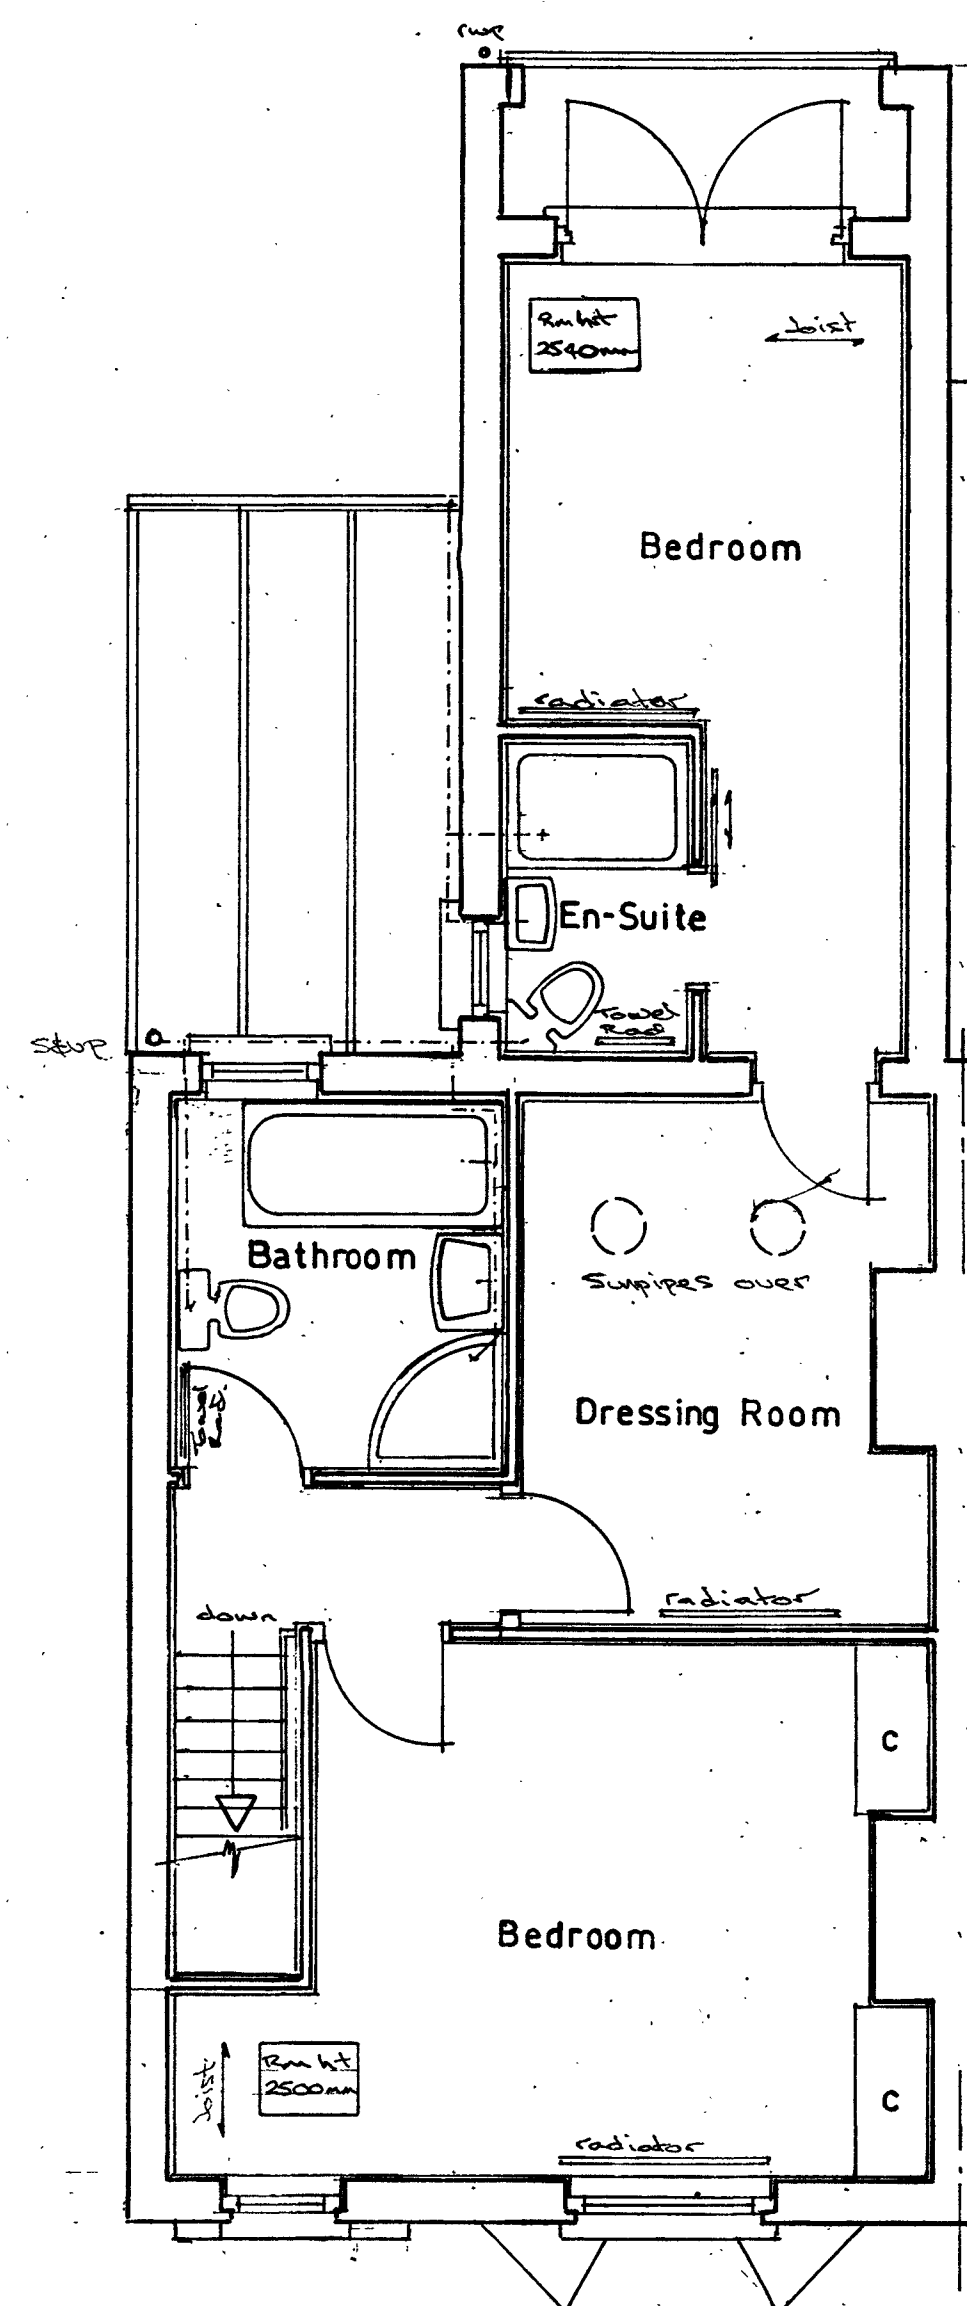

First Floor Plan

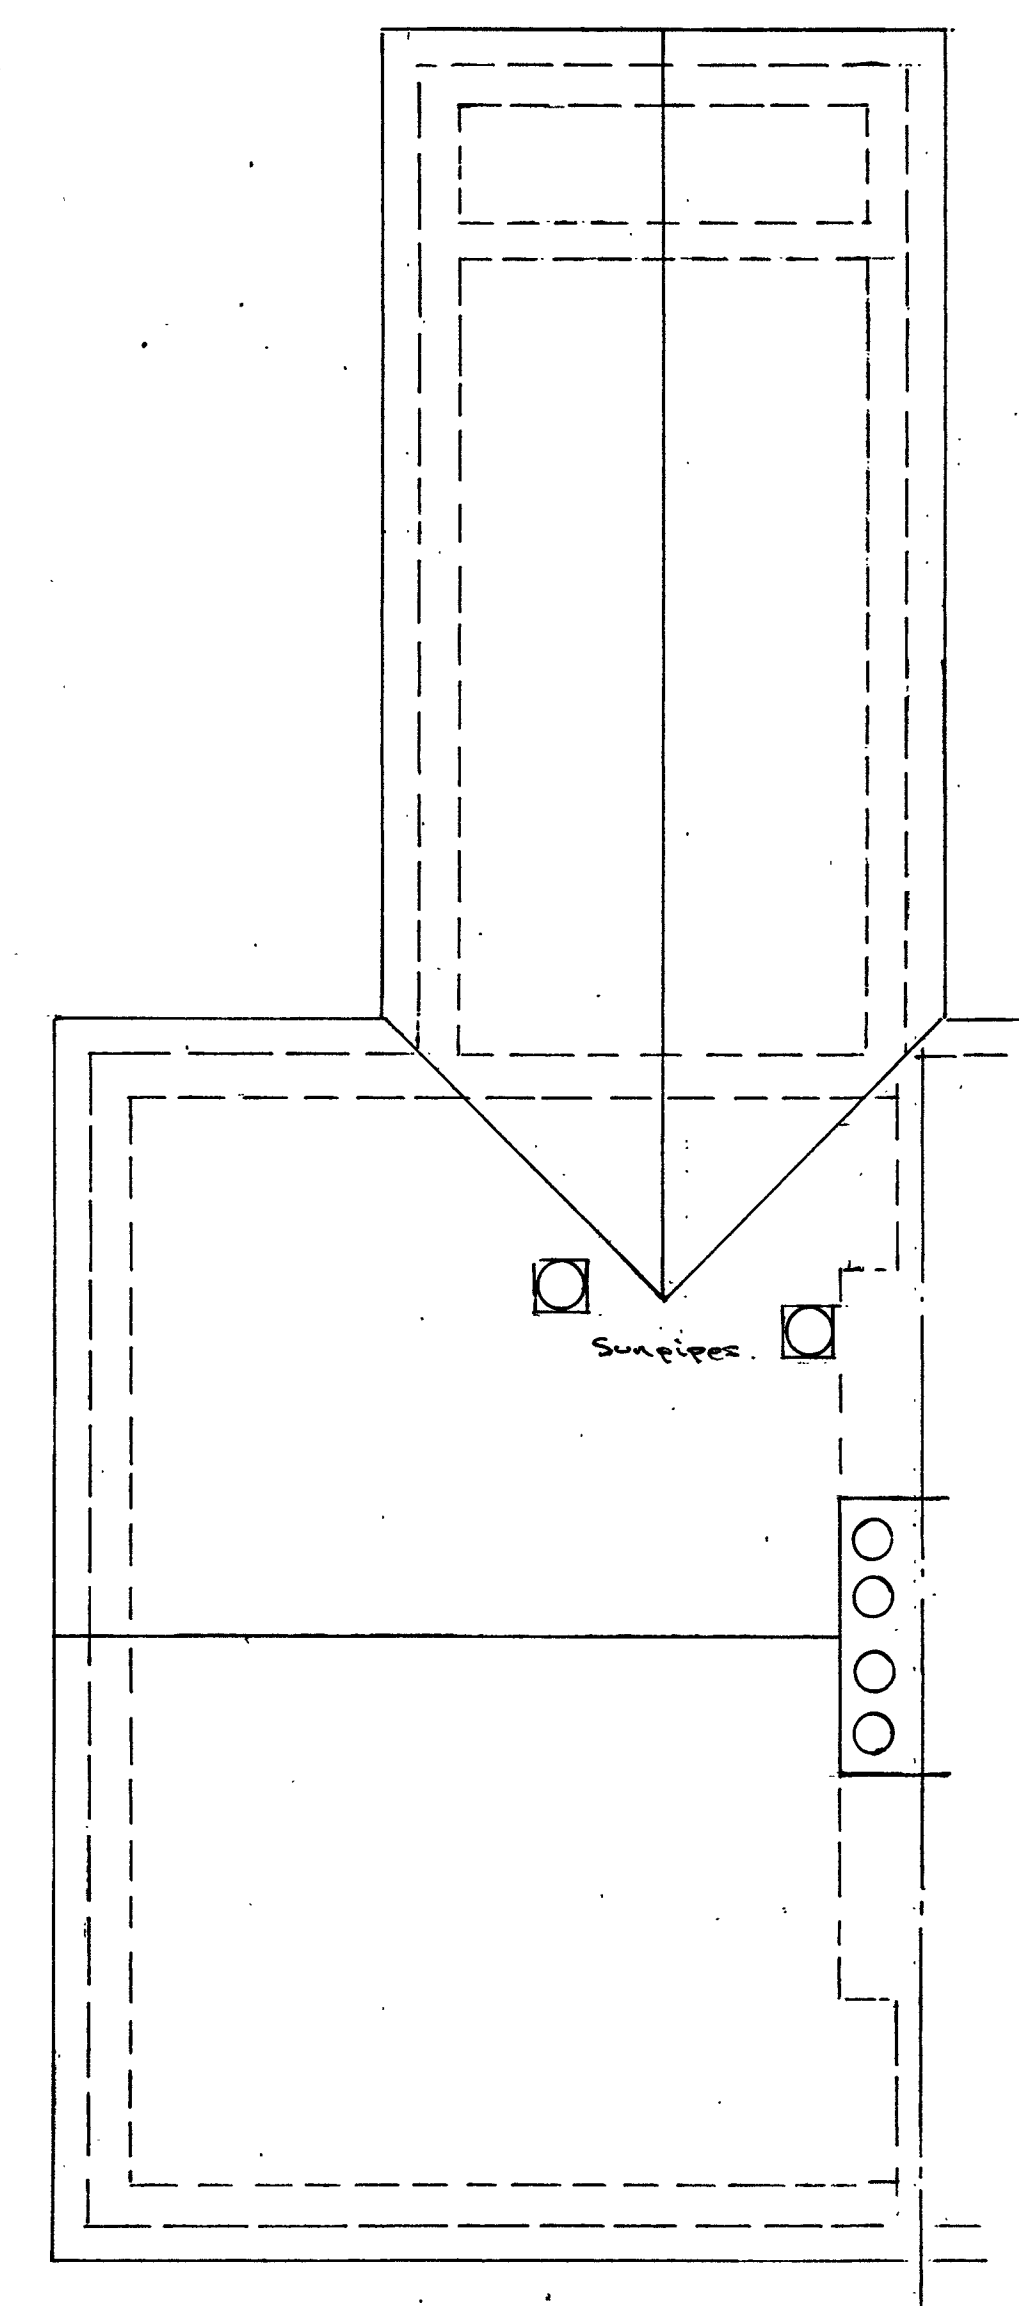

Roof Plan

67 Gower Road
 Haywards Heath
 West Sussex
 RH16 4PW

Floor Plans and Elevations
 as Existing

A.D. WALSH DEVELOPMENTS
 Architectural Consultants
 Alescroft,
 Lewes Road, Scaynes Hill,
 West Sussex RH17 7PG
 Tel: (01444) 831777

Scale: 1:50 & 1:100 @ A1	Drawing No:
Date: July 2015	123/765/1
Drawn: M. D. V.R.	