


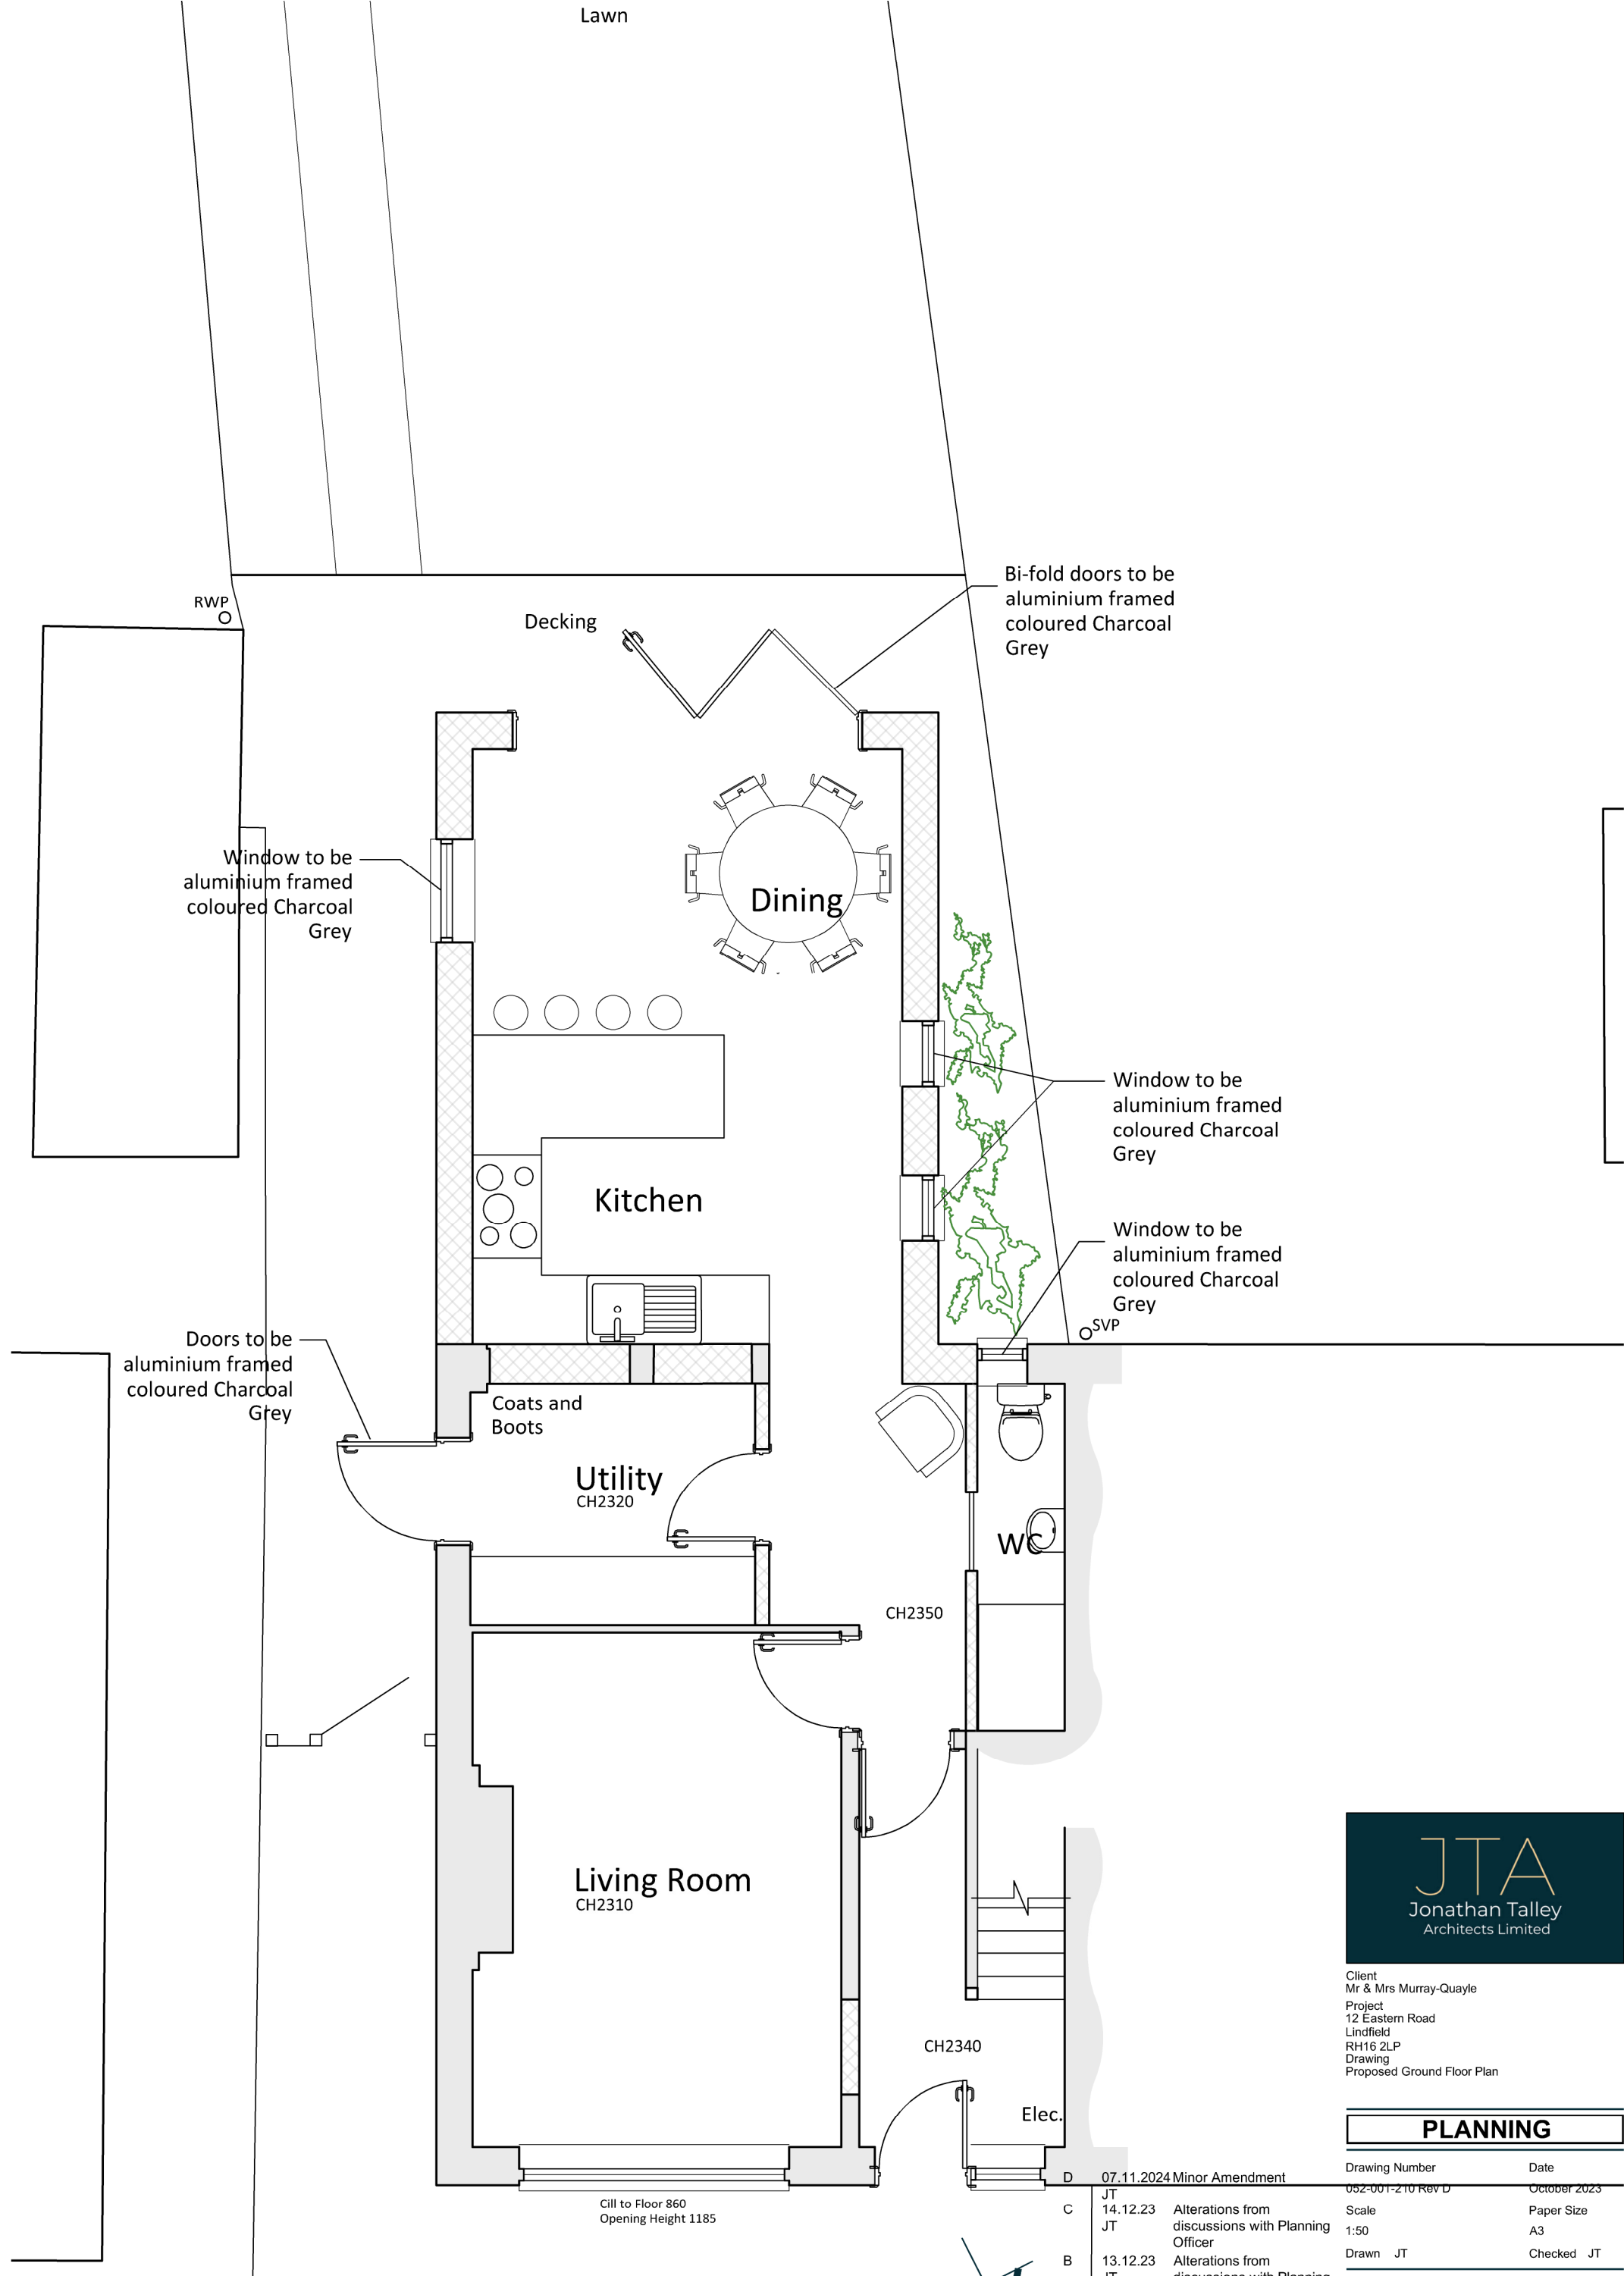

Ground Floor Plan

0m 1m 2m 3m 4m 5m



NORTH POINT

Rev	Date/By	Revision Note
D	07.11.2024	Minor Amendment
C	14.12.23	Alterations from discussions with Planning Officer
B	13.12.23	Alterations from discussions with Planning Officer
A	20.10.23	Minor Alterations



Client
Mr & Mrs Murray-Quayle
Project
12 Eastern Road
Lindfield
RH16 2LP
Drawing
Proposed Ground Floor Plan

PLANNING

Drawing Number	Date
052-001-210 Rev D	October 2023
Scale	Paper Size
1:50	A3
Drawn	Checked
JT	JT
E-mail	Web
info@jtalimited.co.uk	www.jtalimited.co.uk

All dimensions to be verified on site.
Unauthorised reproduction of information herein is strictly forbidden. Copyright 2022
Jonathan Talley Architects Limited is the trading name of Jonathan Talley Architects Limited, a limited company registered in England and Wales with registered number 13707071 whose registered office is at 16 Corndon Avenue, Haywards Heath, RH17 5LP