
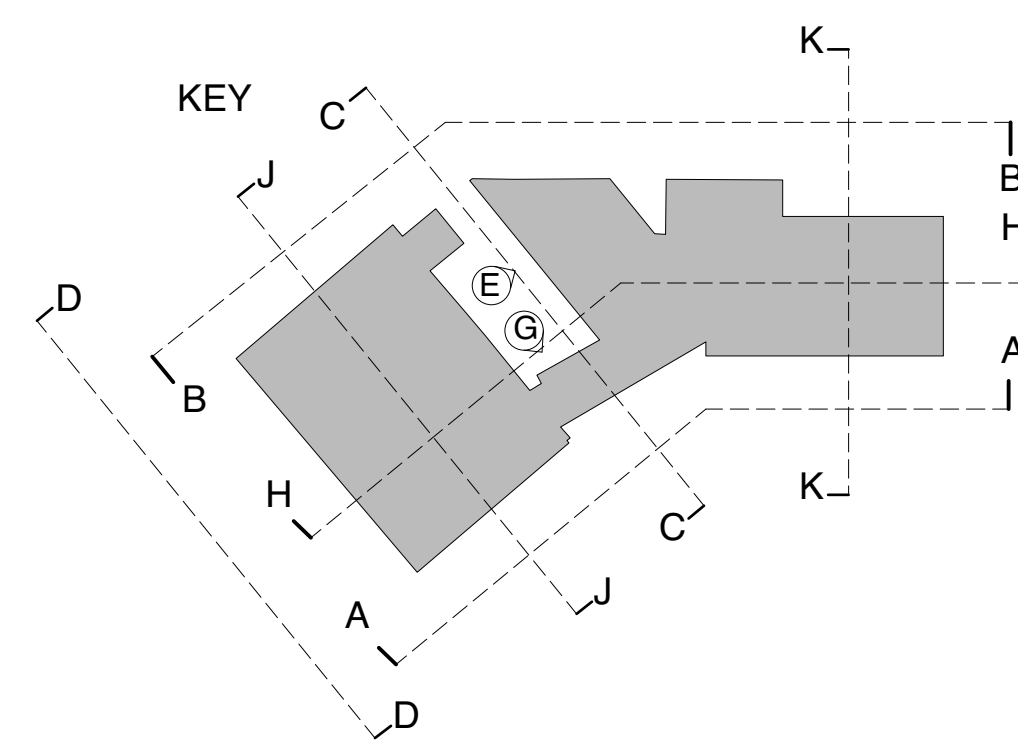


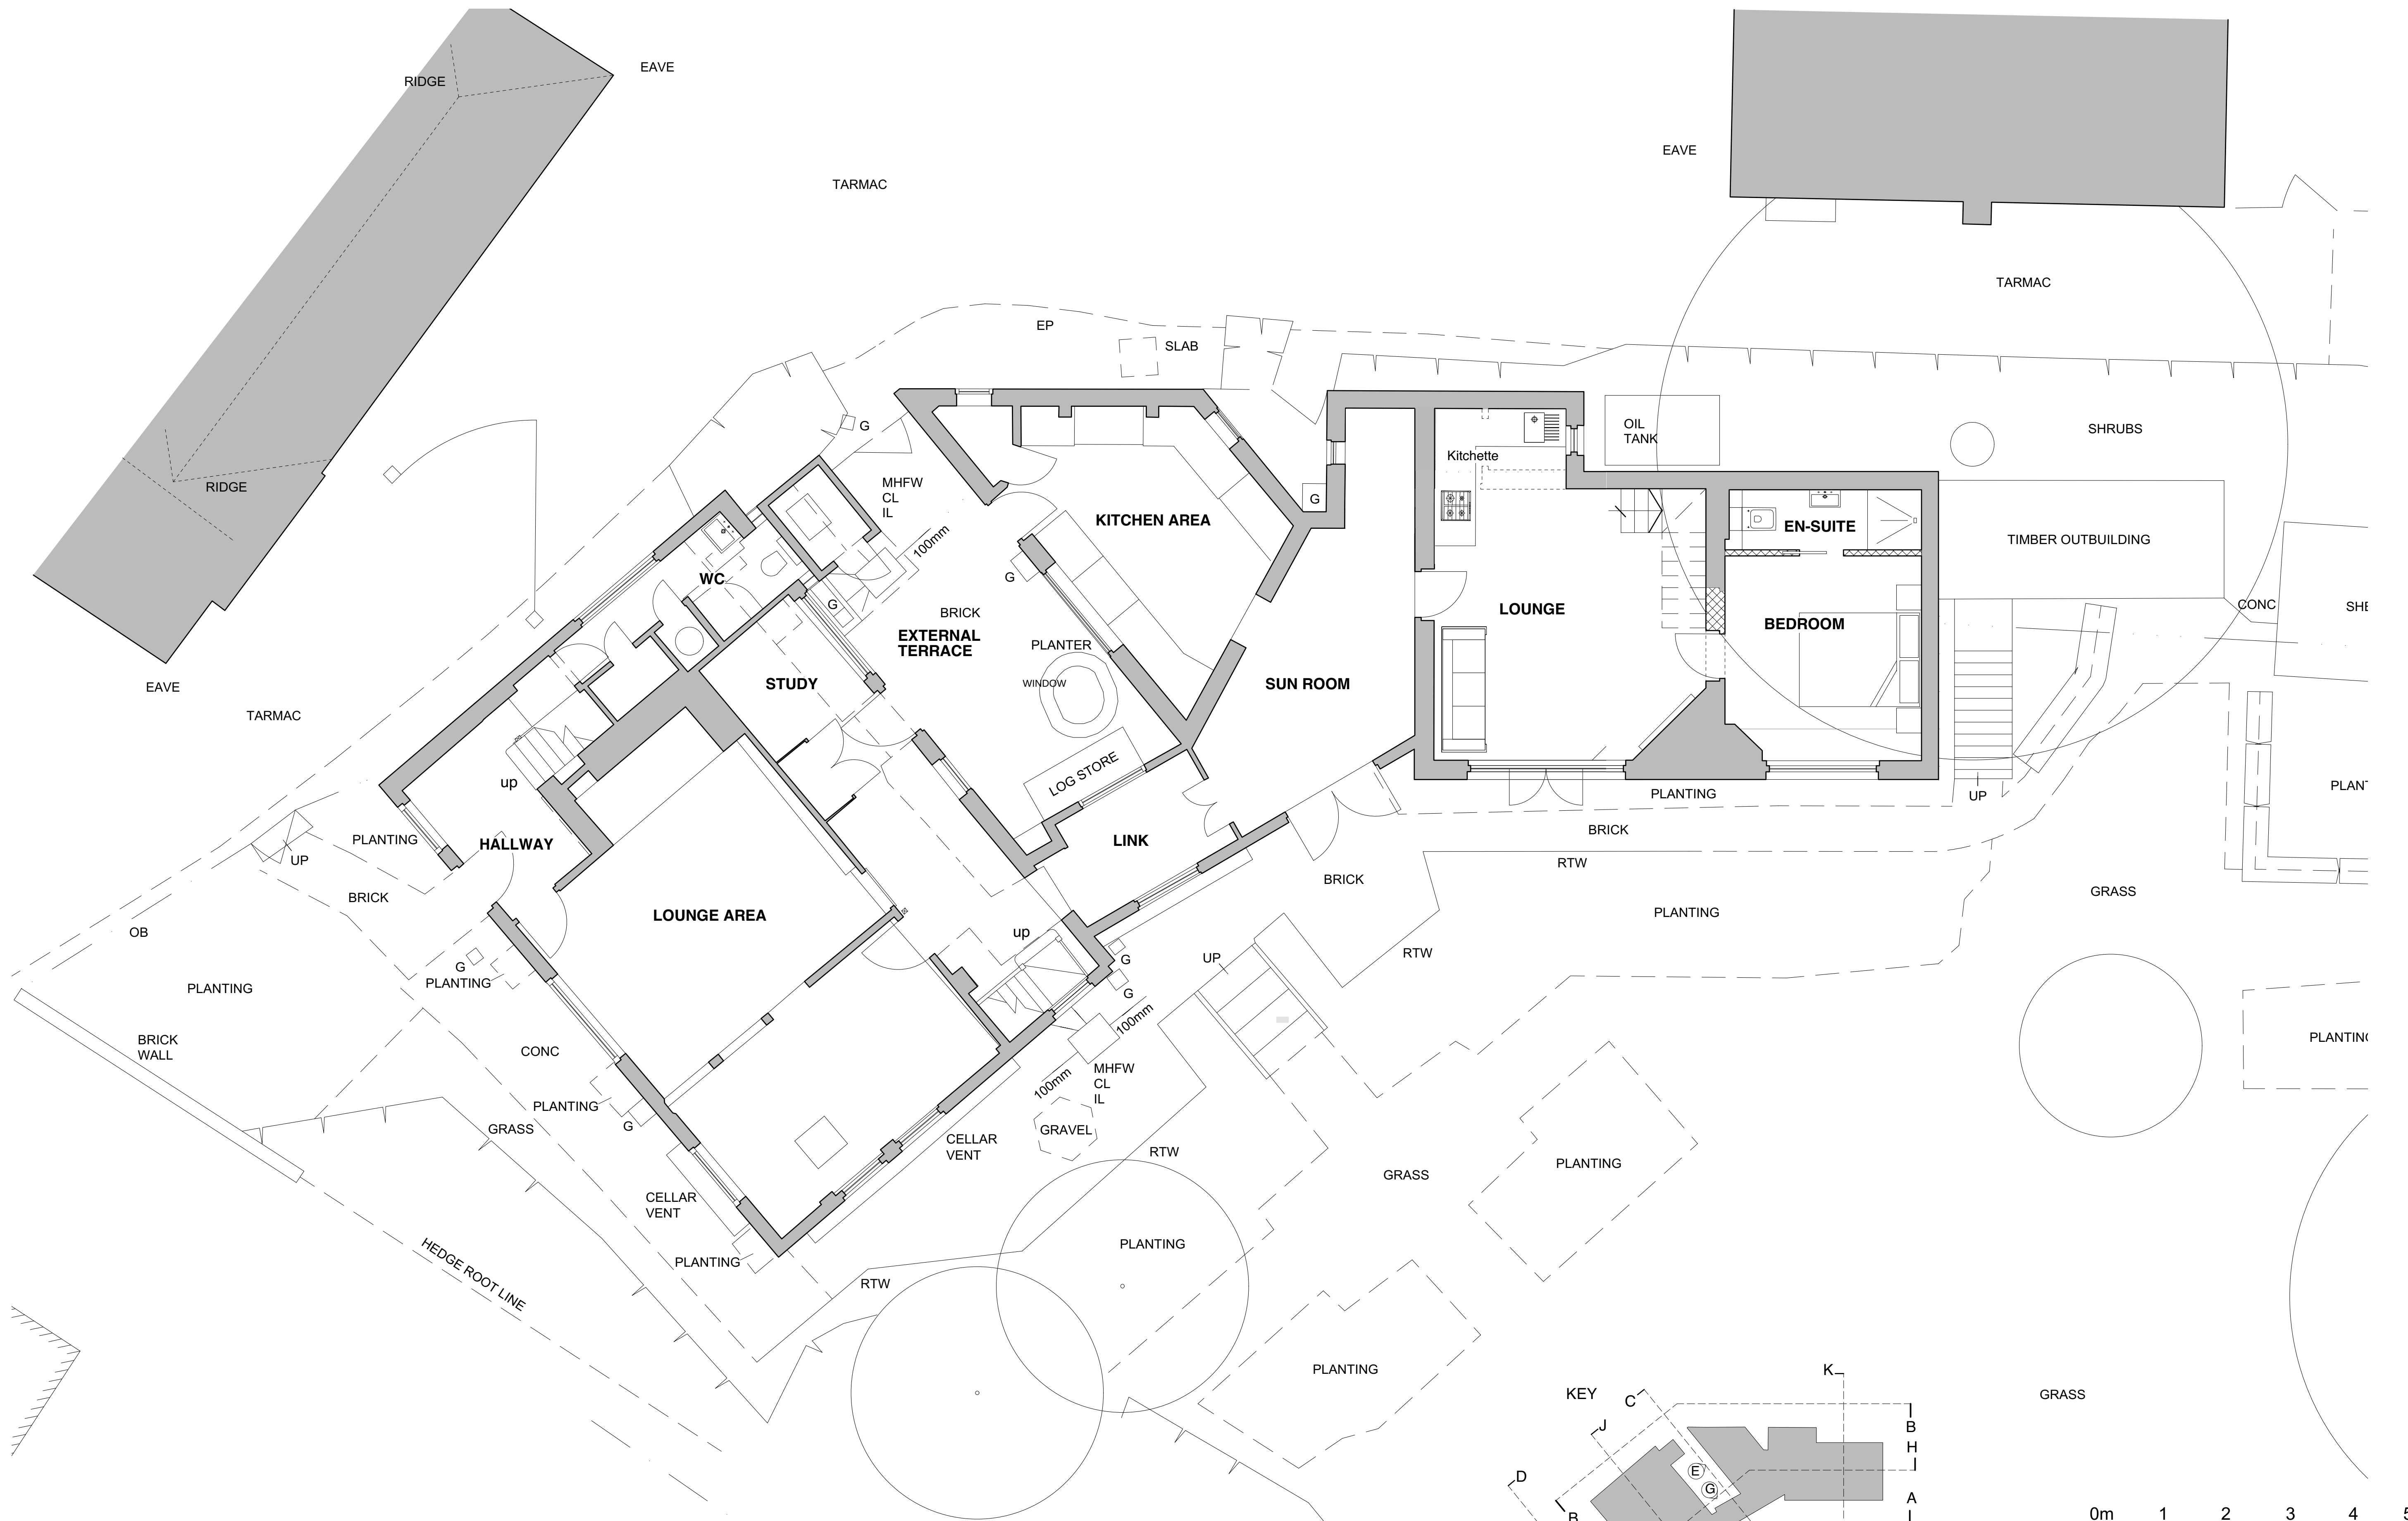

0m 1 2 3 4 5m

Job Name	
BOWLING ALLEY COTTAGE, THE GREEN, HORSTED KEYNES, RH17 7AP	
Scale	Drawing Title
LISTED BUILDING	EXISTING GROUND FLOOR PLAN
Date	Scale
Nov 2024	1:50 @ A1
All rights reserved. Do not scale off drawing. All dimensions given should be used.	