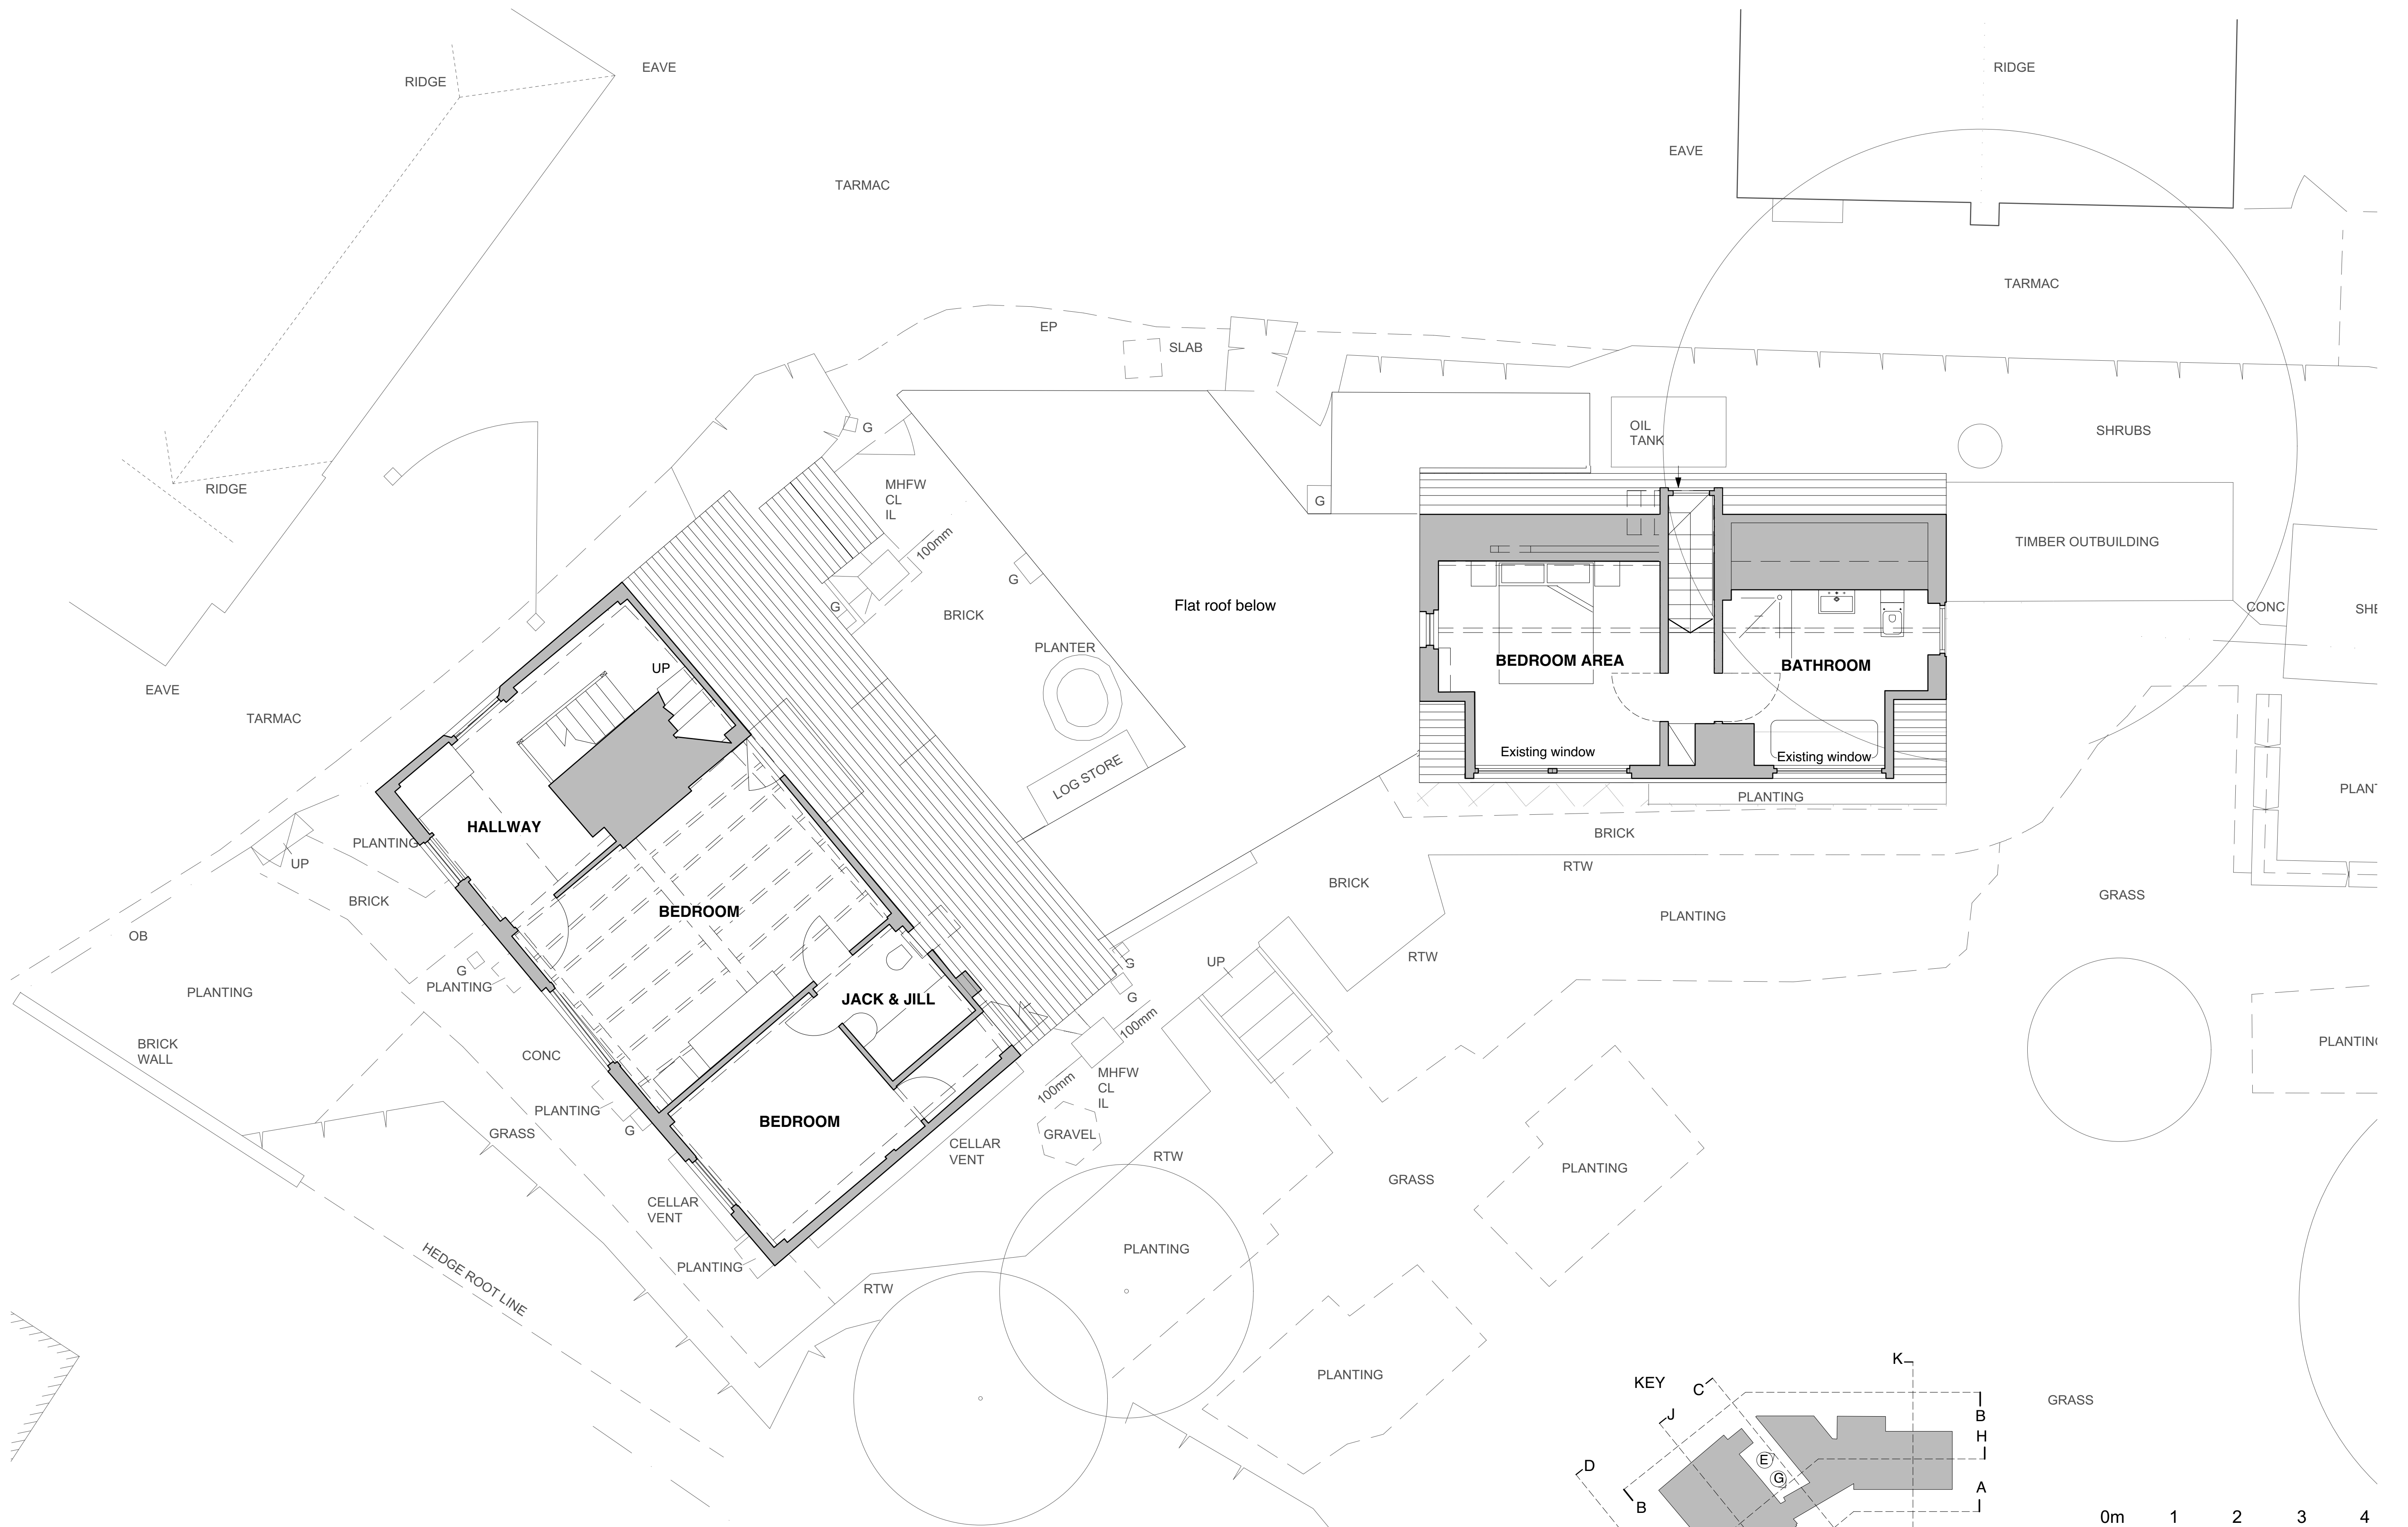


Job Name			
BOWLING ALLEY COTTAGE, THE GREEN, HORSTED KEYNES, RH17 7AP			
Source	Drawing Title		
LISTED BUILDING	EXISTING FIRST FLOOR PLAN		
Date	Scale		
Nov 2024	1:50 @ A1		
All rights reserved - Do not scale off drawing or otherwise use the information in this			