


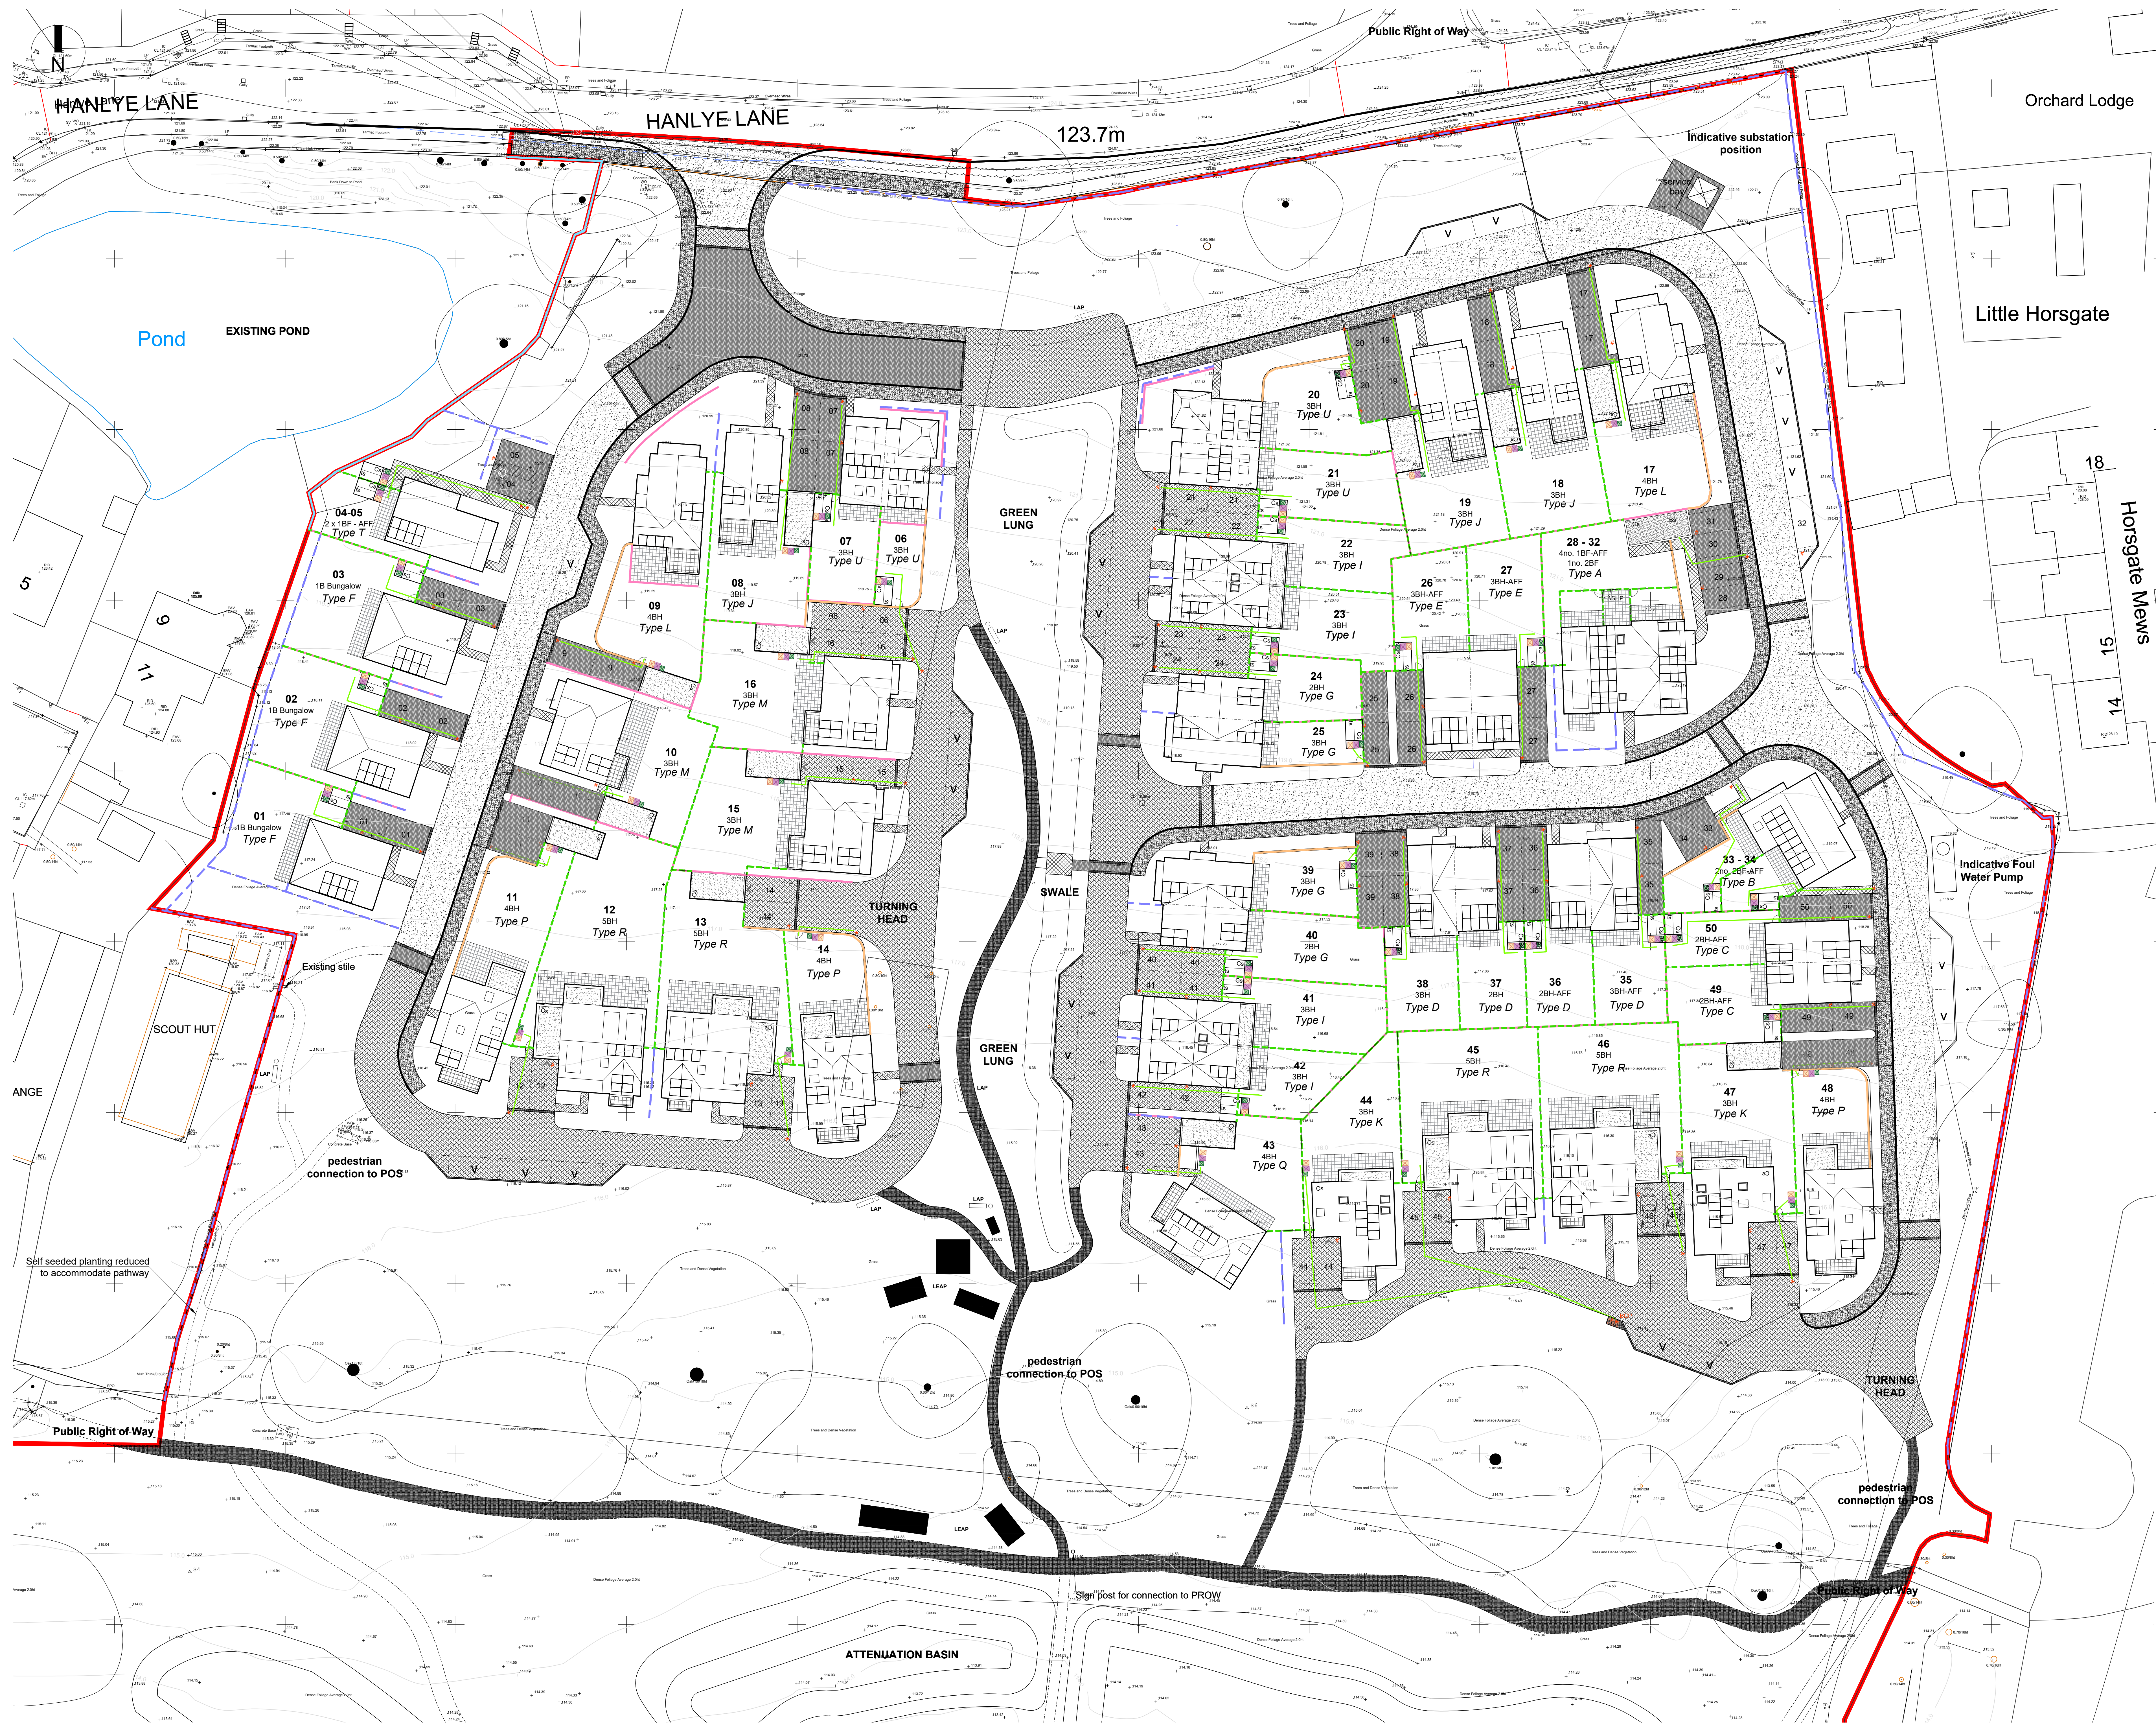

CDM 2015 Health & Safety Information
This information relates only to 'Significant Hazards' identified on this drawing and is to be read in conjunction with the Designer's Hazard Register

- Key:
- Timber Store
 - Cycle Storage
 - Recycling Storage
 - Refuse Storage
 - Optional Green Bin
 - Refuse Collection Point
 - Residents Dragging Distance
 - Garden Gate
 - EV Charging Point
 - Retaining wall - various heights
 - Brick wall - 2.25m high
 - Closed board fence - 1.5 - 1.8m high
 - Post & rail fence - metal - 1.2m high
 - Chain link fence - 2.4m high
 - Surface - Bitmac road
 - Surface - Bitmac pavement
 - Surface - Block paving - Burnt Ochre
 - Surface - Block paving - Grey
 - Surface - Pindle paving - Grey
 - Surface - Granite sets - flush
 - Surface - Raised kerb
 - Surface - crushed aggregate surface, hoggan or similar

G	11.10.24	Planning update	JY	AK
F	02.08.24	Planning update	JY	AK
E	18.06.24	Planning update	JY	AK
D	07.06.24	Layout update	JY	AK
C	01.05.24	Planning update	JY	AK
B	17.01.24	Planning update	JY	AK
A	02.10.23	Issued for approval	JY	AK
Rev	Date	Revision Details	Dr	Ch

London: 76 Great Suffolk Street
London, SE1 1BL
Sussex: 64 - 68 Brighton Road, Worthing
West Sussex, BN11 2BN
Bristol: 101003 248777 E Sussex@ecearchitecture.com
Wiltshire, Basingstoke Tower
Colston Street, Bristol, BS1 4XE
T: 0117 214 1101 E: london@ecearchitecture.com

ECE Architecture
www.ecearchitecture.com

Client's Name
Sigma Homes

Job Title
Land South of Hanlye Lane Cuckfield

Drawing Title
Detailed Site Plan

Scale
1:250 @ A0 / 1:500 @ A2

Drawn
KB

Checked
NF

Date
01.09.23

Job No
7343

Drawing No
PL-06

Rev
G

Status
APPROVAL