



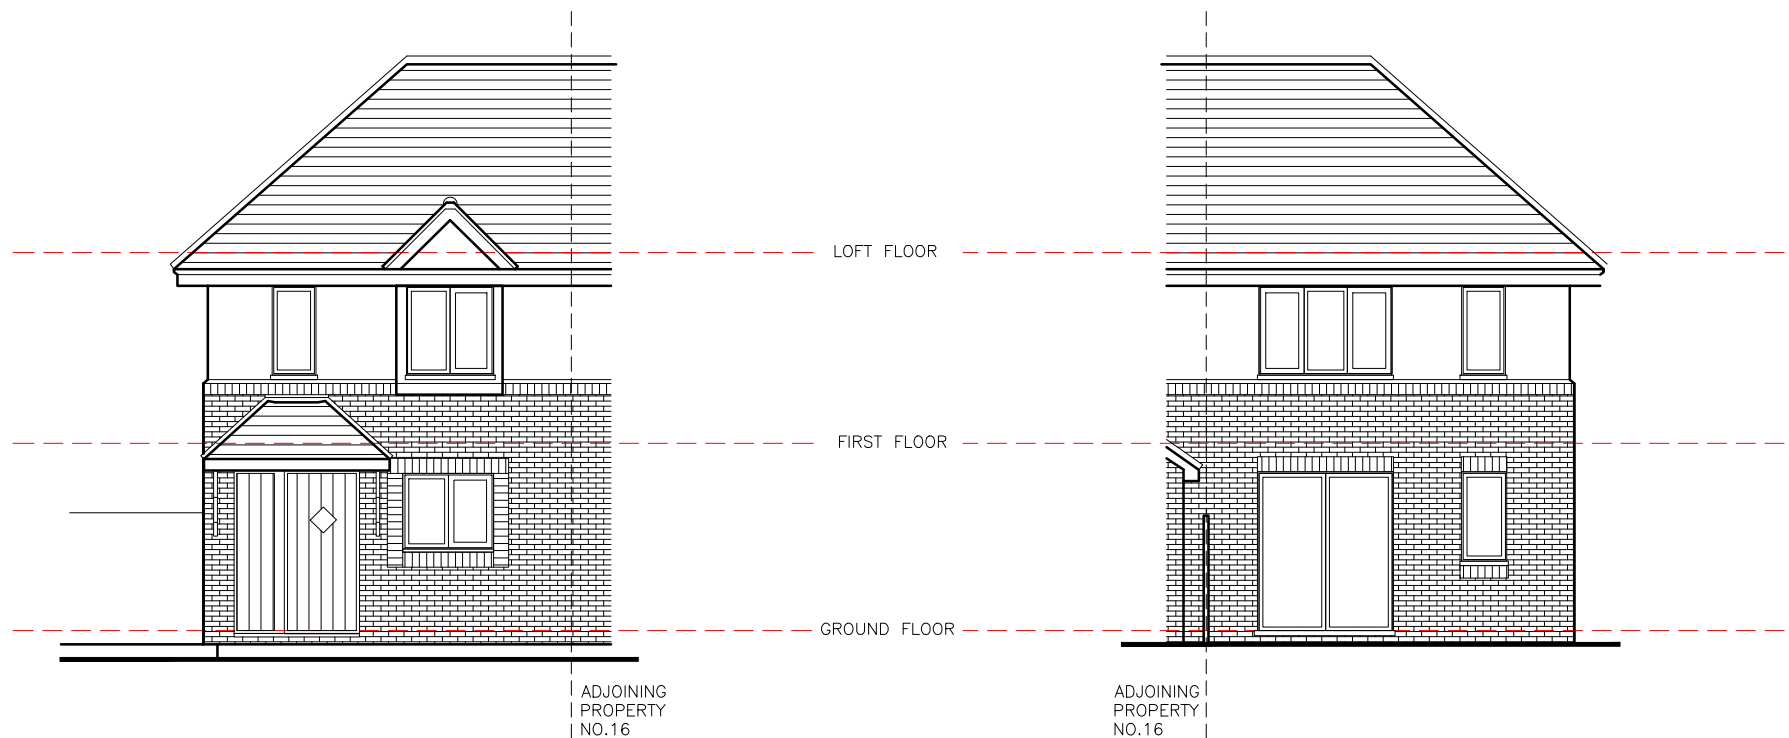


A) Existing Front Elevation

B) Existing Front Elevation

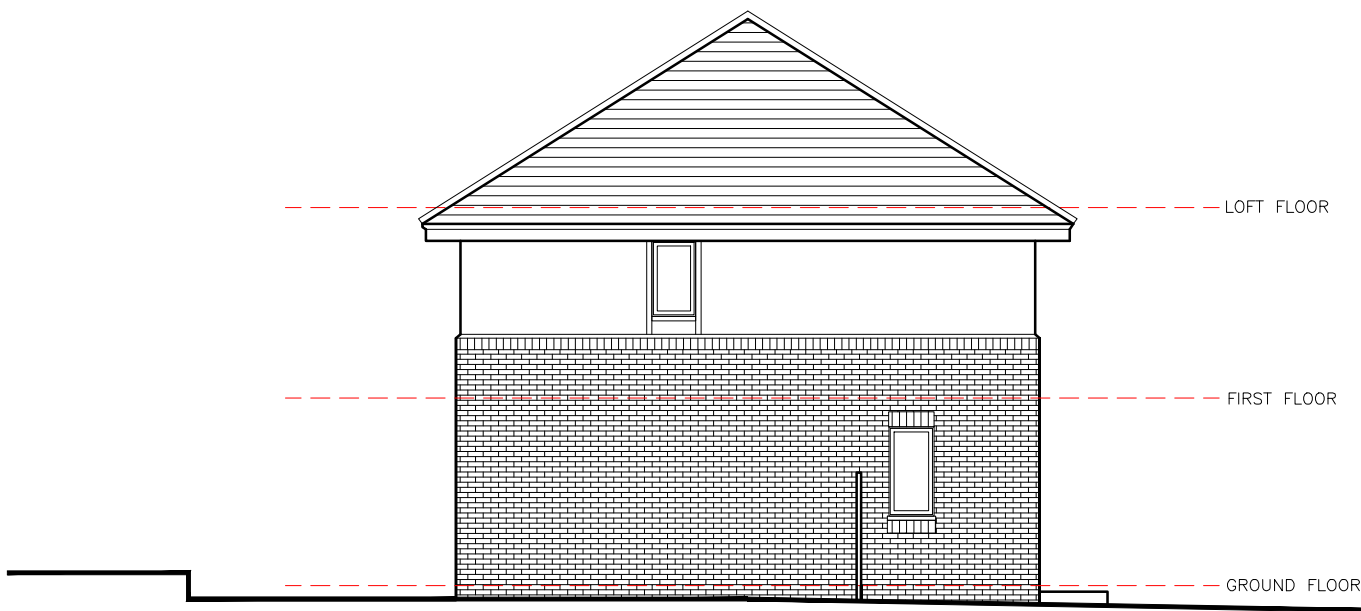

C) Existing Side Elevation

PLANNING DRAWING

 

SARAH BREEZE RIBA

Client Clive Jarman			
Project 18 Capenors Burgess Hill West Sussex RH15 9QL			
Title Existing Elevations			
Drawn by SB		Checked by CJ	
Scale A3 @ 1:100		Date 26/03/26	
Project no.	Dwg. no.	Revision	Prelim.
BA232	01	--	