




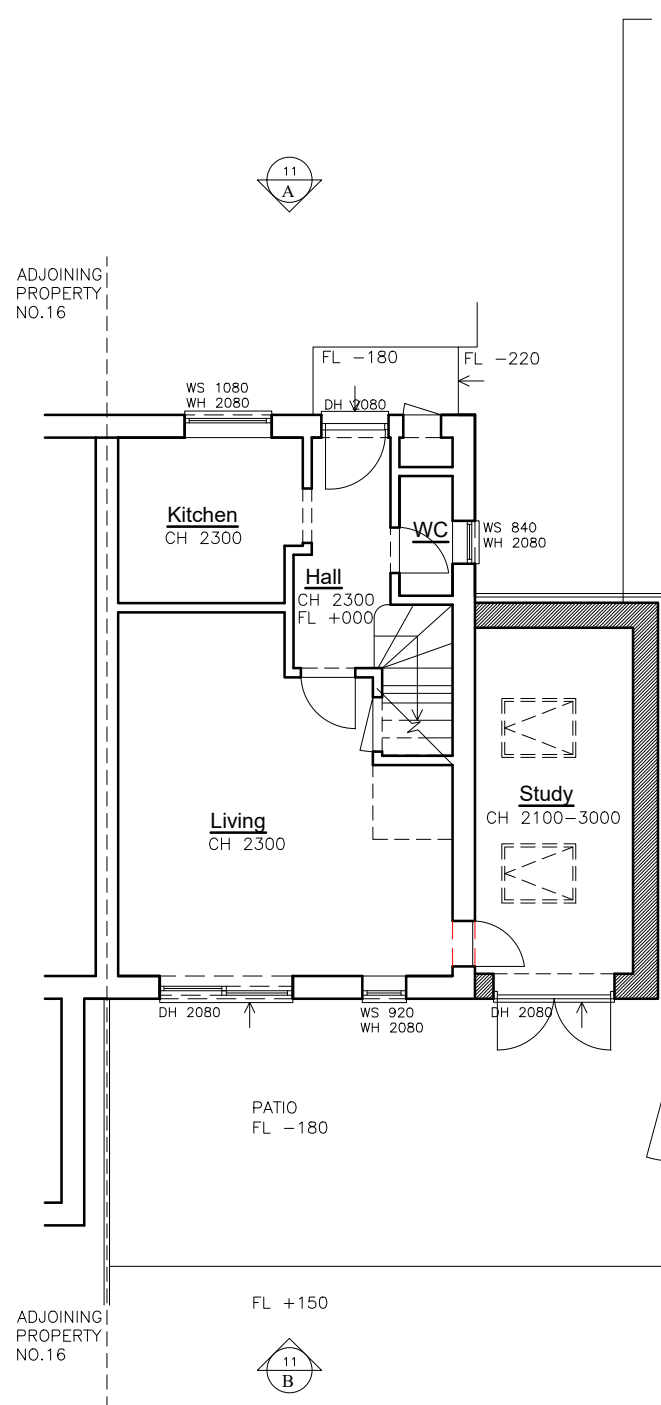

Proposed Ground Floor Plan

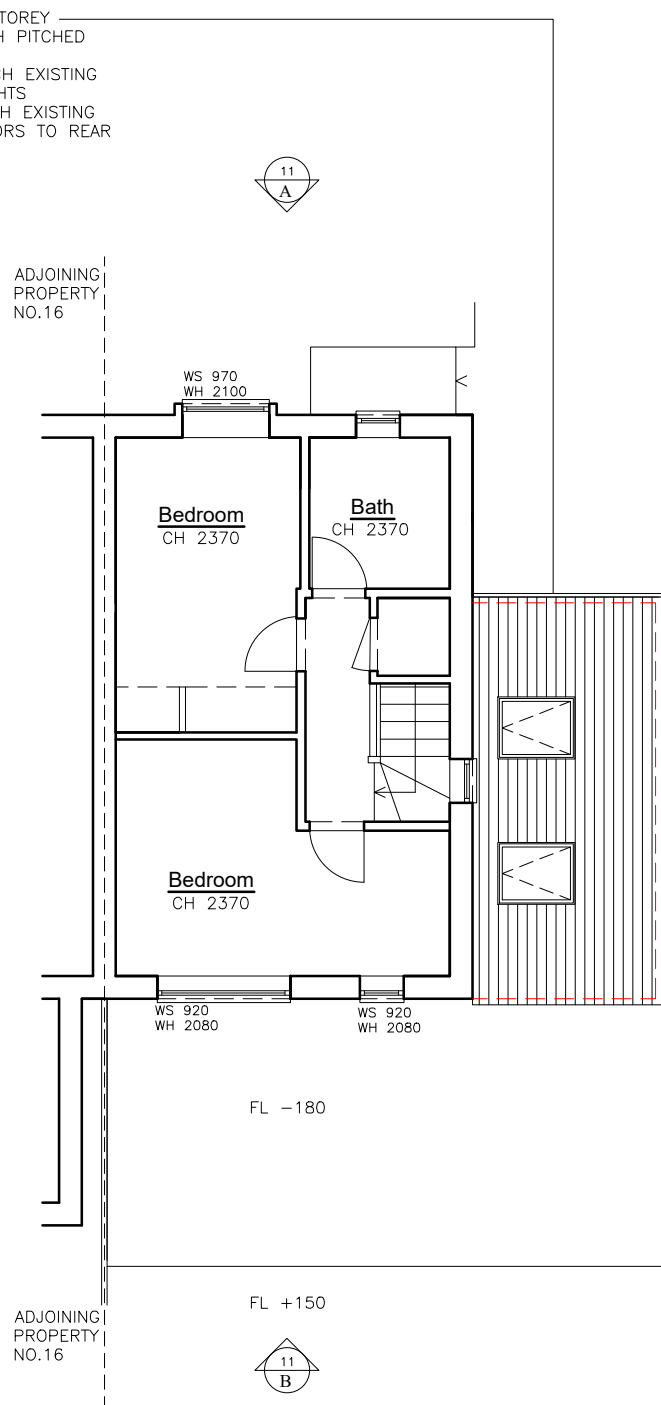

Proposed First Floor Plan

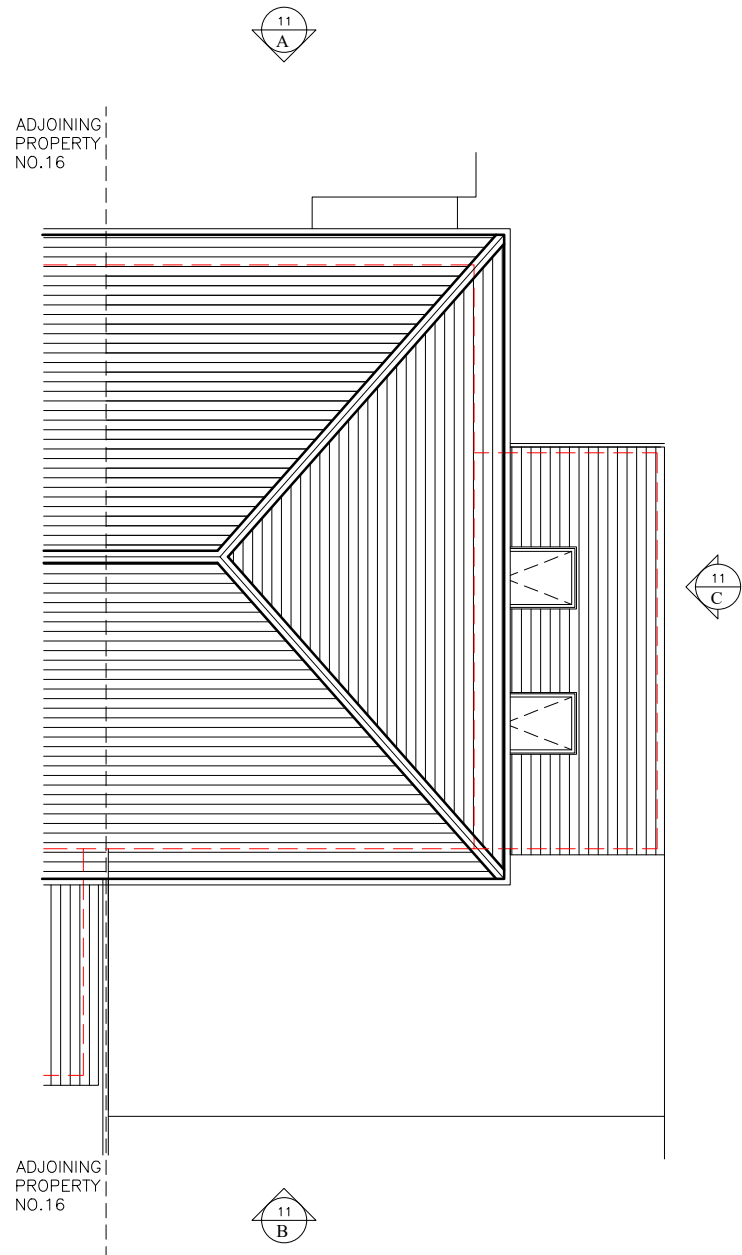


Proposed Roof Plan

PROPOSED DEMOLITION

PROPOSED NEW INTERNAL &
EXTERNAL WALLS



PLANNING DRAWING

 

SARAH BREEZE RIBA

Client

Clive Jarman

Project

18 Capenors
Burgess Hill
West Sussex RH15 9QL

Title

Proposed Floor & Roof Plans

Drawn by

SB

Checked by

CJ

Scale

A3 @ 1:100

Date

26/03/26

Project no.

Dwg. no.

Revision

Prelim.

BA232

10

--