



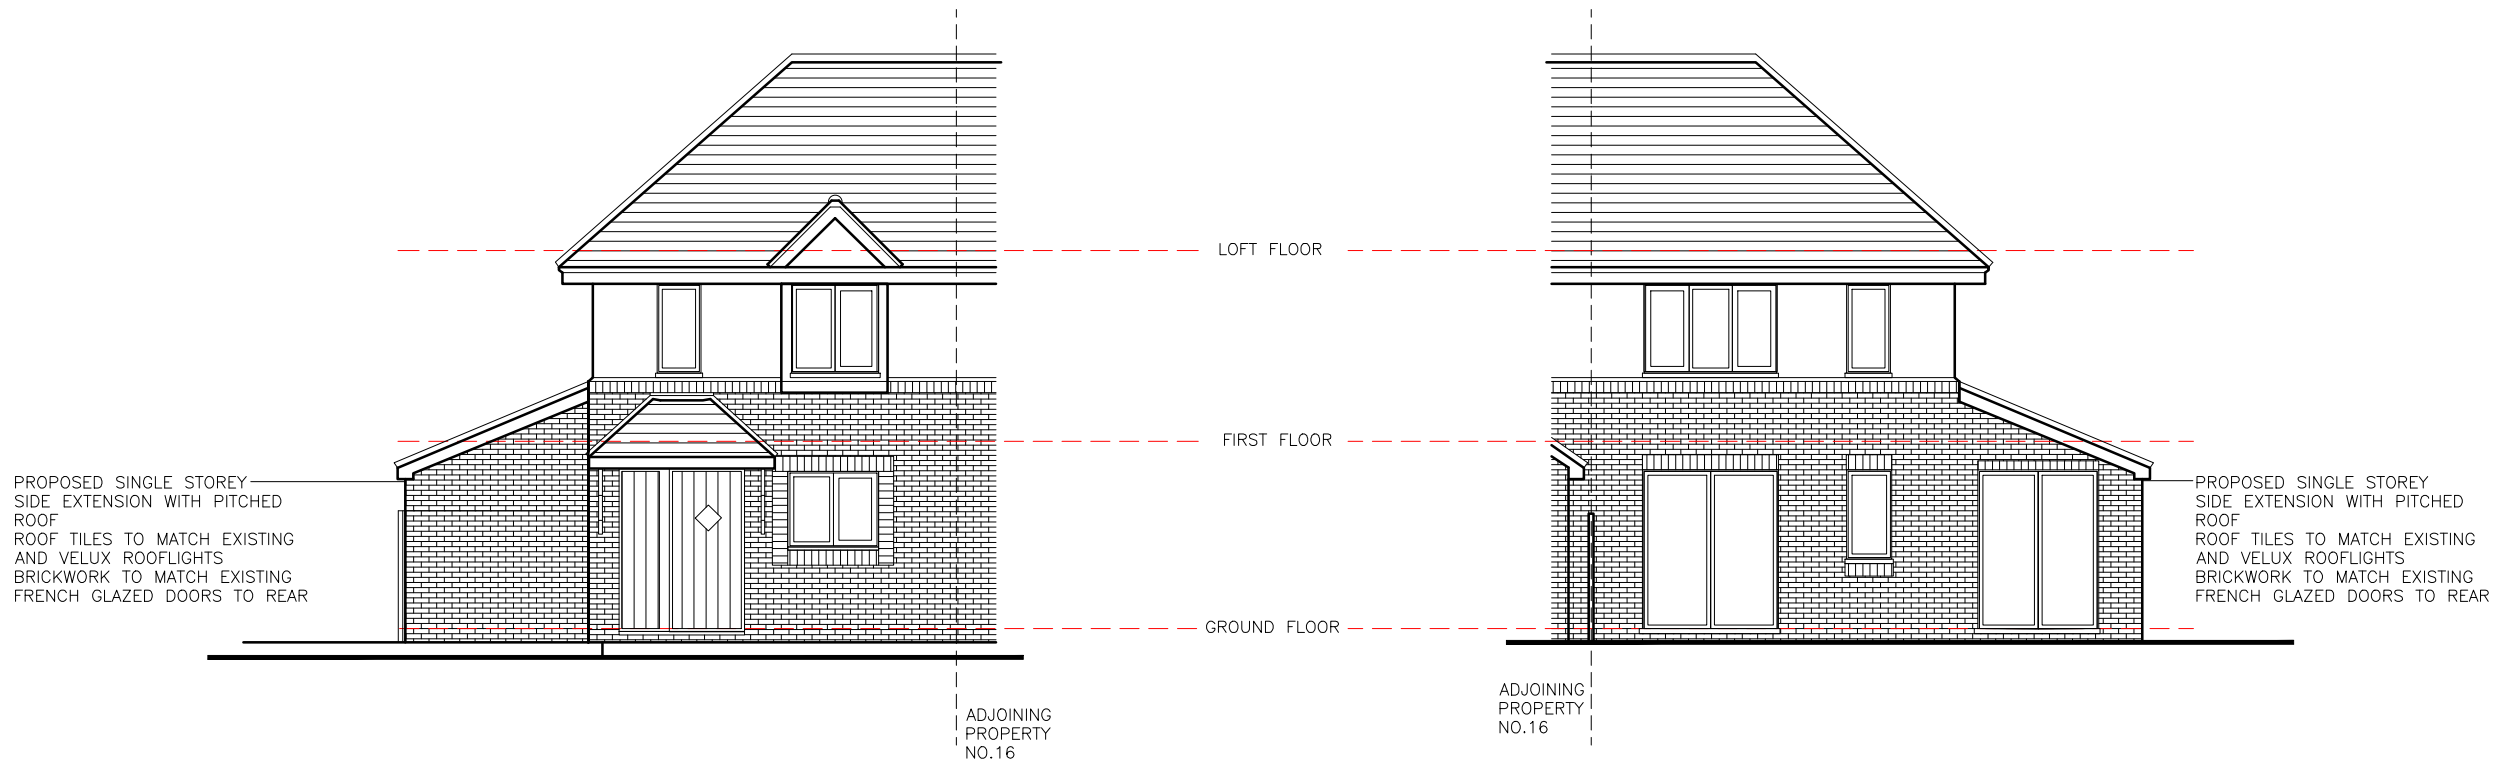


A) Proposed Front Elevation

B) Proposed Rear Elevation

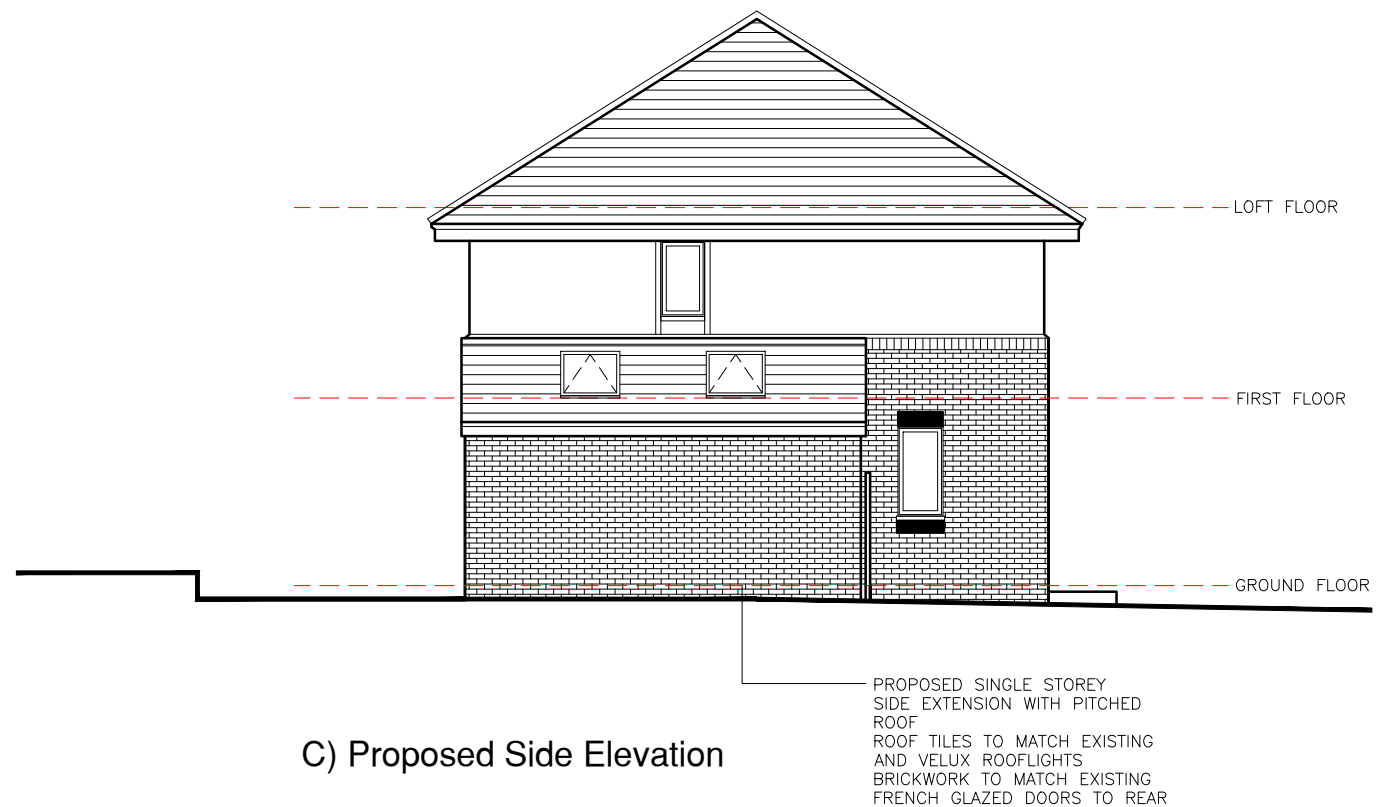

C) Proposed Side Elevation

PLANNING DRAWING

 

SARAH BREEZE RIBA

Client
Clive Jarman

Project
18 Capenors
Burgess Hill
West Sussex RH15 9QL

Title
Proposed Elevations

Drawn by
SB

Checked by
CJ

Scale
A3 @ 1:100

Date
26/03/26

Project no.	Dwg. no.	Revision	Prelim.
BA232	11	--	