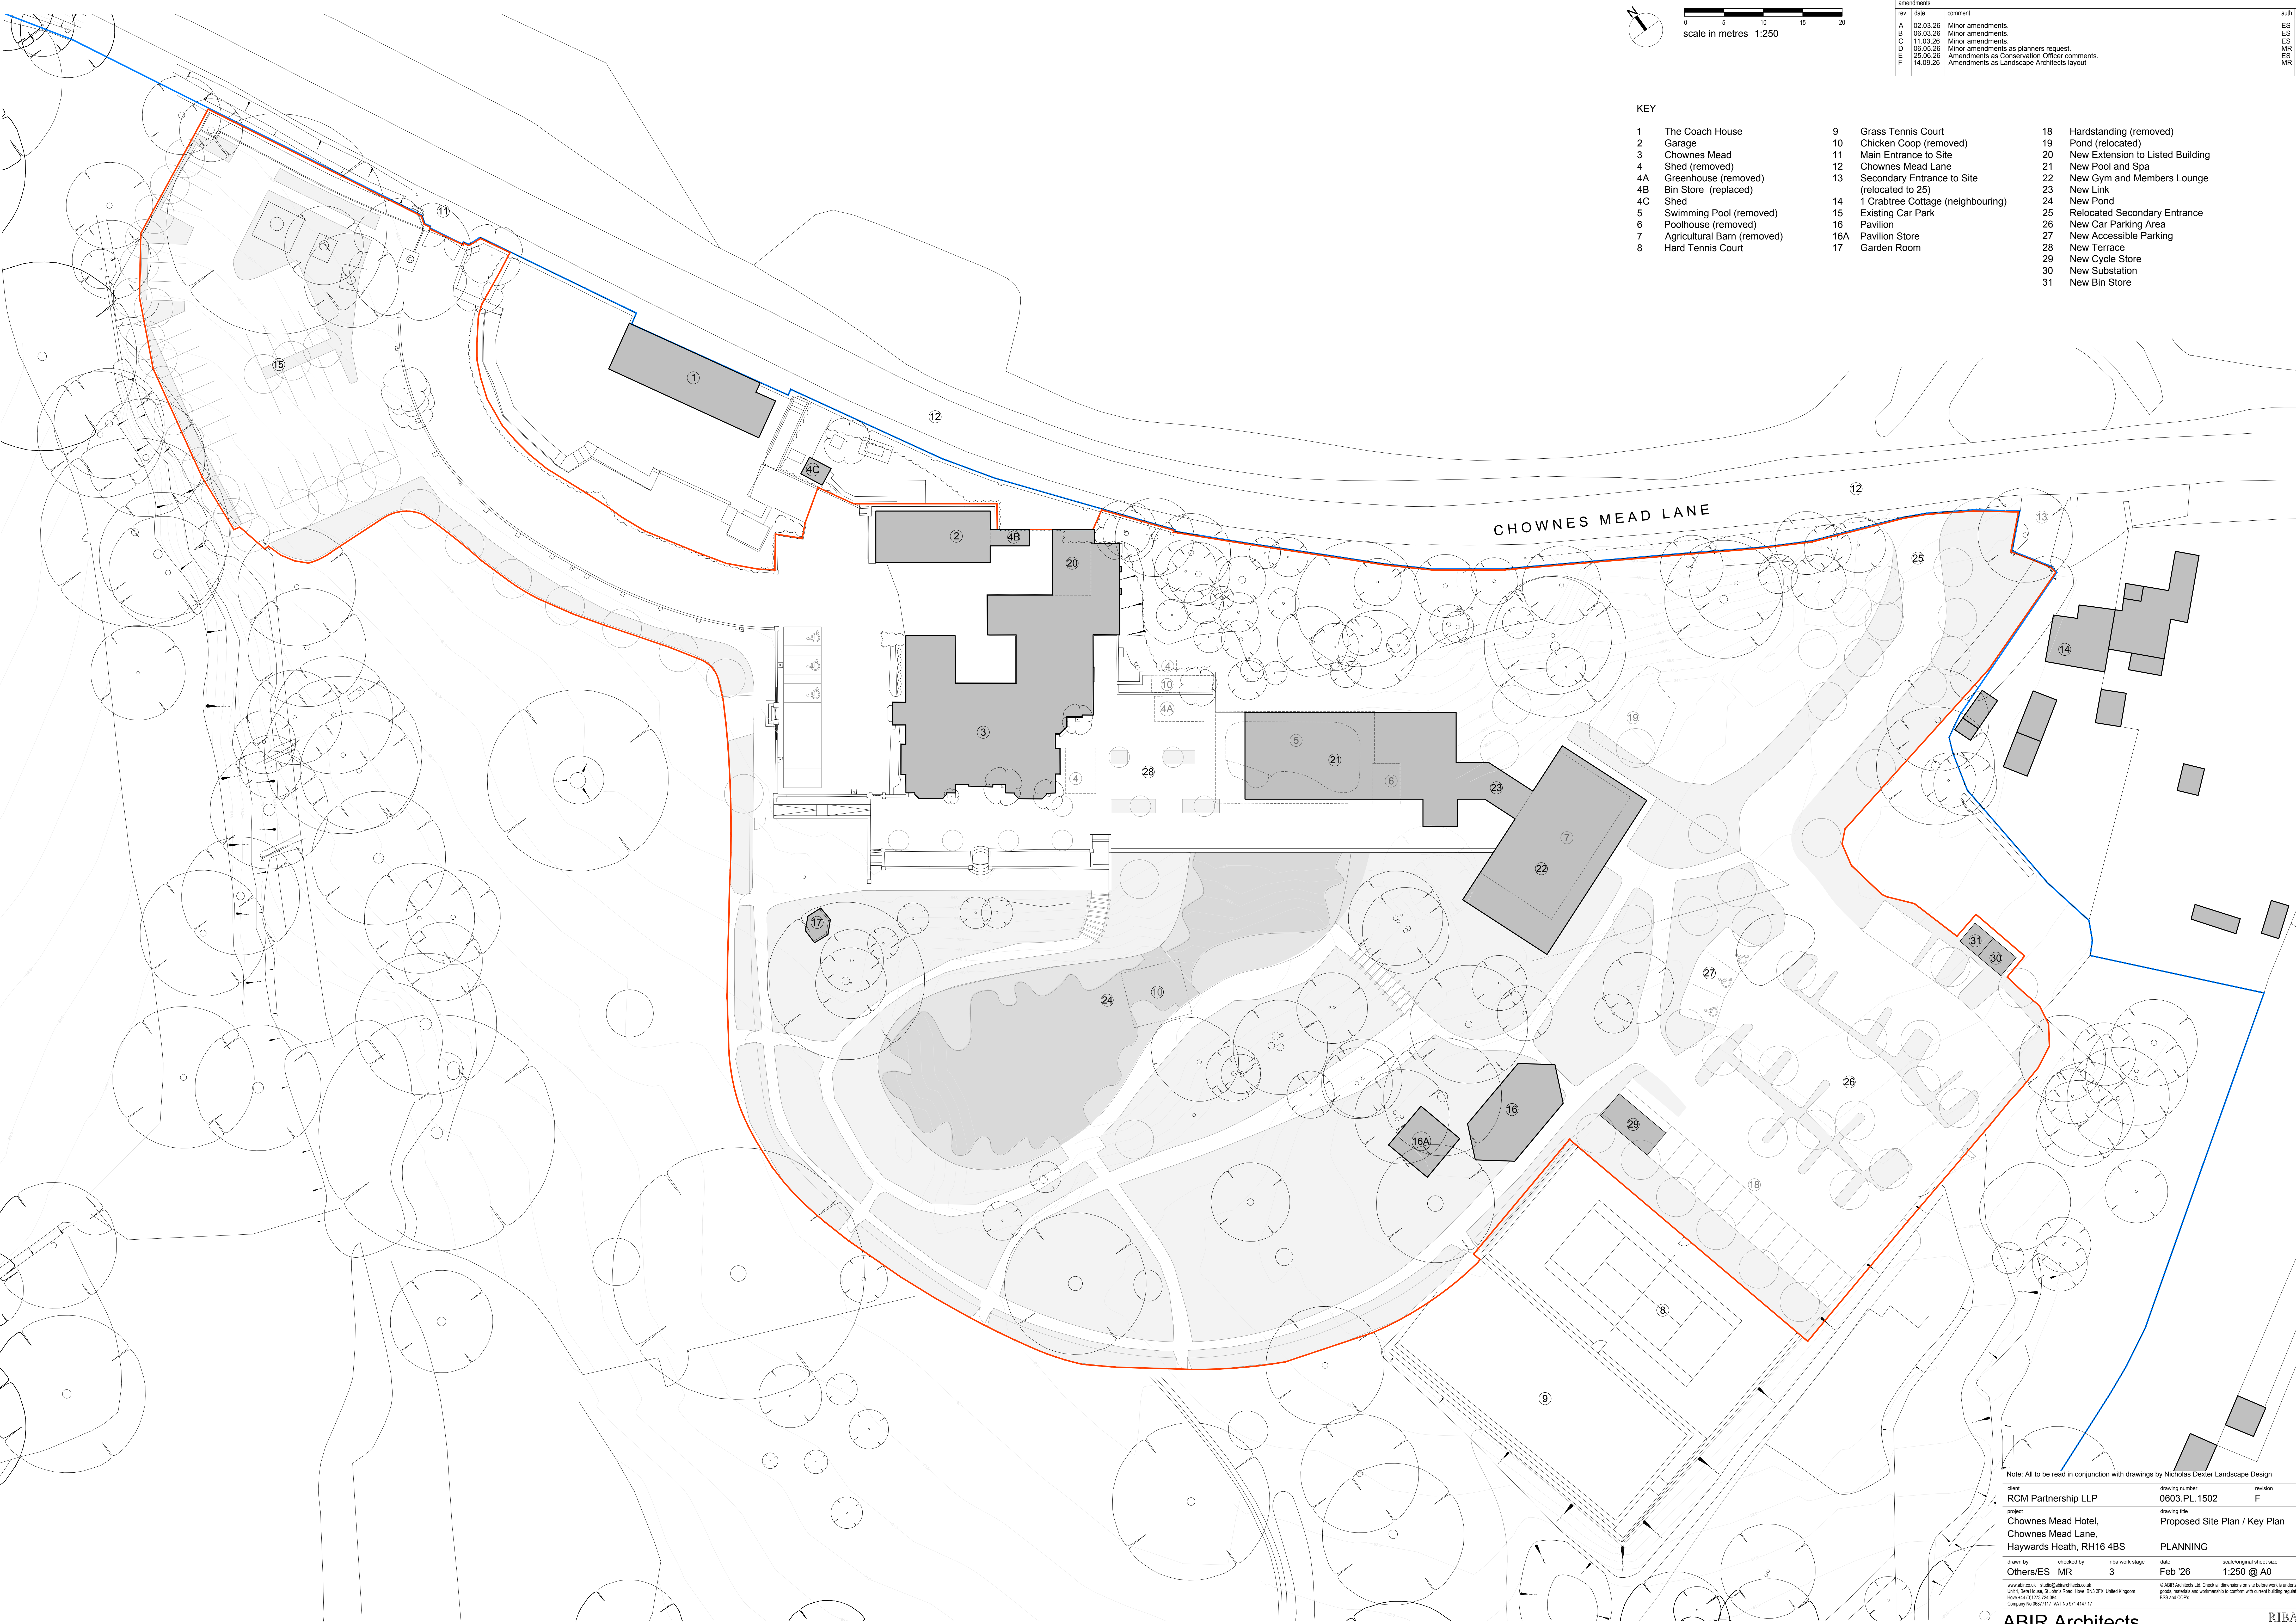


0 5 10 15 20
scale in metres 1:250

amendments			auth.	chd.
rev.	date	comment		
A	02.03.26	Minor amendments.	ES	MR
B	06.03.26	Minor amendments.	ES	MR
C	11.03.26	Minor amendments.	ES	MR
D	06.05.26	Minor amendments as planners request.	MR	MB
E	25.06.26	Amendments as Conservation Officer comments.	ES	MR
F	14.09.26	Amendments as Landscape Architects layout.	MR	GI

KEY

- 1

The Coach House
- 2

Garage
- 3

Chownes Mead
- 4

Shed (removed)
- 4A

Greenhouse (removed)
- 4B

Bin Store (replaced)
- 4C

Shed
- 5

Swimming Pool (removed)
- 6

Poolhouse (removed)
- 7

Agricultural Barn (removed)
- 8

Hard Tennis Court
- 9

Grass Tennis Court
- 10

Chicken Coop (removed)
- 11

Main Entrance to Site
- 12

Chownes Mead Lane
- 13

Secondary Entrance to Site (relocated to 25)
- 14

1 Crabtree Cottage (neighbouring)
- 15

Existing Car Park
- 16

Pavilion
- 16A

Pavilion Store
- 17

Garden Room
- 18

Hardstanding (removed)
- 19

Pond (relocated)
- 20

New Extension to Listed Building
- 21

New Pool and Spa
- 22

New Gym and Members Lounge
- 23

New Link
- 24

New Pond
- 25

Relocated Secondary Entrance
- 26

New Car Parking Area
- 27

New Accessible Parking
- 28

New Terrace
- 29

New Cycle Store
- 30

New Substation
- 31

New Bin Store

Note: All to be read in conjunction with drawings by Nicholas Dexter Landscape Design

client	RCM Partnership LLP	drawing number	0603.PL.1502	revision	F
project	Chownes Mead Hotel, Chownes Mead Lane, Haywards Heath, RH16 4BS	drawing title	Proposed Site Plan / Key Plan		
		PLANNING			
drawn by	Others/ES	checked by	MR	date	Feb '26
		drawn by	3	scale/original sheet size	1:250 @ A0
www.abir.co.uk studio@abirarchitects.co.uk Unit 1, Deep House, 38, 20th Floor, Hove, BN3 2FX, United Kingdom Hove +44 (0)1273 745 896 Company No 08271111 VAT No 871 4147 17					

ABIR Architects

RIBA
Chartered Practice