

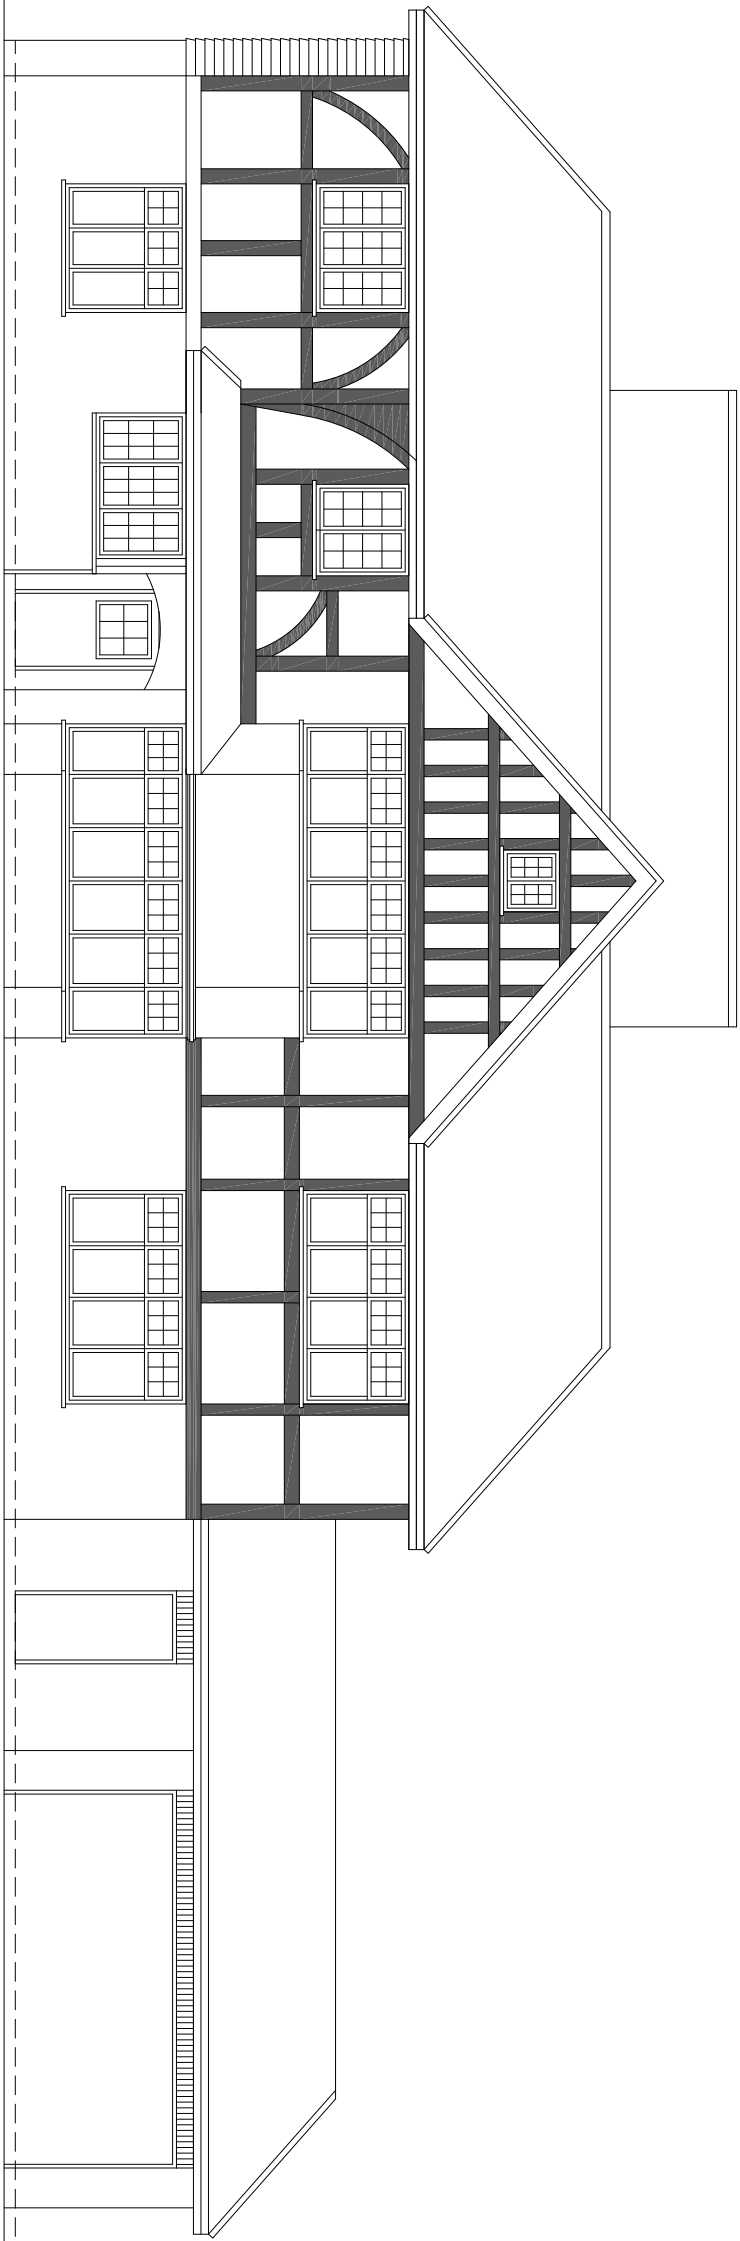


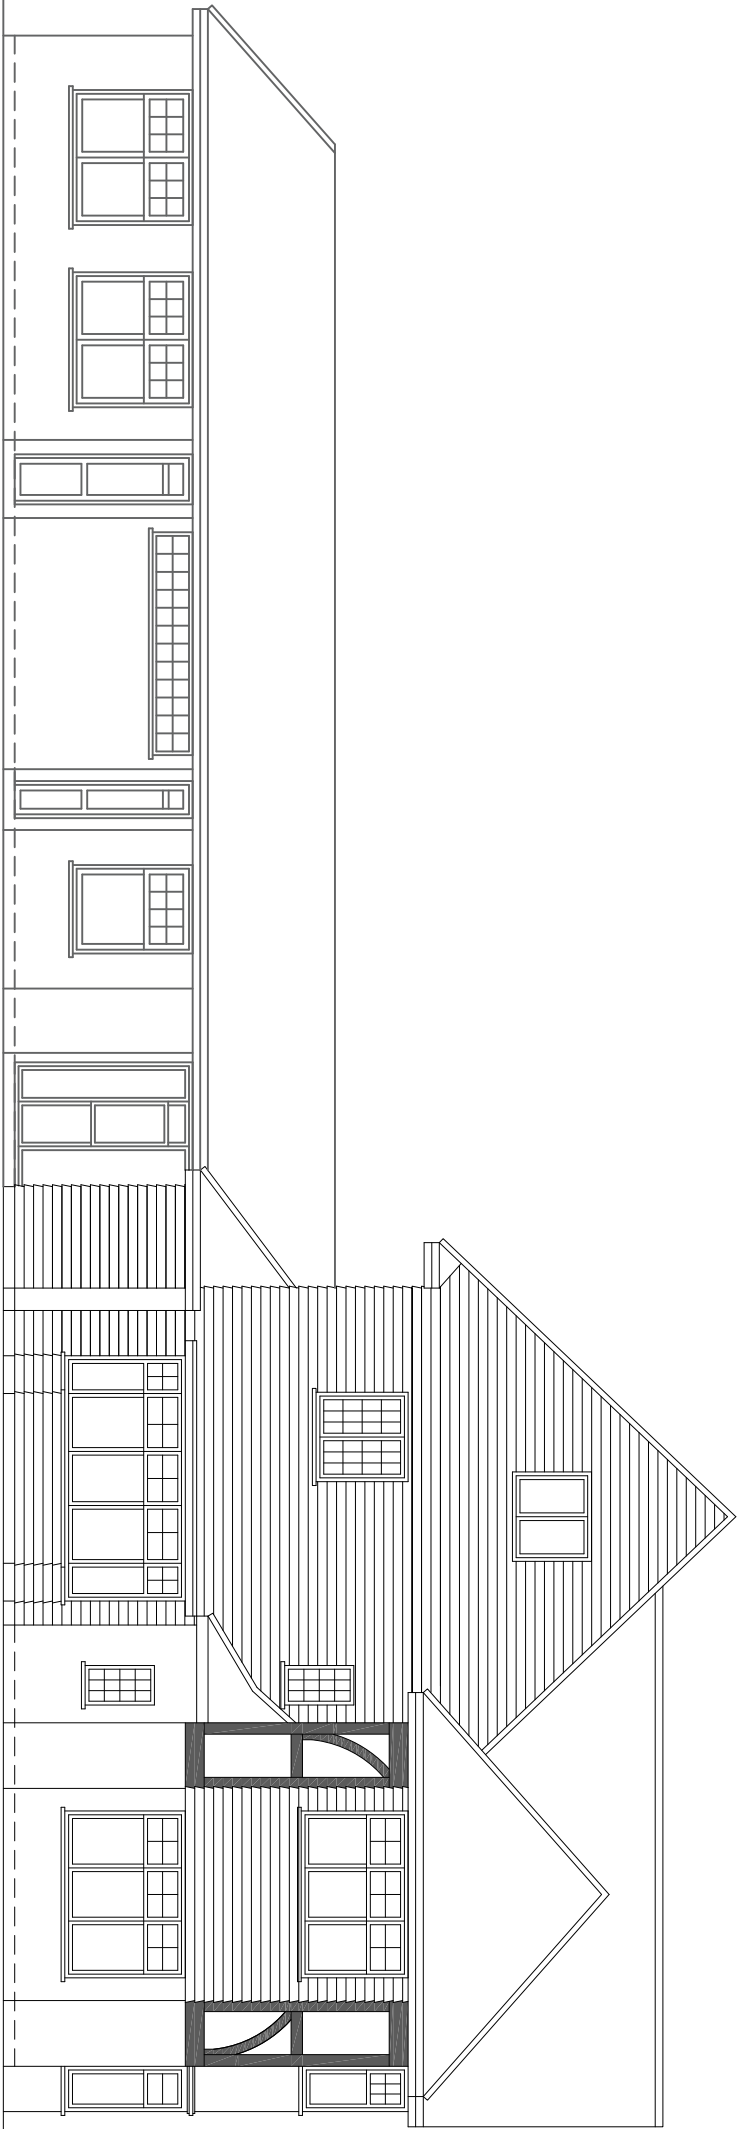

EXISTING FRONT ELEVATION

 

EXISTING SIDE ELEVATION

Rev.	Description.	Date.

**aps**
Architectural Consultants

**CIAT**
The Institution of Chartered Architectural Technicians

Tel: (01273) 946576 email: info@dpsussex.co.uk
© This drawing is the copyright of DPS Sussex Ltd. and shall not be reproduced in whole or in part without their express permission

Site. Bourne House
Trusslers Hill
Albourne
Hassocks BN6 9DT

Drawing Title: EXISTING ELEVATIONS

Drawing No. BHTH.005	Rev.
Scale: 1:100, 1:500 @ A3	
Date: November 2024	Drawn: DPS Sussex Ltd