
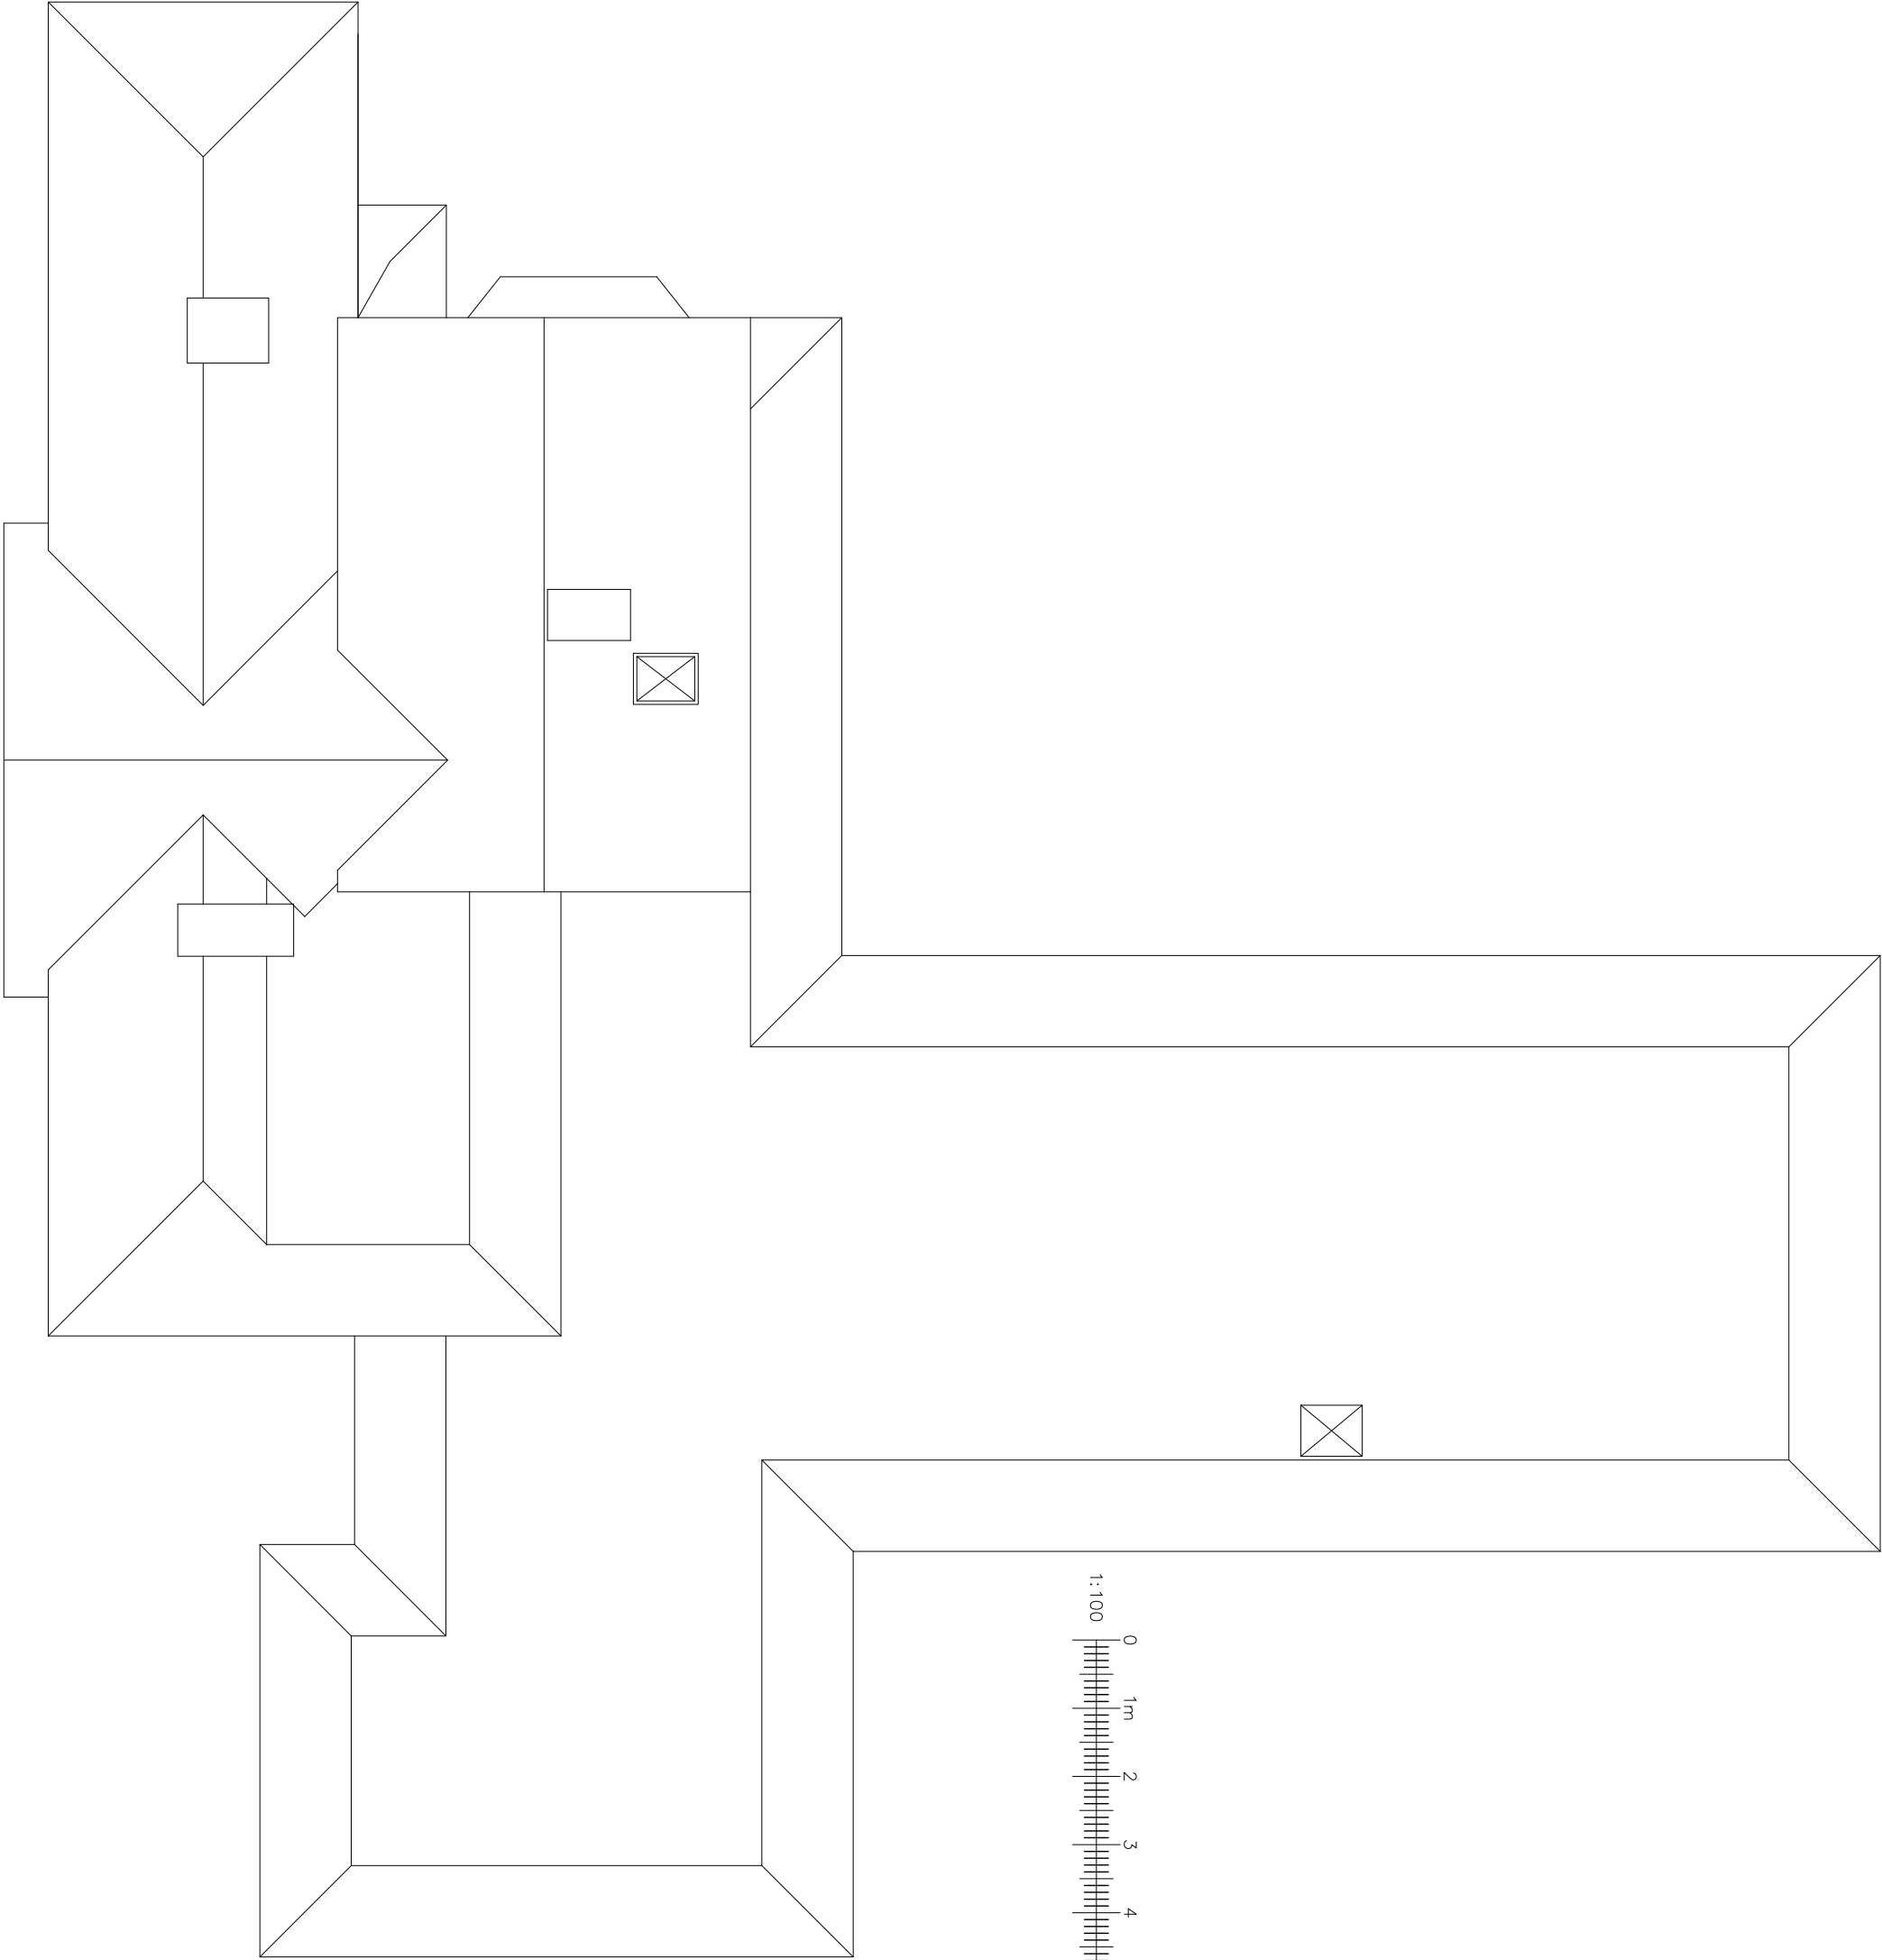


 

Rev.	Description.	Date.

**aps**
Architectural Consultants

**CIAT**
Chartered Institution of Architectural Technicians

Tel: (01273) 946576 email: info@dpsussex.co.uk
© This drawing is the copyright of DPS Sussex Ltd. and shall not be reproduced in whole or in part without their express permission

Site. Bourne House
Trusslers Hill
Albourne
Hassocks BN6 9DT

Drawing Title. PROPOSED ROOF PLAN

Drawing No. BHTH.010	Rev.
Scale. 1:100, 1:500 @ A3	
Date. November 2024	Drawn. DPS Sussex Ltd