




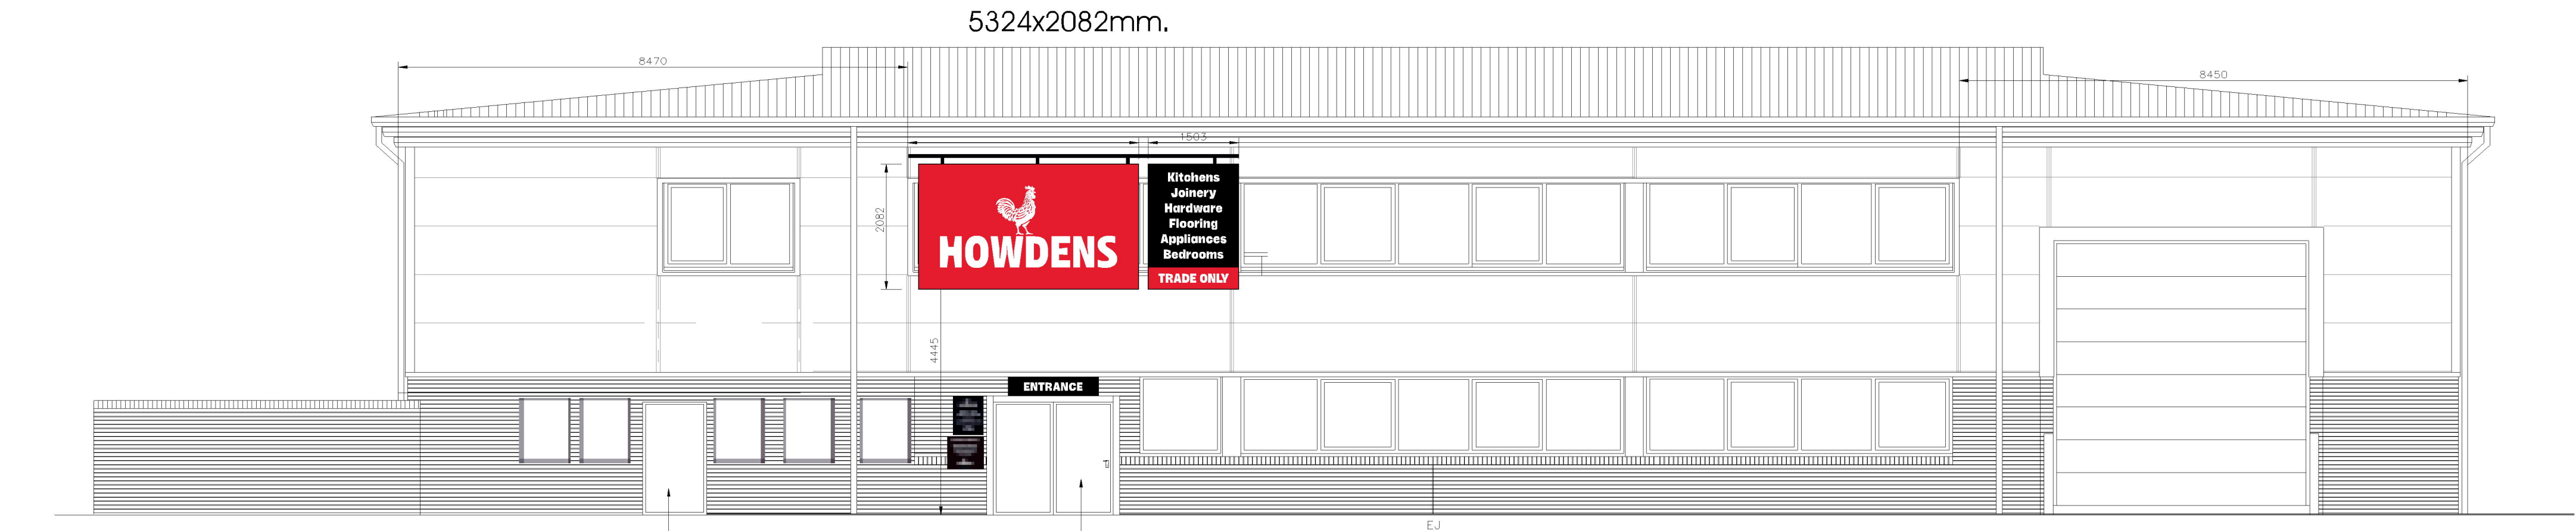


NORTH ELEVATION


New FE Door

New Customer Entrance
1500x300mm.

ENTRANCE

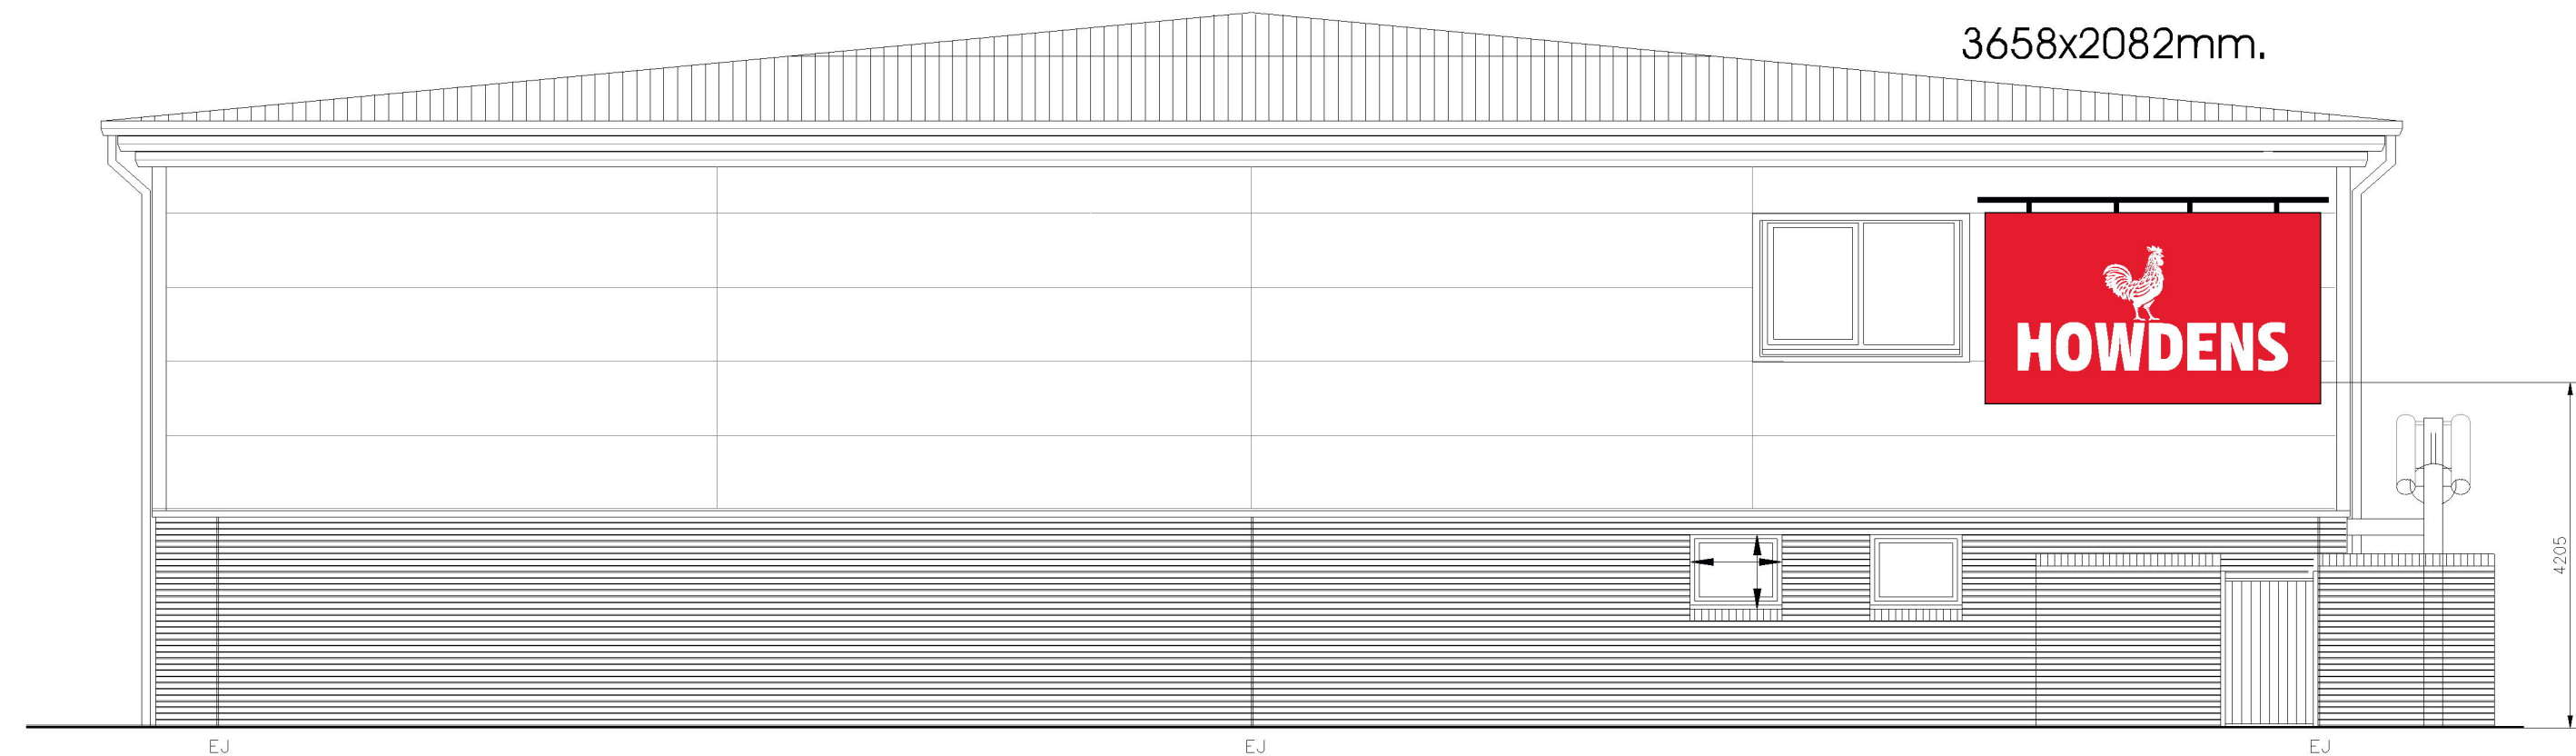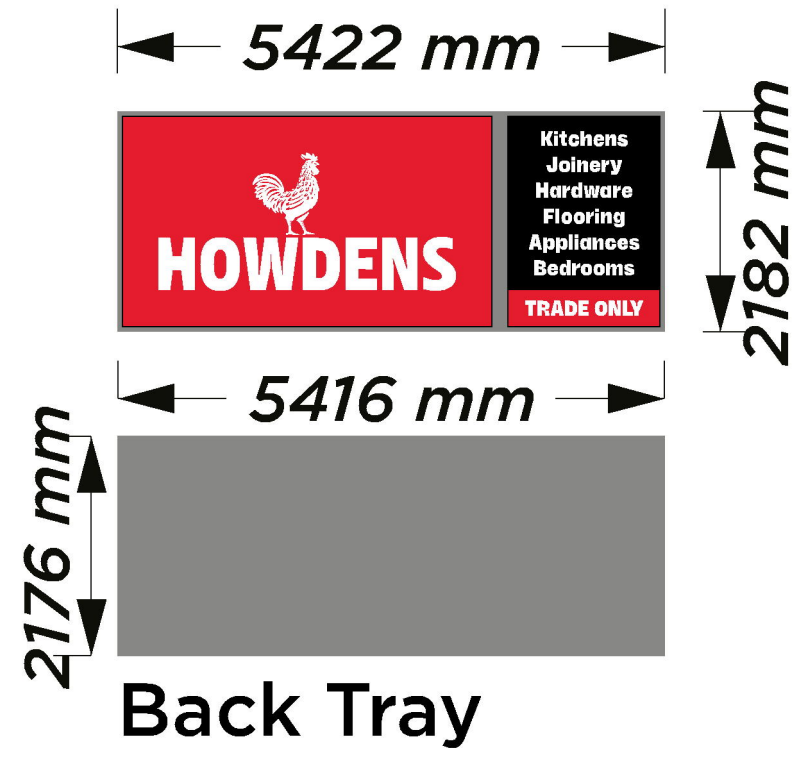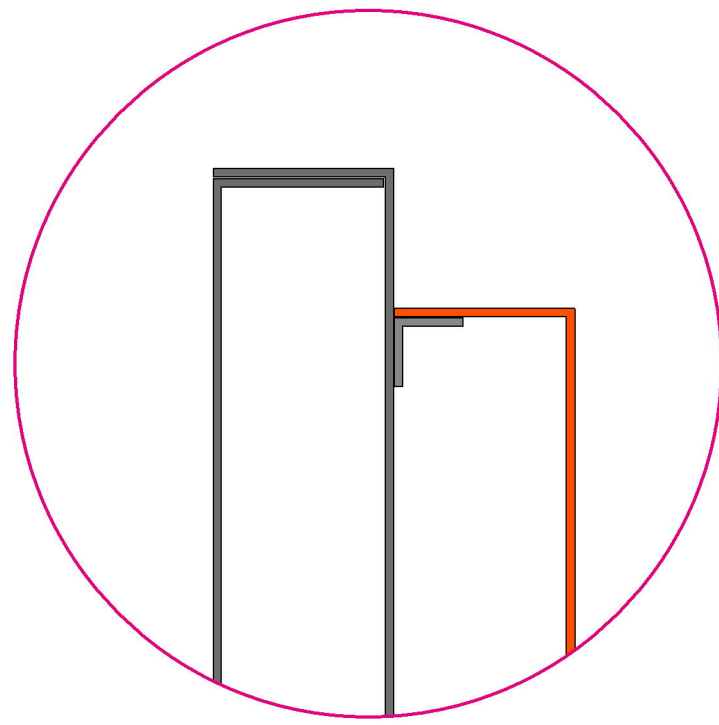

EAST ELEVATION

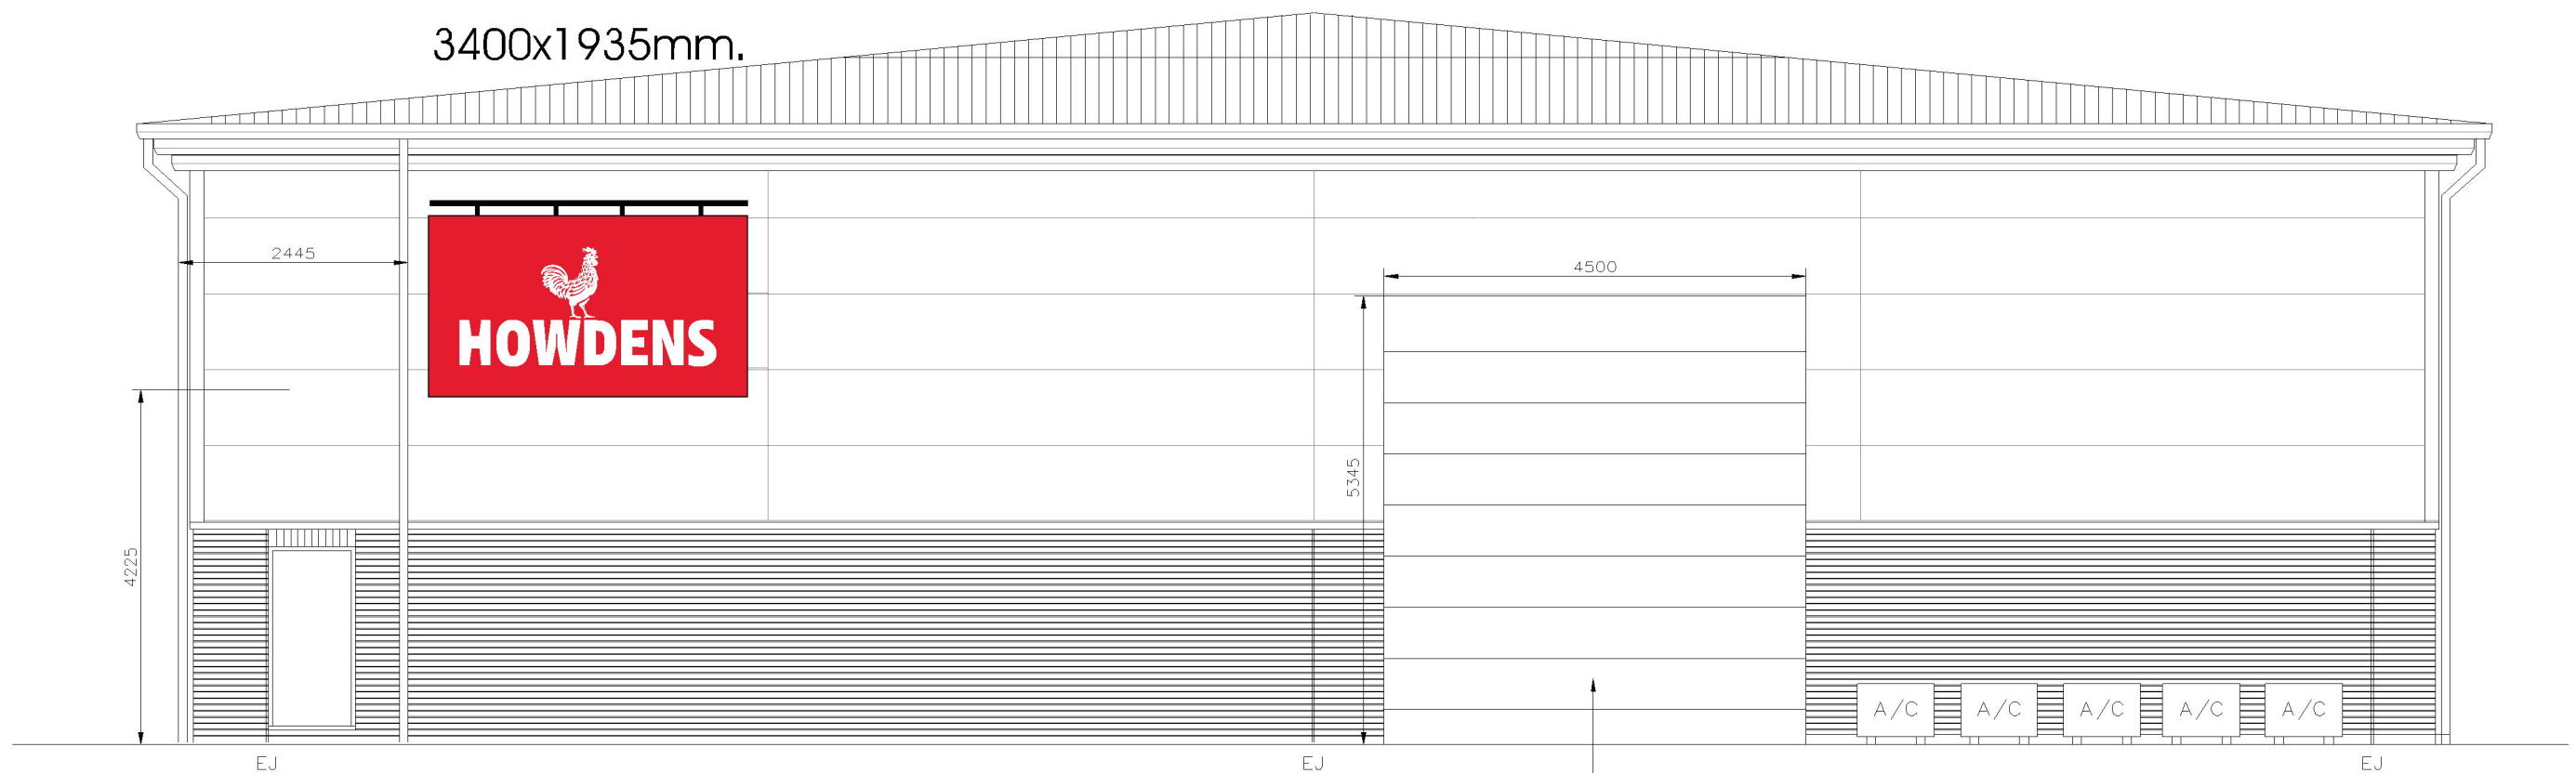

WEST ELEVATION

New Roller Shutter

FILE EXT.	Z:\A-Z Projects\Howdens\Sites\Burgess Hill\Drawings
CLIENT	HOWDENS
ADDRESS	Unit 4, York road, Maldings Park, Burgess Hill
DRAWN BY	P.E.

DWG No.	01_HOWDENS_BURGESS HILL
DATE	01-03-26
JOB No.	91732
This drawing is confidential and any form of reproduction, modification, distribution or other unauthorised use is strictly prohibited without written consent	



HOWDENS - BURGESS HILL

SUMMER




Double-sided opening hours 500x700mm.


WINTER



5 No. 300x400mm.

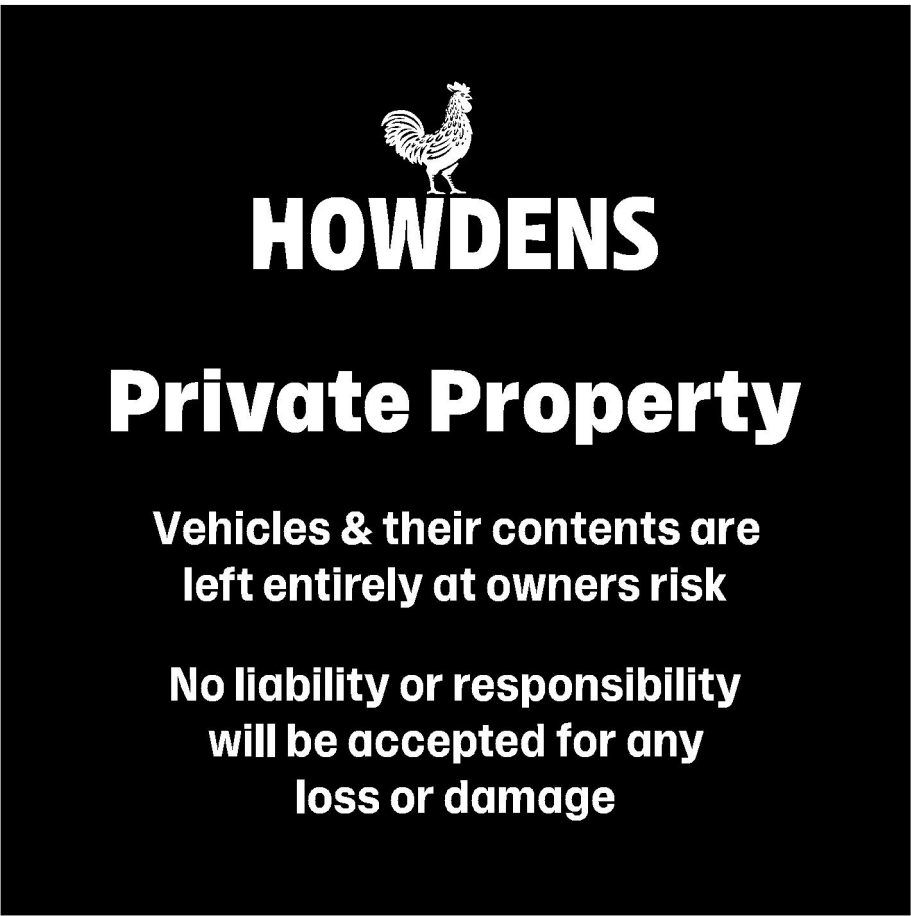

600x600mm.

 

A0 poster frame 841x1189mm.



Internal sign 1300x200mm.



Double-sided 594x841mm A-board swinger.

FILE EXT.	Z:\A-Z Projects\Howdens\Sites\Burgess Hill\Drawings
CLIENT	HOWDENS
ADDRESS	Unit 4, York road, Maldings Park, Burgess Hill
DRAWN BY	P.E.

DWG No.	01_HOWDENS_BURGESS HILL
DATE	01-03-26
JOB No.	91732
This drawing is confidential and any form of reproduction, modification, distribution or other unauthorised use is strictly prohibited without written consent	

