


NOTES:

Materials and finishes are indicative. Refer to construction drawings for final details.

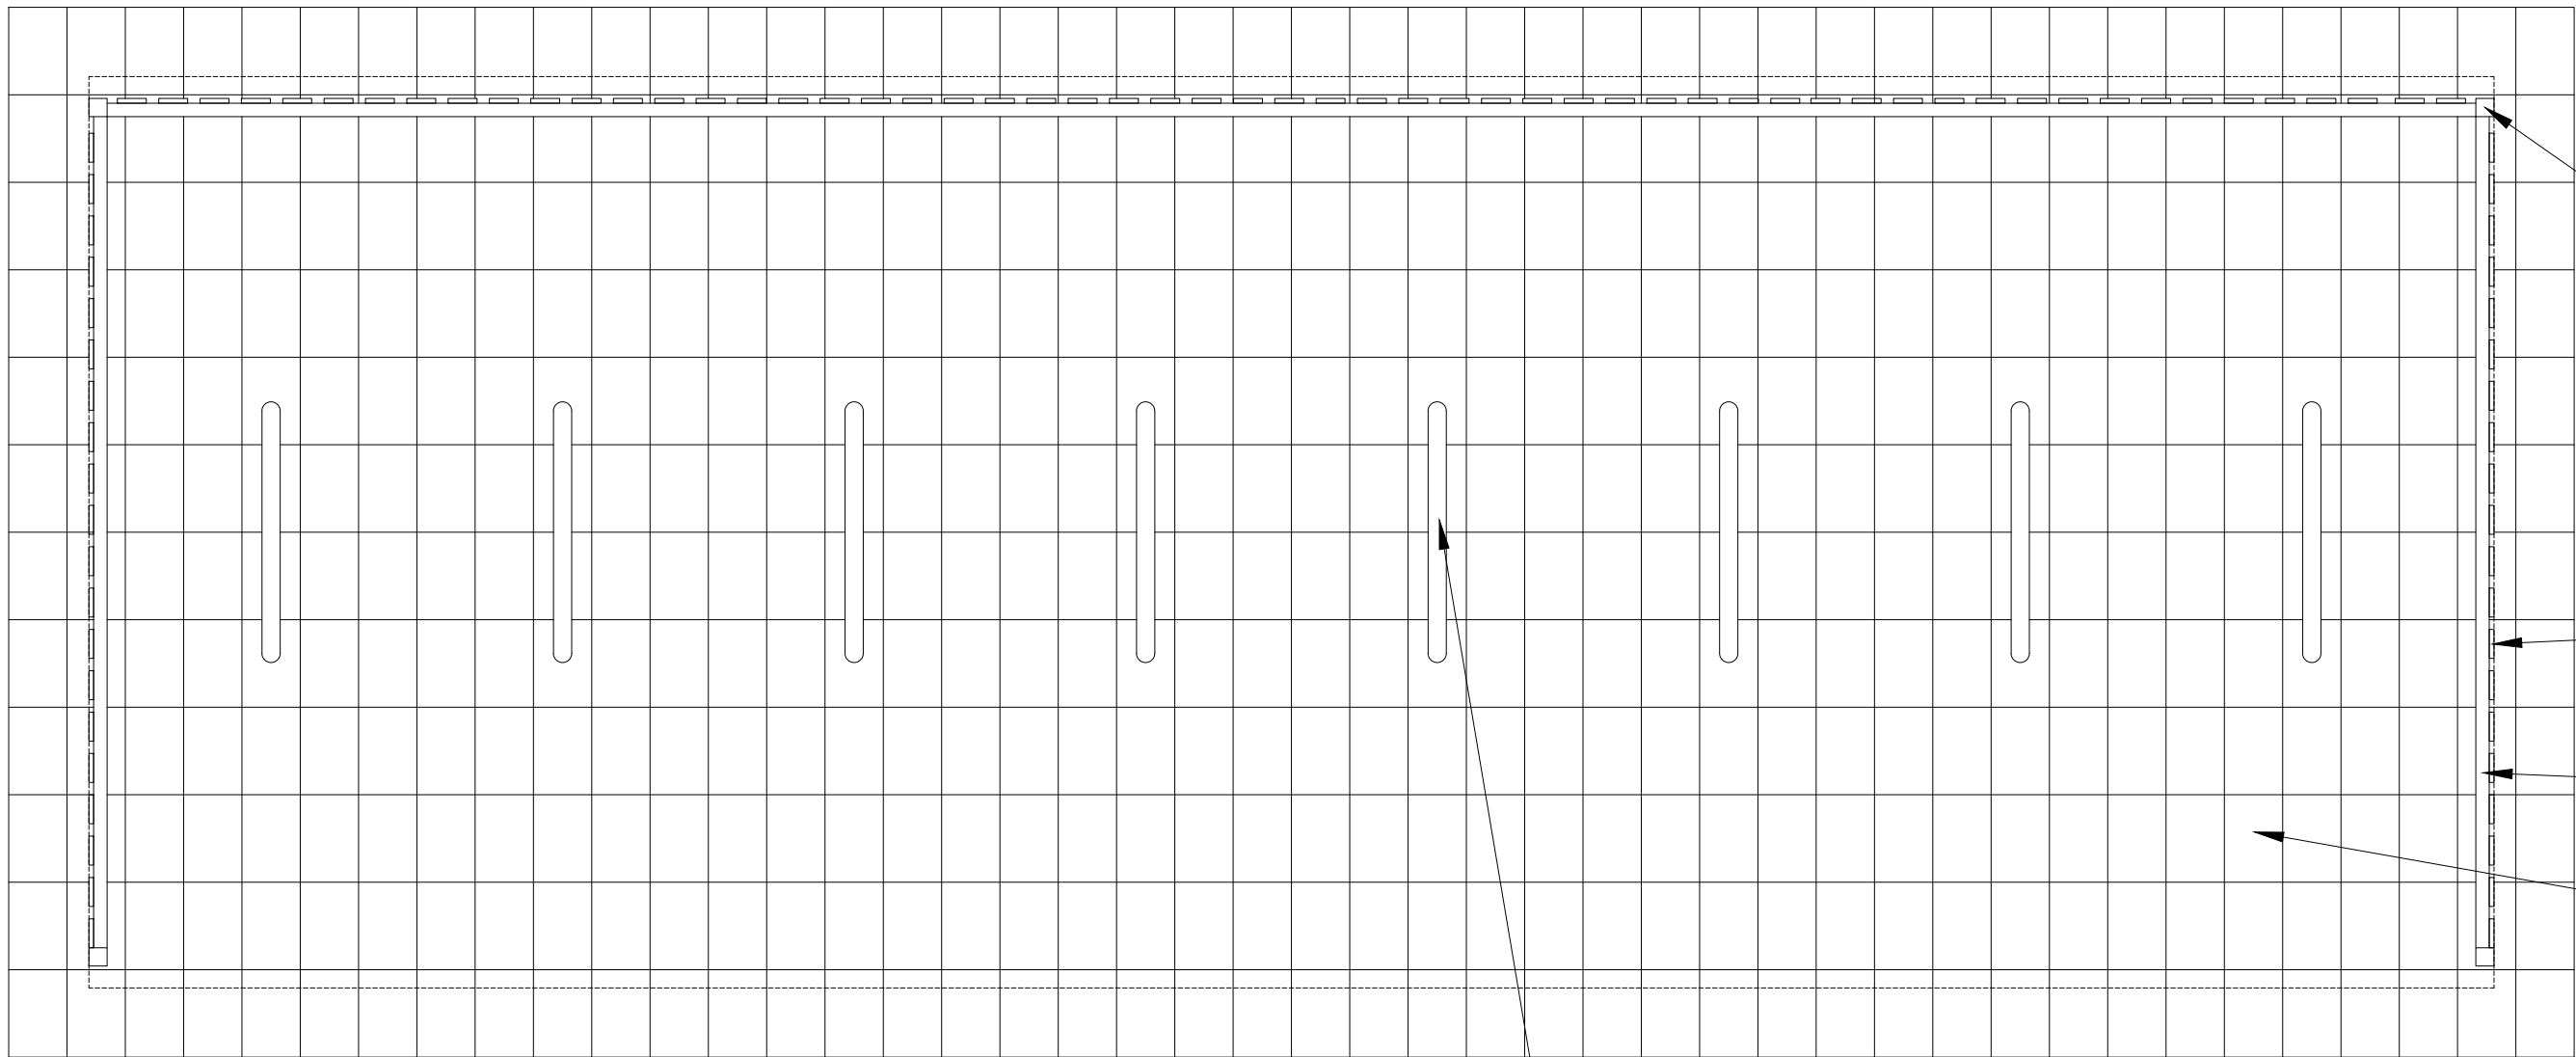

Plan

8no. Sheffield cycle stands fixed to concrete pad below paving. Colour: black


100 x 100mm SHS steel posts with 300 x 300mm base plates fixed to concrete pad below paving. Colour: RAL 7016

100 x 19mm vertical treated Western Red Cedar timber boarding fixed to timber rails


100 x 47mm treated timber top, middle and bottom rails

7.0 x 2.9m (approx.) Marshalls Conservation X Block 240 x 160mm paving panel. Colour: Cream.

Porous asphalt base course and wearing course around cycle shelter (refer to landscape drawings)

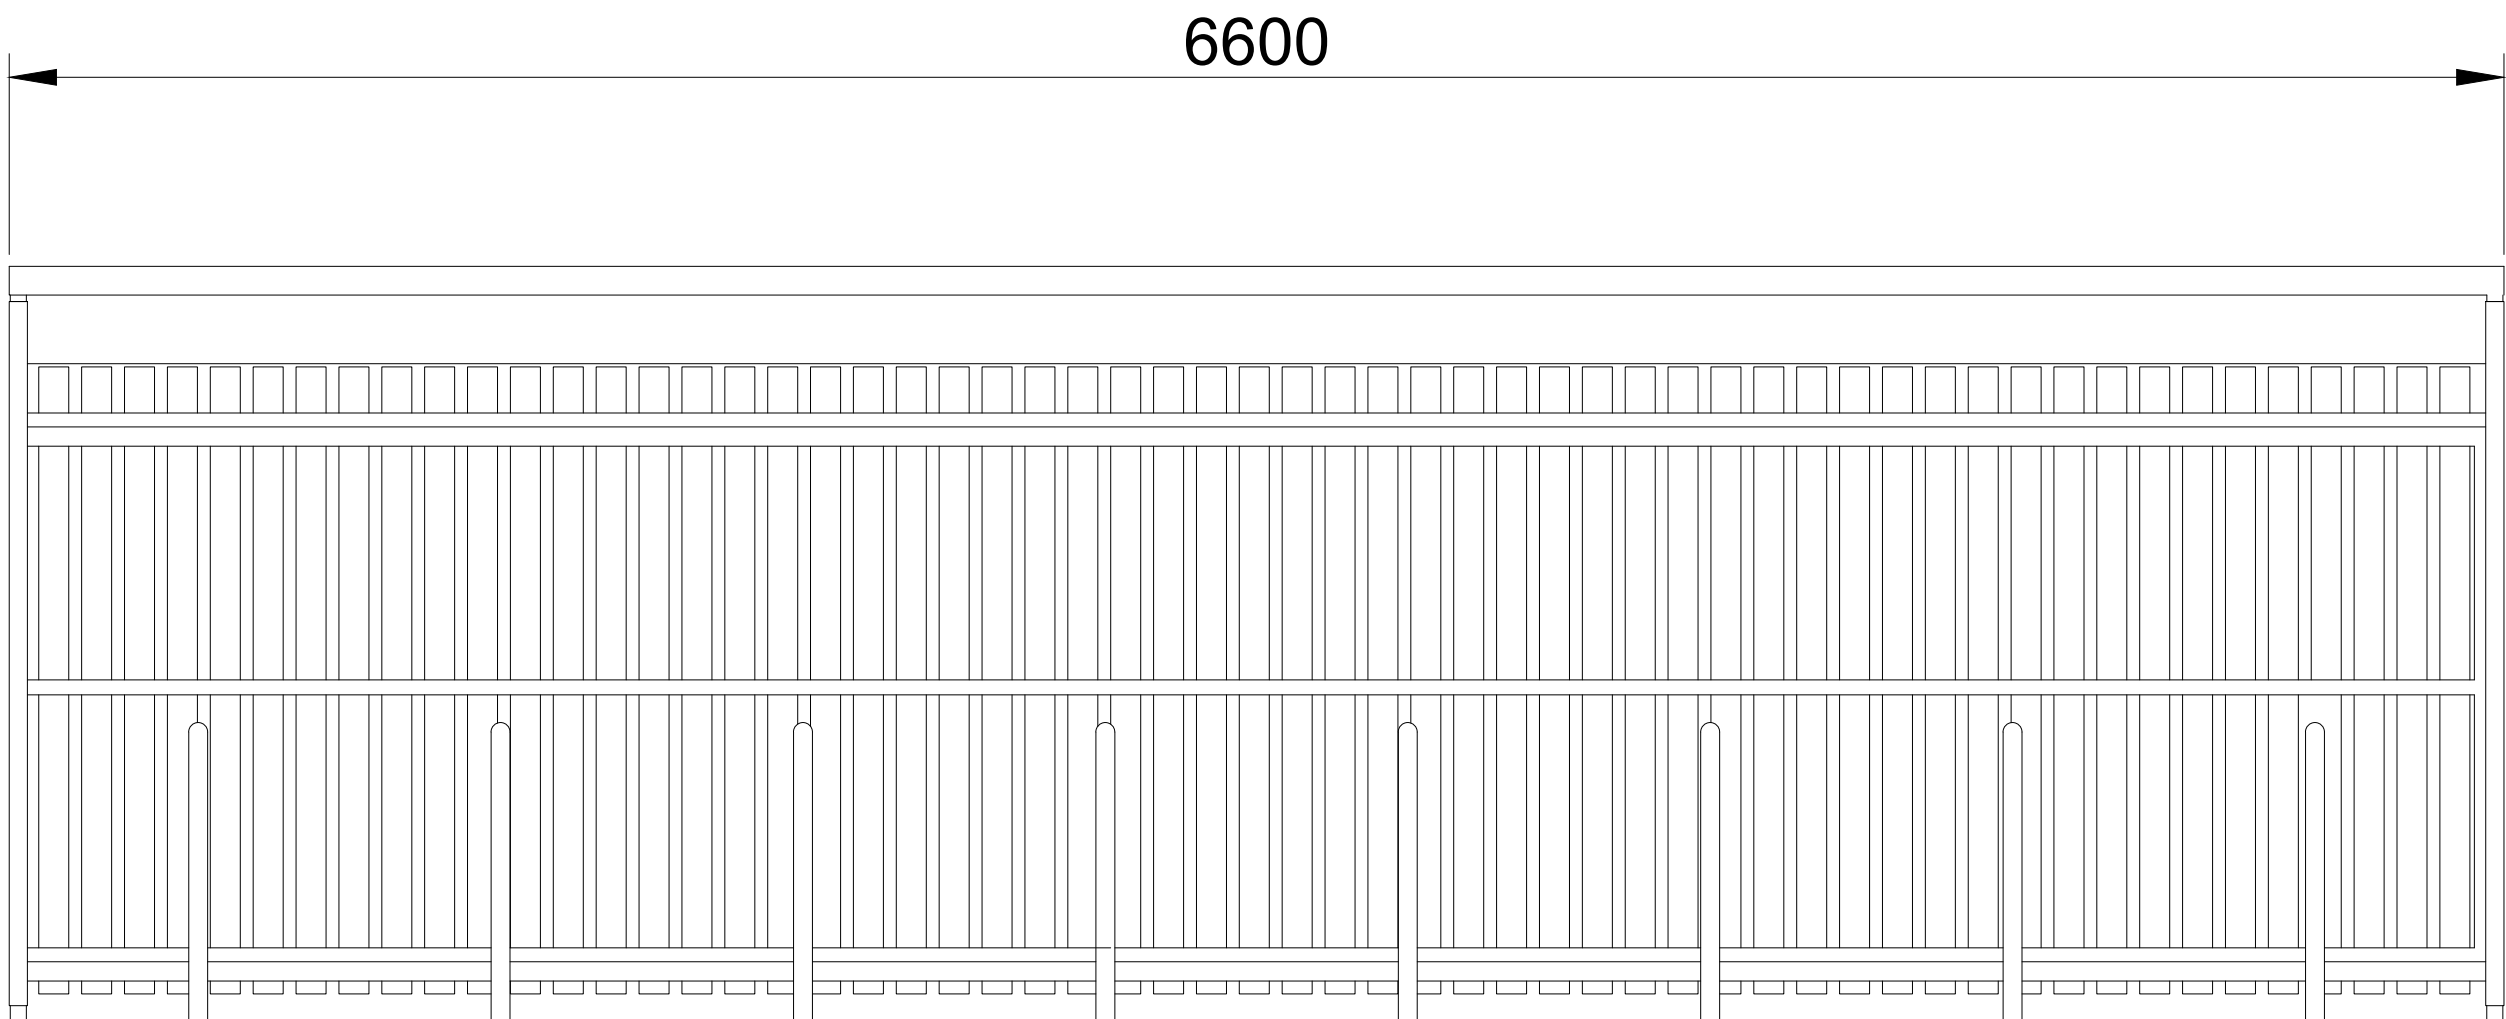

Front Elevation

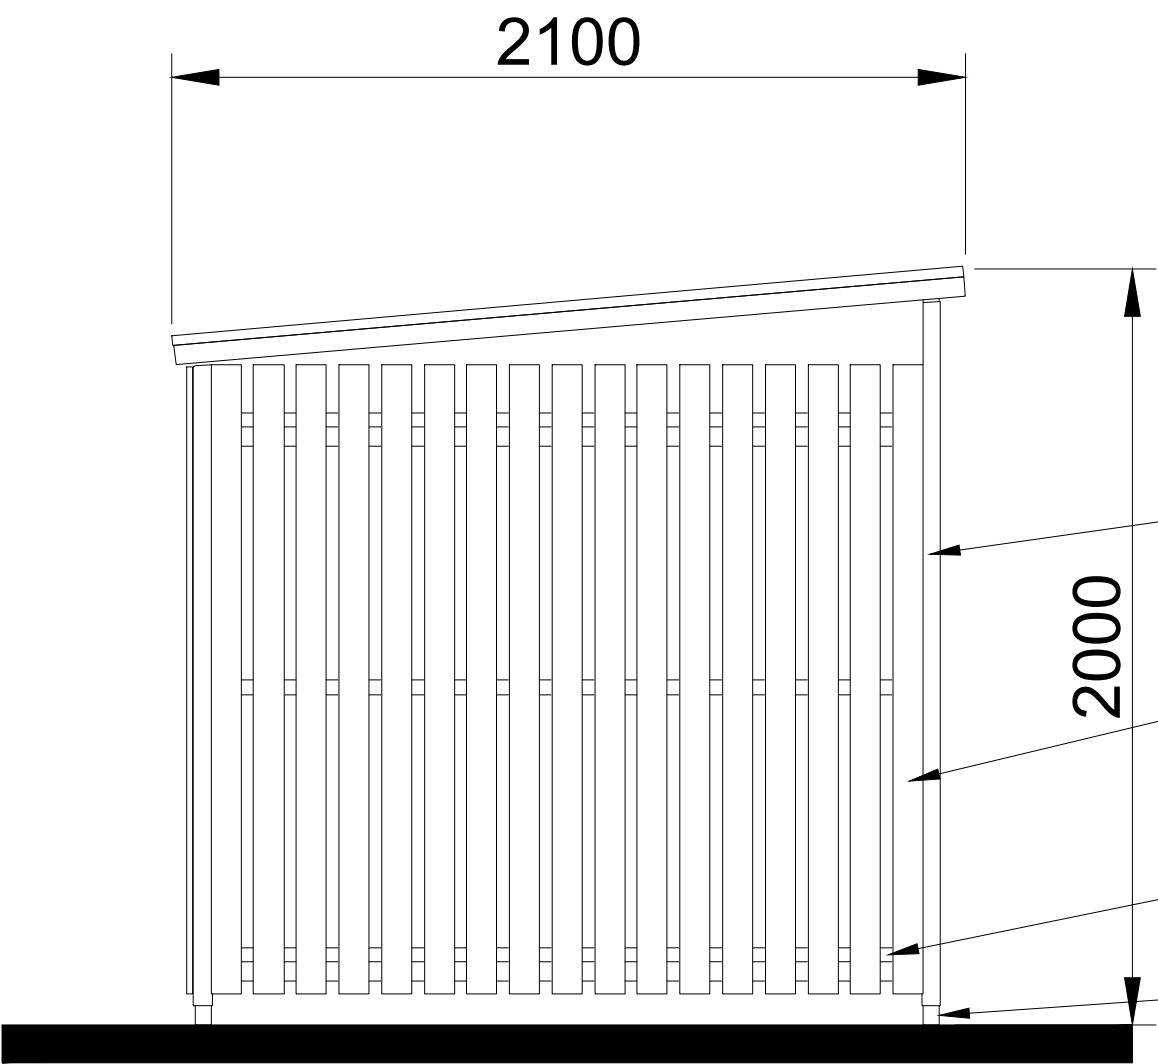

Side Elevation

100 x 100mm SHS steel posts with 300 x 300mm base plates fixed to concrete pad below paving. Colour: RAL 7016

100 x 19mm vertical treated Western Red Cedar timber boarding fixed to timber rails

100 x 47mm treated timber top, middle and bottom rails

Fixed to concrete pad below paving

REV.	DATE	DESCRIPTION	BY
A	24.07.24	Block paving added, timber noted.	MT
B	24.09.24	Finishes and fixing noted.	MT



THE SPORTS CONSULTANCY

One de Walden Court, 85 New Cavendish Street, London W1W 6XD
Tel. +44 (0) 20 7323 0007 info@thesportsconsultancy.com

STATUS: Concept - Stage 2			
CLIENT Mid Sussex District Council			
PROJECT Burgess Hill Centre for Outdoor Sport			
DRAWING Proposed Cycle Shelter			
SCALE 1:20	SHEET A1	DRAWN MT	DATE 29.11.23
PROJECT NO. 1003	DRAWING NO. (03) 054	REVISION A	
This drawing must not be reproduced in whole or part without written consent. Do not scale this drawing. All dimensions in millimetres unless stated otherwise. All dimensions to be checked on site. ©2021 Mark Thomas. All Rights Reserved. NOT FOR CONSTRUCTION			

