

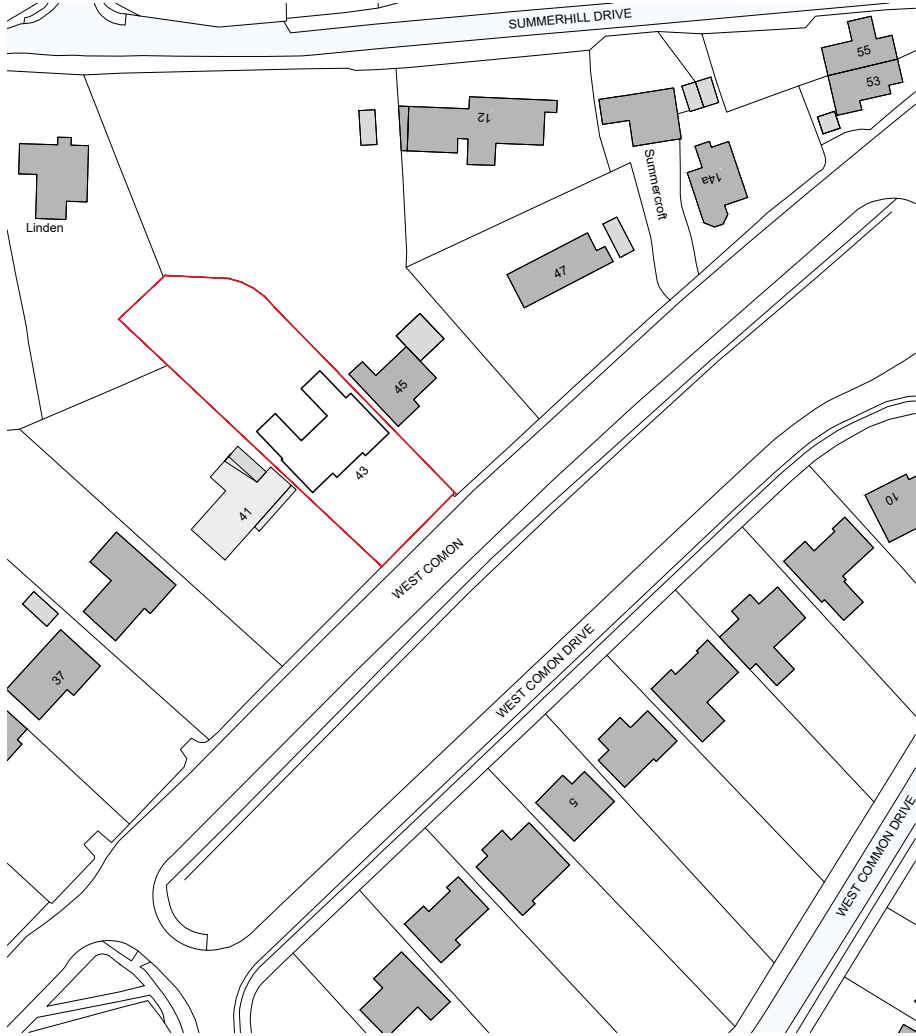


location plan - scale 1:1250 @ A3

 

site plan - scale 1:500 @ A3

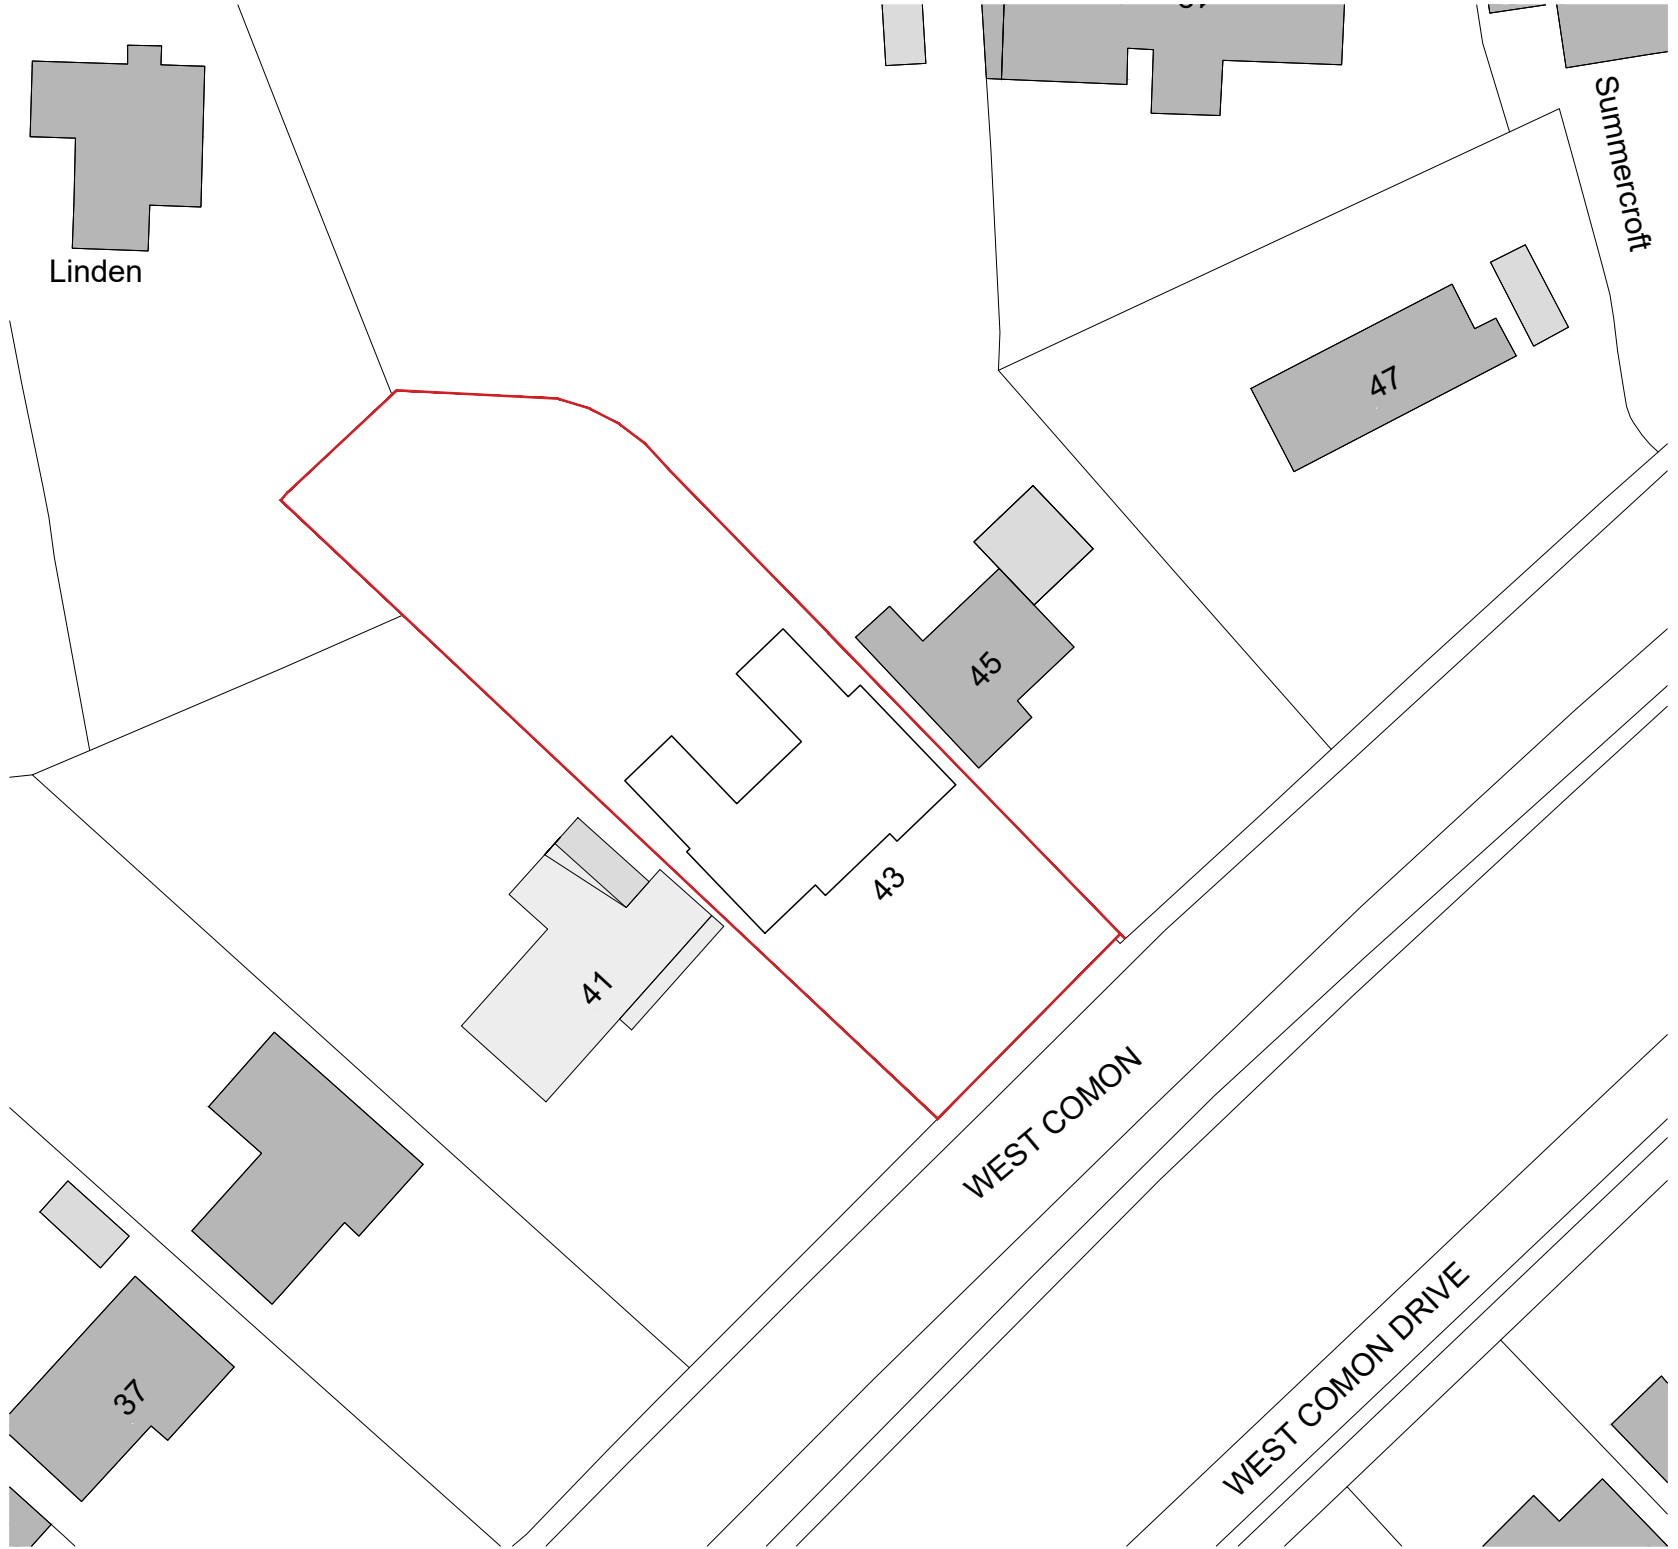

GENERAL NOTES :
1- THIS DRAWING IS THE COPYRIGHT OF B+C ARCHITECTURE. IT IS NOT TO BE REPRODUCED IN ANY WAY OR FORM WITHOUT PRIOR WRITTEN CONSENT.
2- Do not scale from this drawing unless for works starting and any discrepancies to be verified on site prior to any works.
3- All dimensions to be verified on site prior to any works.
4- This drawing is to be used by the relevant consultants and specialist drawings.
5- All works to comply with the relevant British Standards, Codes of Practice and Regulations.

PROJECT :
43, west common, lindfield, haywards heath, west sussex rh16 2aj

DRAWING :
site - location plan

DRAWING STATUS :
planning

JOB NO:
amy - 0287

DRAWING NO:
100

SCALE:
as indicated @ A3

DATE:
august 2025

DRAWN BY:
pc

REVISIONS:
none