



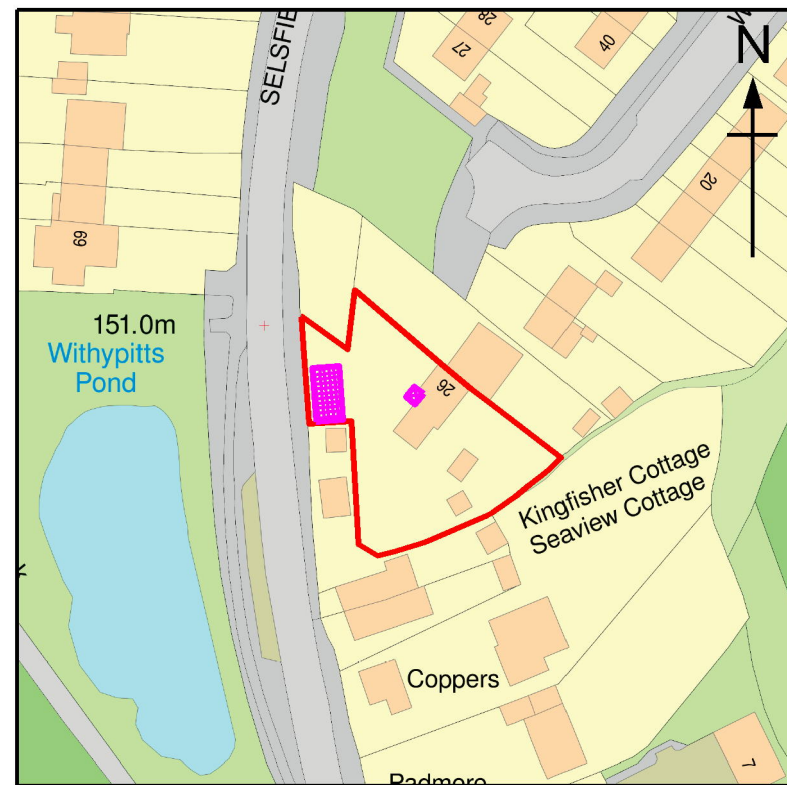

Location Plan

SCALE 1:1250

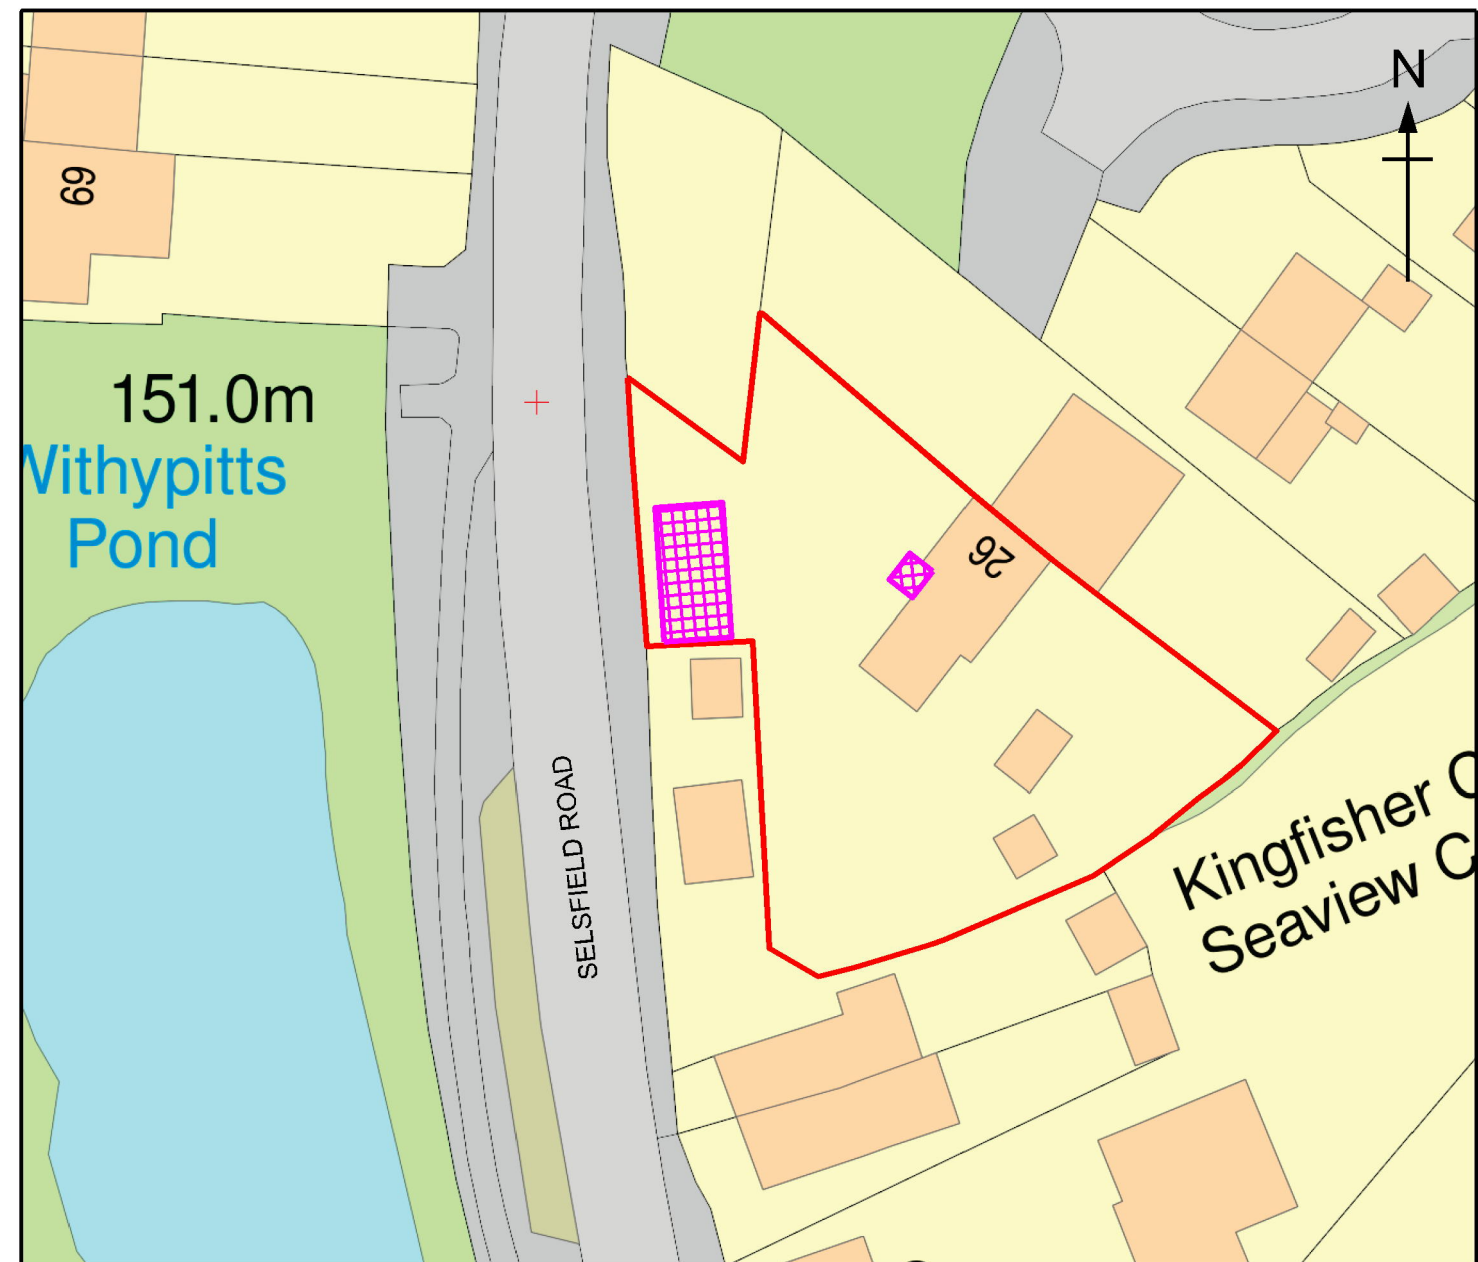

Proposed Block Plan

SCALE 1:500

Client	Mr & Mrs Abbott	Title	Proposed Porch to Front Elevation & Oak Frame Garage	Drawn By	Date
Title	26 Withypitts, Turners Hill, West Sussex, RH10 4PJ			Location & Block Plan	JBD/RH10/4PJ/050
		Drawing Number	Rev		
					A