


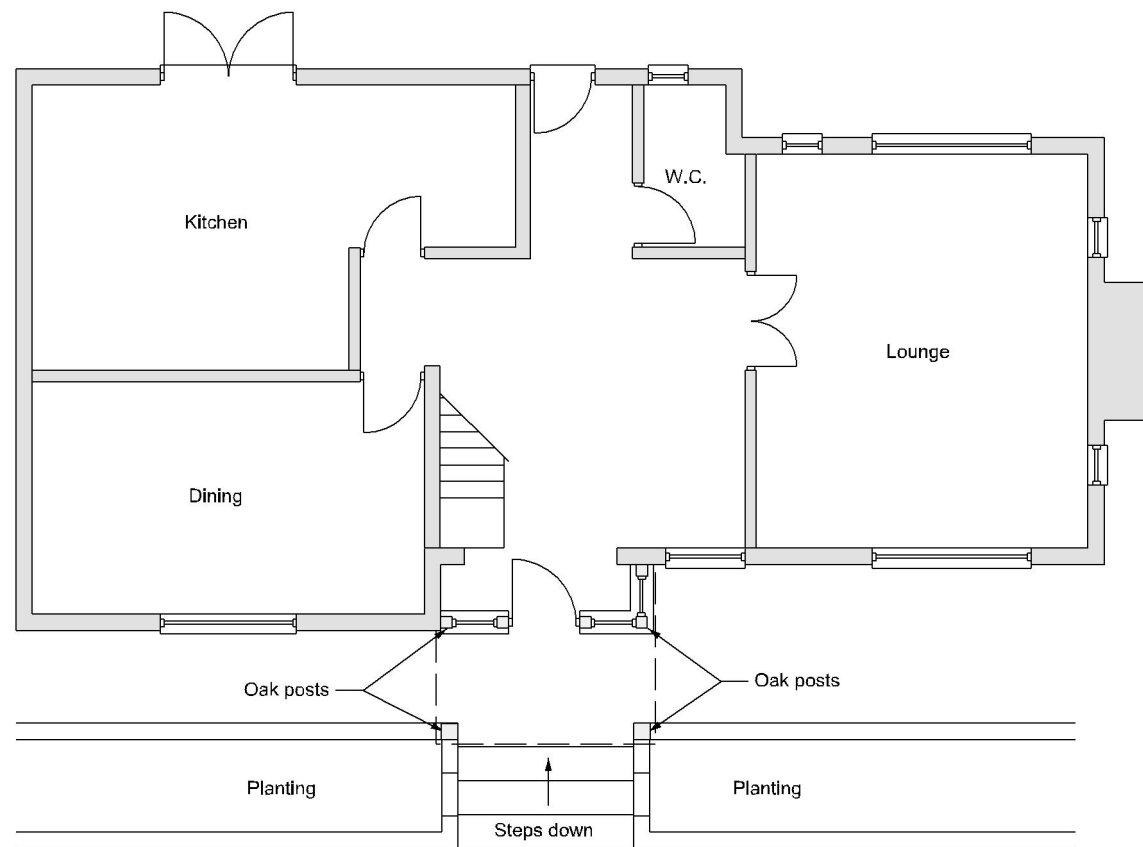

Proposed Ground Floor Plan
Scale 1:100



Proposed Front Elevation
Scale 1:100



Proposed Side Elevation
Scale 1:100

	Client Mr & Mrs Abbott	Title Proposed Porch to Front Elevation Proposed Plans & Elevations	Drawn By	Date 18/07/25
	Title 26 Withypitts, Turners Hill, West Sussex, RH10 4PJ		Drawing Number JBD/RH10/4PJ/052	Rev A