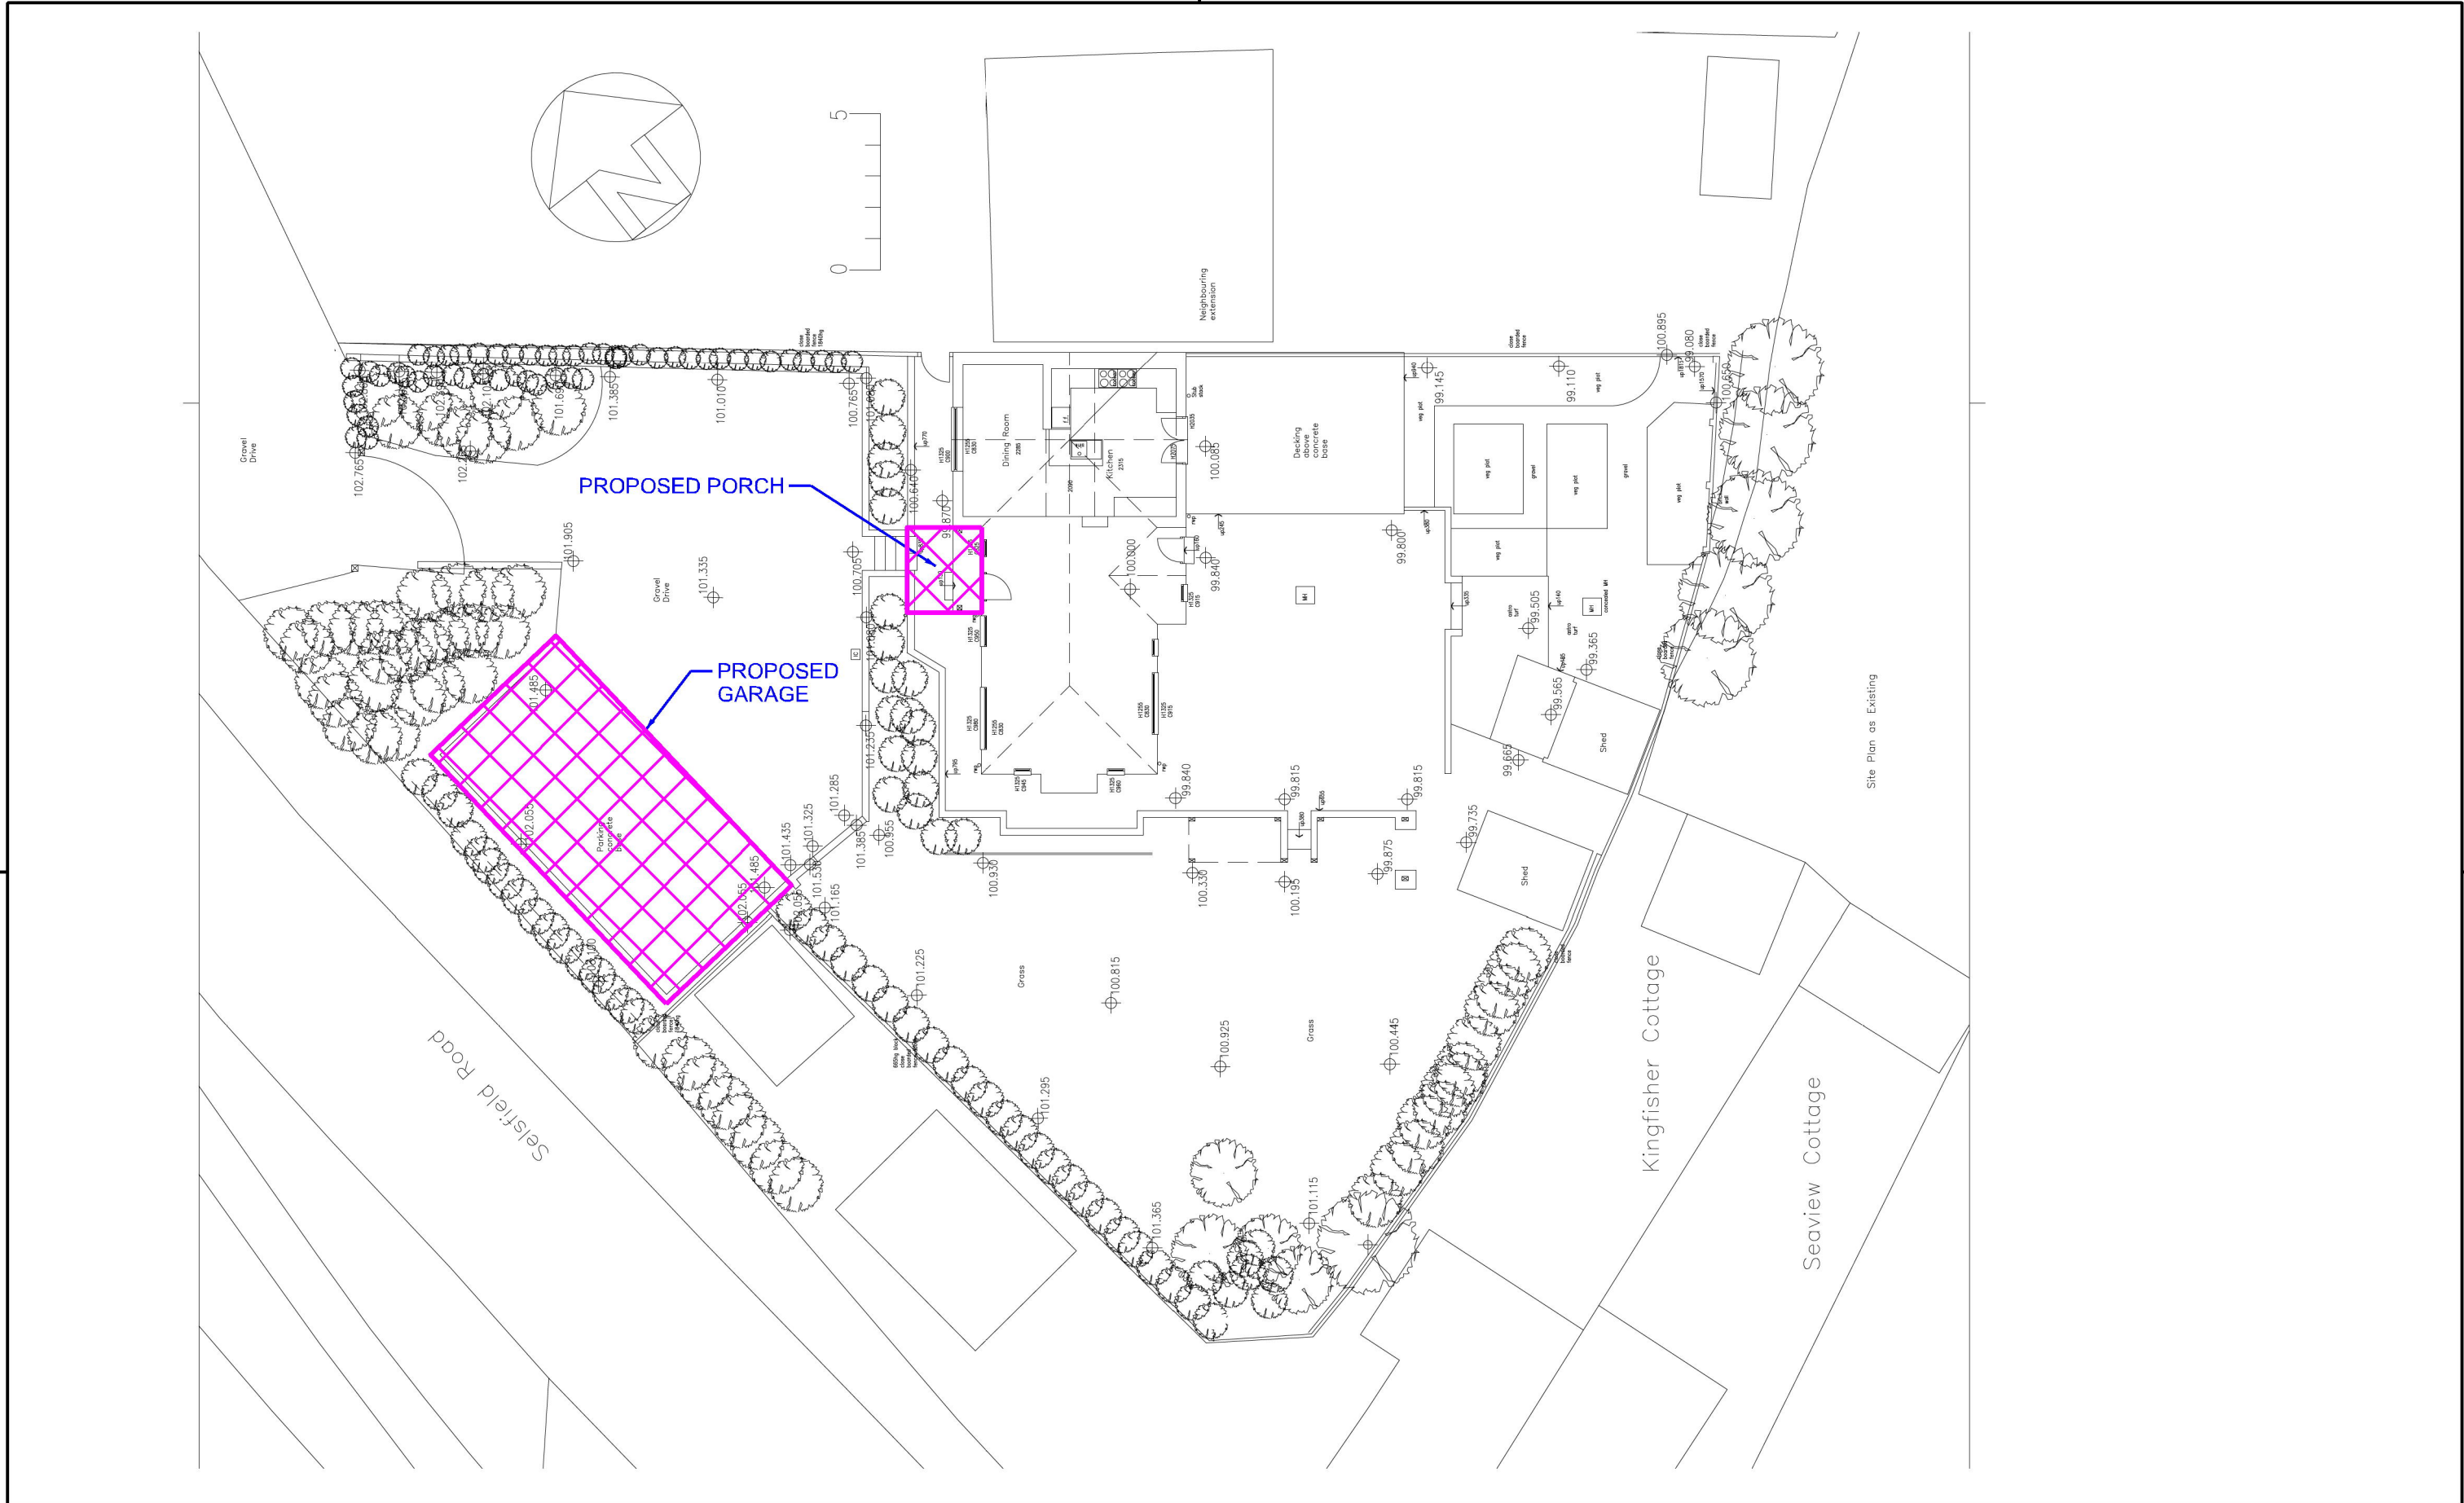


Client Mr & Mrs Abbott	Title Proposed Porch to Front Elevation & Oak Frame Garage	Drawn By	Date 18/07/25
		Drawing Number JBD/RH10/4PJ/054	Rev A