

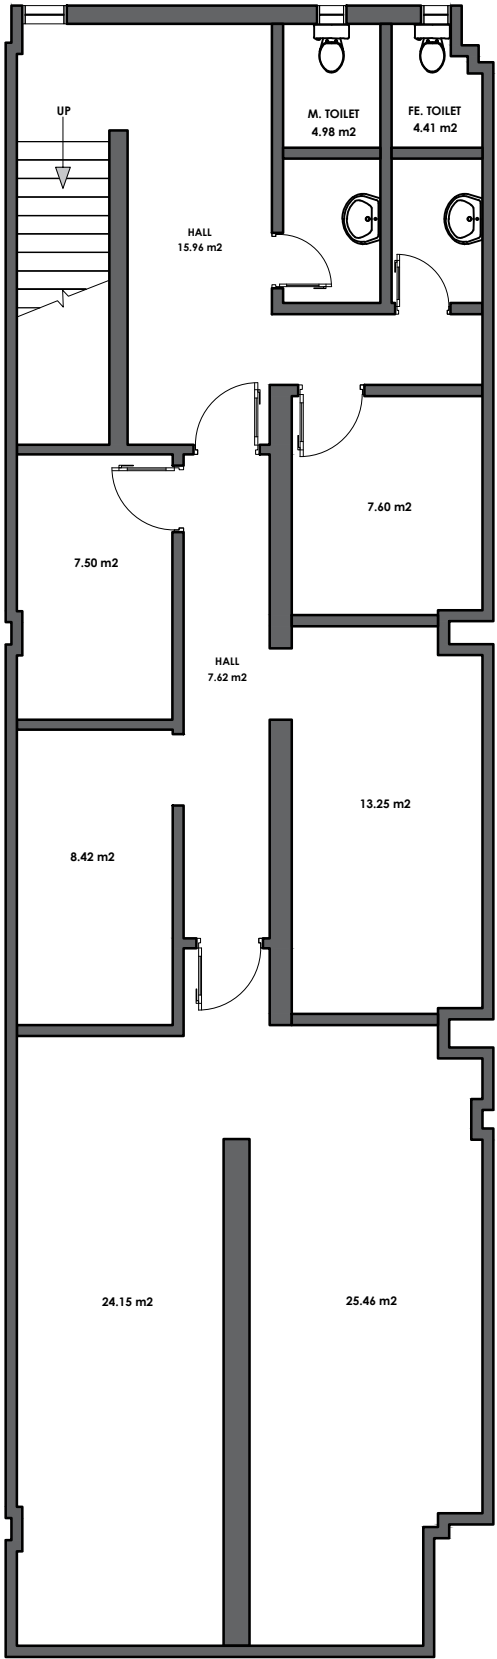


Any dimensions shown should be checked on site and discrepancies reported to the Architect prior to construction. Designs are not coordinated with engineer projects. Do not scale for construction purposes.

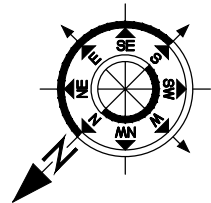

1 BASEMENT FLOOR PLAN
SCALE: 1:100

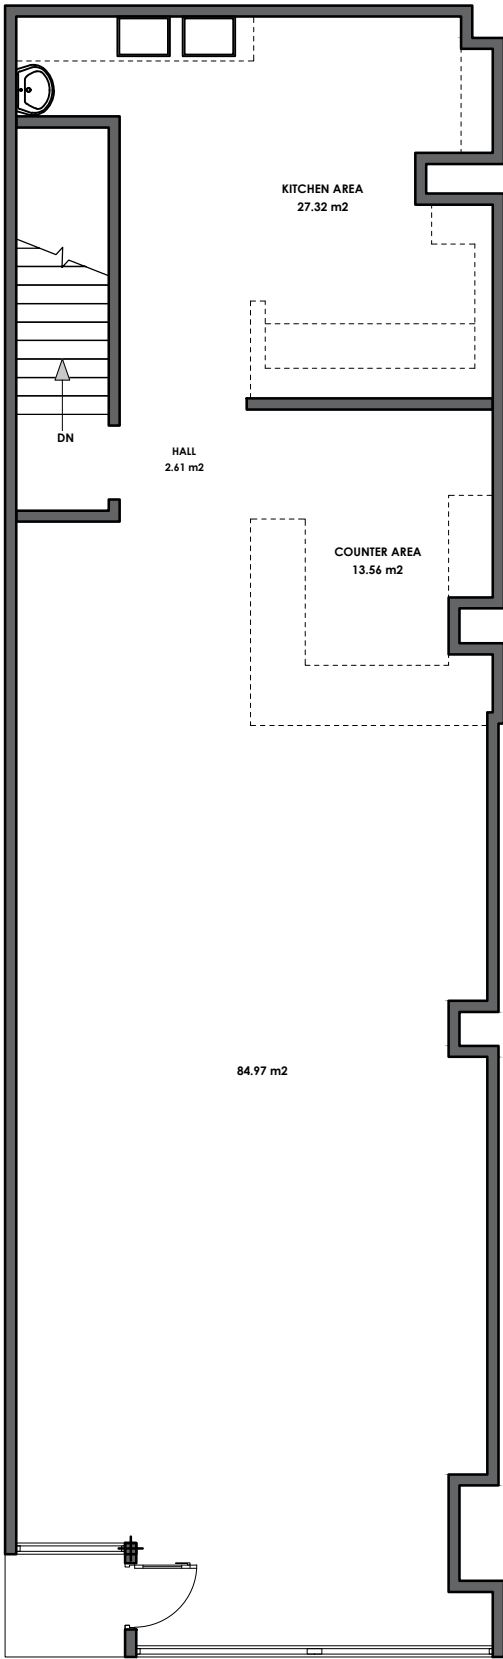

2 GROUND FLOOR PLAN
SCALE: 1:100

EXISTING



Breen Planning
54 Elmwood Ave,
Belfast BT9 6AZ
028 95902871
info@breenplanning.co.uk
<https://breenplanning.co.uk/>

Drawing Name
BASEMENT FLOOR PLAN
GROUND FLOOR PLAN

Project Address
Pizza Hut, 86 London Rd,
East Grinstead, RH19 1 EP

Scale
1:100 at A3

Date
16.09.2025

Designer
MB

Revision
V1

Drawing No.
01

