



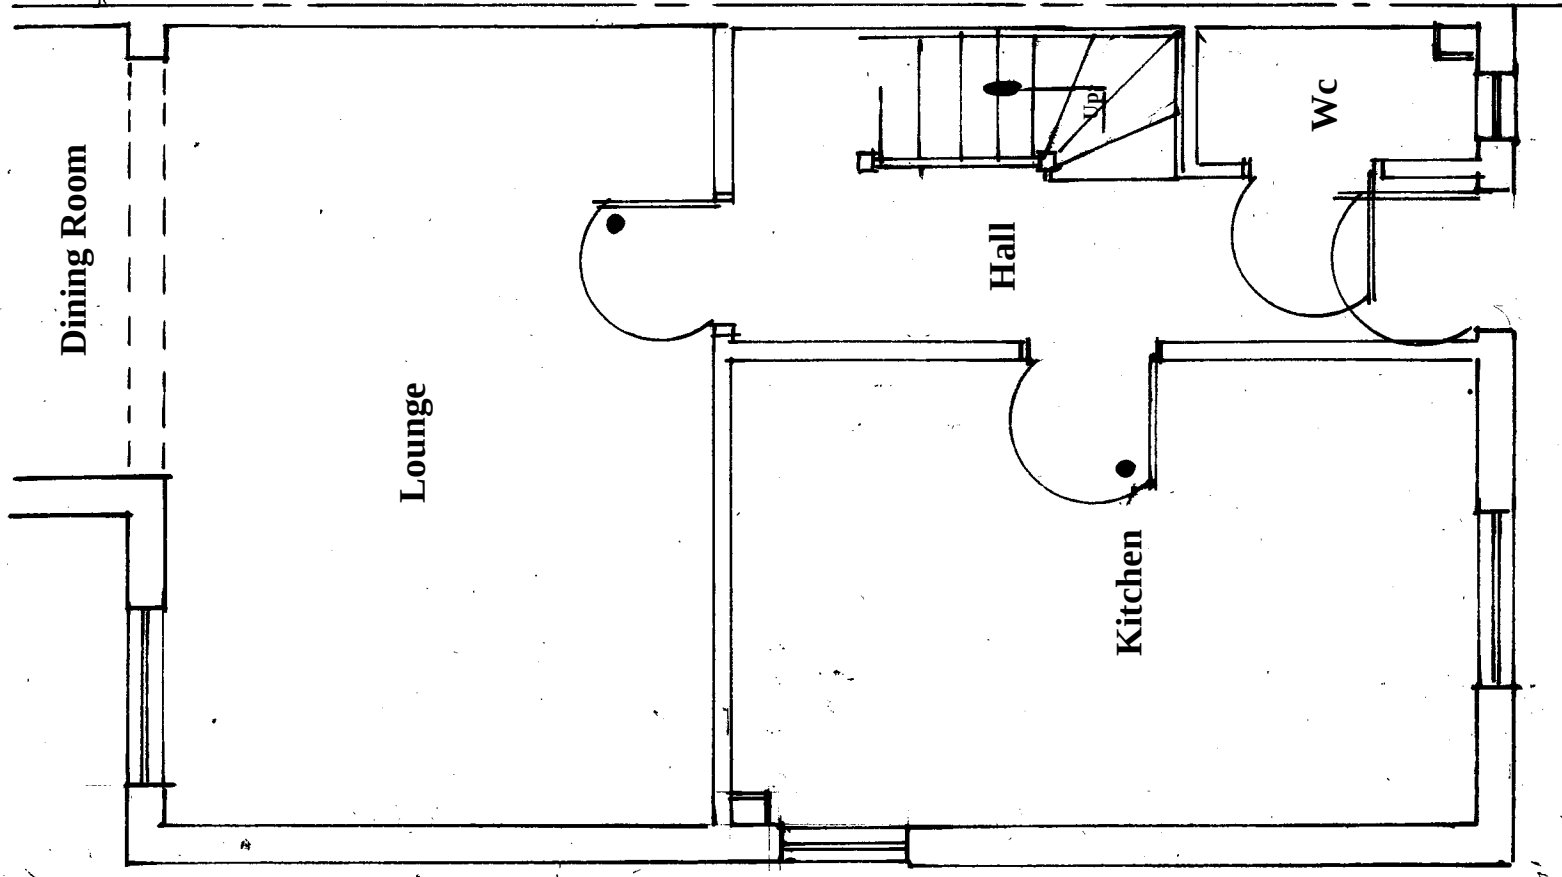

Existing Ground Floor Plan

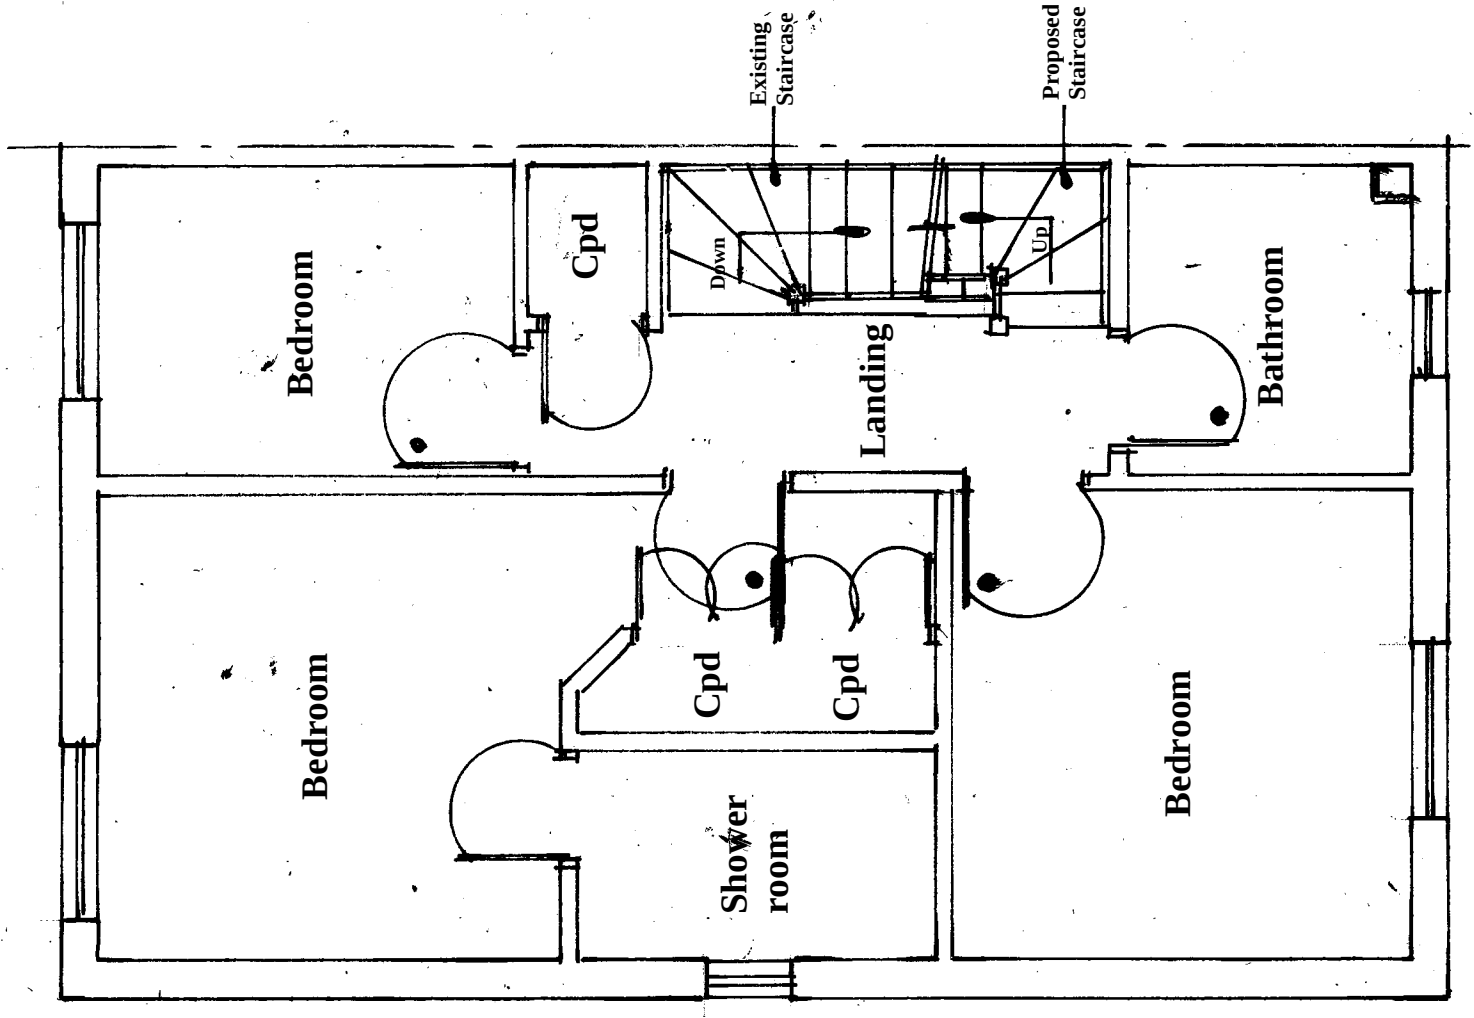

Existing First Floor Plan

Amendments			Date
Client	Mr & Mrs Salmon		

Site Address

61 Sycamore Drive
Burgess Hill
West Sussex
RH15 0GG

Proposal

Loft Conversion

Drawing Title Existing Grd/ First Floor Plan

Date 17/10/25

Drawn S. Burrows

Scales

1:50

DWG NO.	S13459/1	REV
---------	----------	-----