





01856 898 022
www.UKPlanningMaps.com



Produced on 14 April 2026 from the Ordnance Survey National Geographic Database and incorporating survey/revision available at this date.
This map shows the area bounded by 533097 123332 533239 123232 533239 123374 533097 123374 533097 123332
Ordnance Survey copyright and database rights 2026 OS 100054125. Supplied by copy for trading as UKPlanningMaps.com a licensed Ordnance Survey partner (OS 100054125).
Data licence expires 14 April 2027. Unique plan reference: v2p/1404984/1881747

 

S Site Plan
Scale 1:1250 @ A1

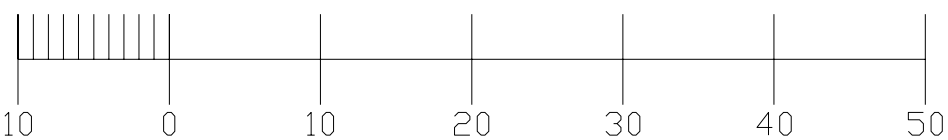

B Block Plan
Scale 1:1250 @ A1

Revisions		
Rev	Date	Note

Project Address
67 Haywards Road
Haywards Heath
RH16 4HX

Client
Duncan and Charlotte

Project Title
67 Haywards Road

Drawing Title
Site and Block Plan

Scale VARIES		Drawn by MB
Project No. 238	Drawing no. 000	Revision P1
Status Design		First Drawn 12.16.25