



APPROVED - NORTH ELEVATION



APPROVED - EAST ELEVATION



APPROVED - SOUTH ELEVATION



APPROVED - WEST ELEVATION

APPROVED - Elevation Proposals

Scale: 1:200 [A3]

Planning Approval Reference: DM/25/3023
Drawing Reference: 4108-02 Revision I

Drawing Key:

- Existing Structure[s]
- Proposed Structure

I	13/04/26	Issued as APPROVED PLANS & ELEVATIONS
Rev	Date	Description



PLANNING


Project	2 By-Sunte, Lindfield	Project Reference	26002
Client	Private		
Date	April 2026	Scale	1:100 @ A3 & 1:200 @ A3

Drawn	Checked	Approved	Rev
NR	NR	NR	I
Title			
Planning Approved Floor & Elevation Plans			
Drawing Number			
4108-02			



This drawing is copyright of Rose Chapman Architects.
Do not scale from this drawing. All dimensions and levels to be checked on site by the contractor and such dimensions to be his responsibility. Report all drawing errors, omissions and discrepancies to the architect.


DISCLAIMER
This document may be issued in an editable digital CAD format to enable others to use it as background information to make alterations and/or additions. In that instance the file will be accompanied by a PDF version as a record of the original file. It is for those parties making such alterations and/or additions to ensure that they make use of current background information. Rose Chapman Architects accepts no liability for either: any such alterations and/or additions to the background information by others, or any other changes made by others to the architectural content of the background information itself.

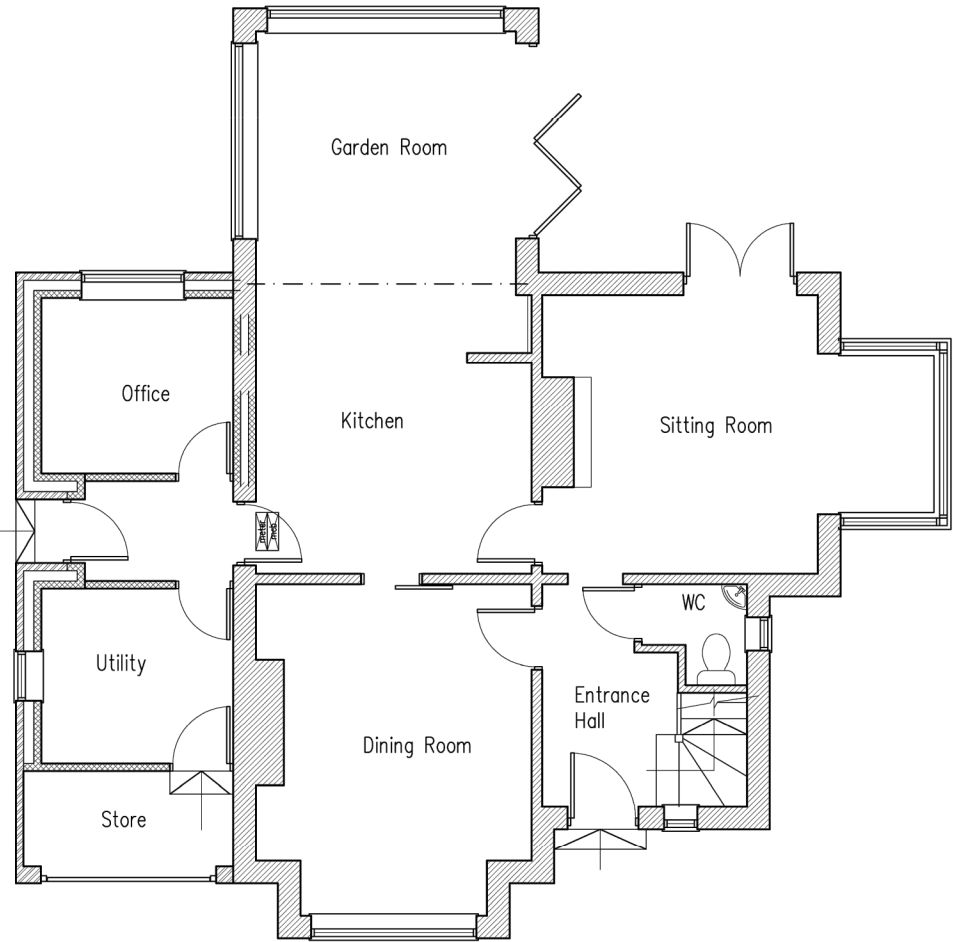

APPROVED - Ground Floor Plan Proposal

Scale: 1:100 [A3]

Planning Approval Reference: DM/25/3023
Drawing Reference: 4108-02 Revision I

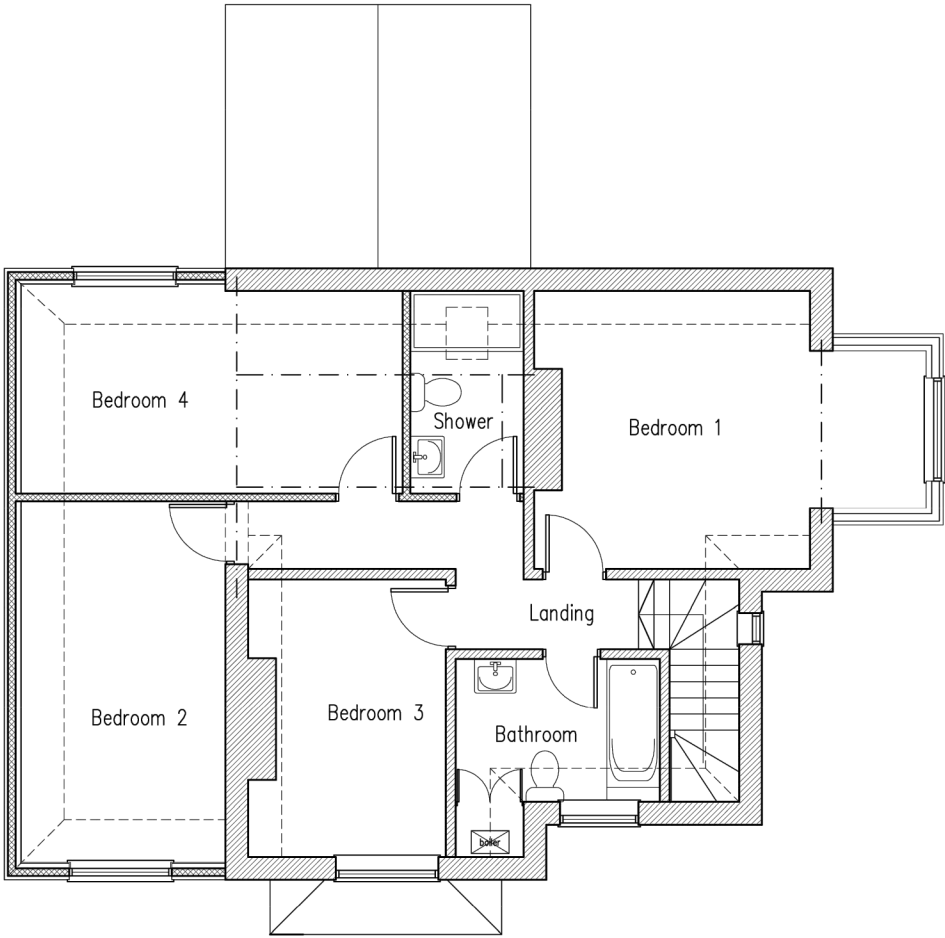

APPROVED - First Floor Plan Proposal

Scale: 1:100 [A3]

Planning Approval Reference: DM/25/3023
Drawing Reference: 4108-02 Revision I