



All intellectual property rights reserved.

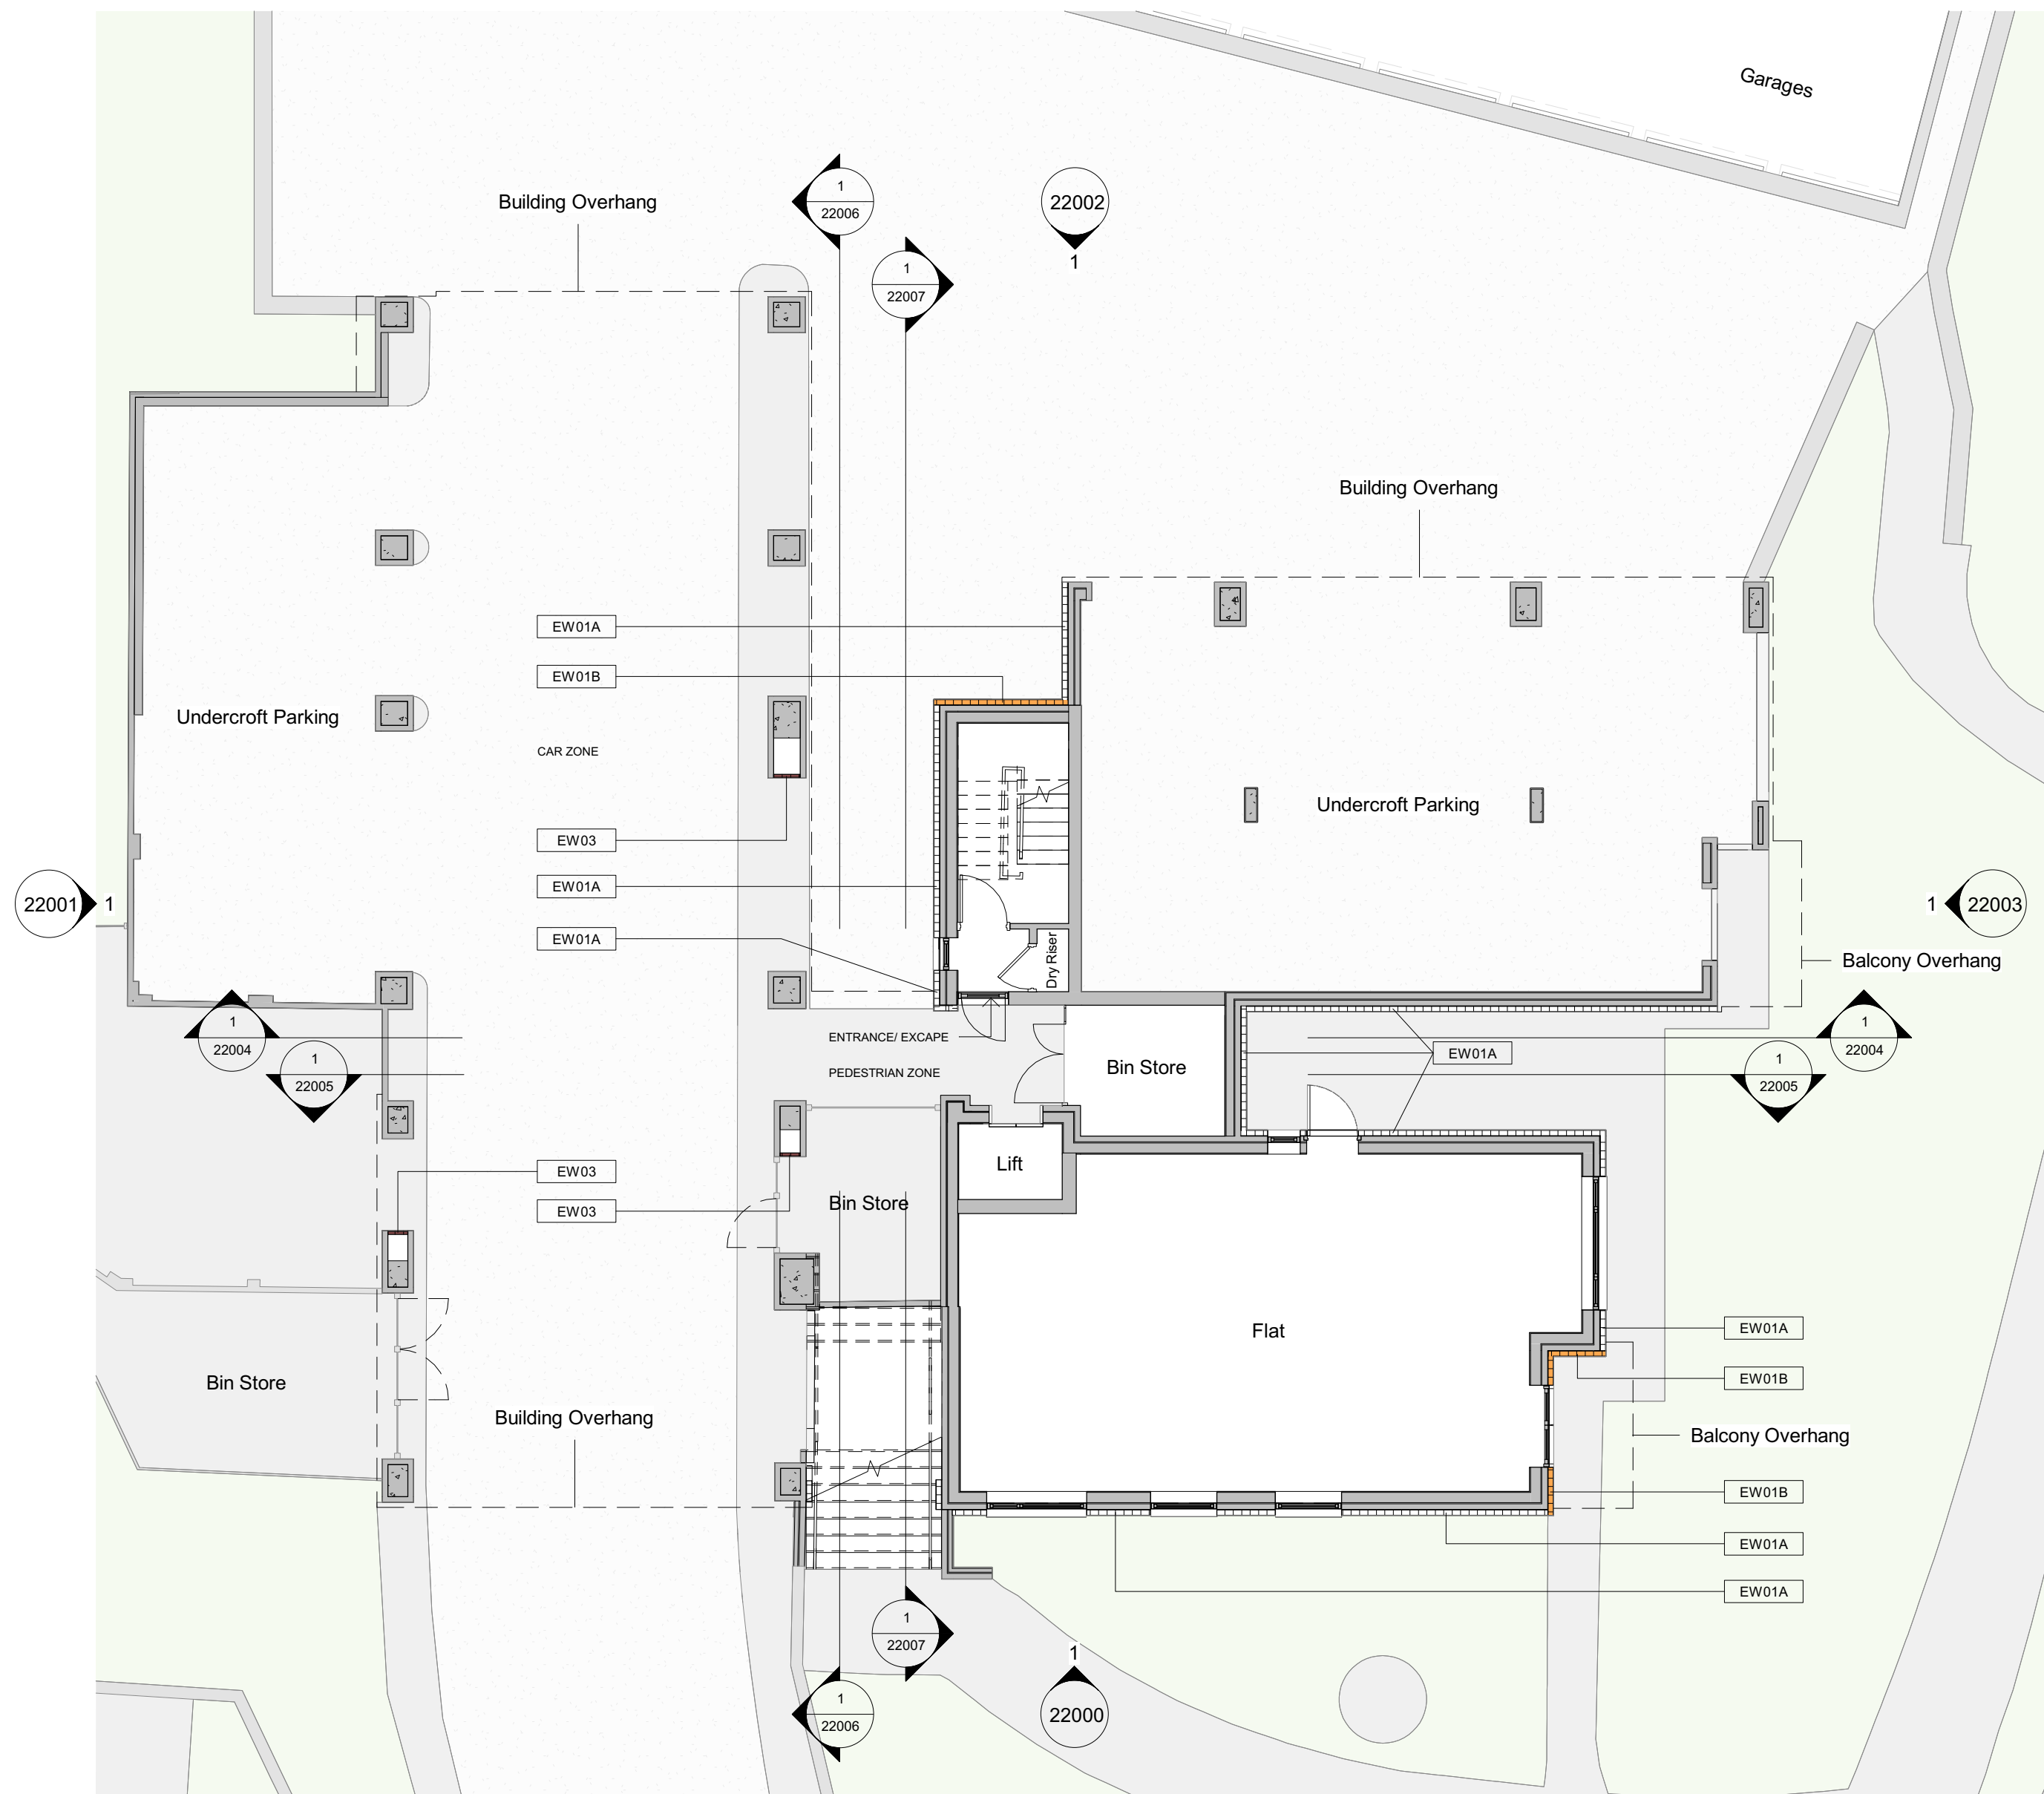

1 Planning - Existing Ground Floor

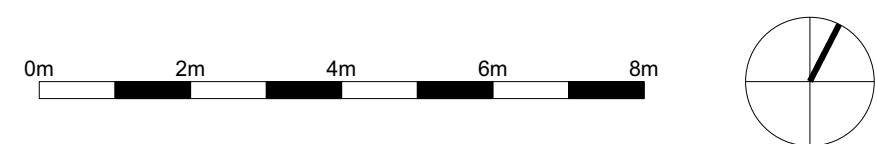

01	20/02/2026	Planning First Issue	JW	JL
Rev	Date	Description	Dwn	Ckd

Wallis House, 75 Orchard Way, RH19 1BL
Planning - Existing Ground Floor Plan

Project	Origin	Function	Space	Form	Discipline	Number
FSFP - PRP - WAH - 00 - DR - A - 21000						
Revision						
01 - First Issue						
Status						
Planning -						
Drawn JW	Checked JL	Date 19/01/2026	Scale @ A1 As indicated			

PRP prp-co.uk
London
020 7653 1200

Sheet Originates from Model: A101068DD-PRP-XX-XX-M3-A-00001