


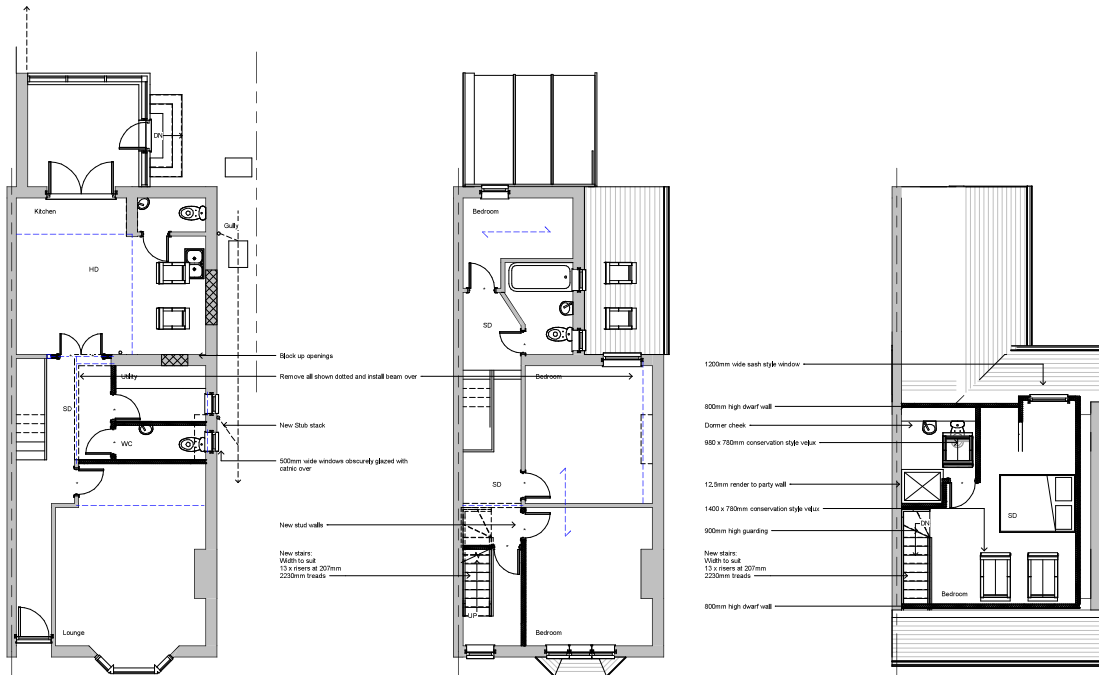

Ground Floor

First Floor

Second Floor



Front Elevation

Side Elevation

Rear Elevation

Side Elevation

Revisions

01 02 03 04 05 06 07 08 09 10 11 12 13 14 15 16 17 18 19 20 21 22 23 24 25 26 27 28 29 30 31 32 33 34 35 36 37 38 39 40 41 42 43 44 45 46 47 48 49 50 51 52 53 54 55 56 57 58 59 60 61 62 63 64 65 66 67 68 69 70 71 72 73 74 75 76 77 78 79 80 81 82 83 84 85 86 87 88 89 90 91 92 93 94 95 96 97 98 99 100

SCALE: 50

01 02 03 04 05 06 07 08 09 10 11 12 13 14 15 16 17 18 19 20 21 22 23 24 25 26 27 28 29 30 31 32 33 34 35 36 37 38 39 40 41 42 43 44 45 46 47 48 49 50 51 52 53 54 55 56 57 58 59 60 61 62 63 64 65 66 67 68 69 70 71 72 73 74 75 76 77 78 79 80 81 82 83 84 85 86 87 88 89 90 91 92 93 94 95 96 97 98 99 100

SCALE: 100

A - July 2025

Revisions following officers comments:

A - 1 x dormer removed and remaining dormer reduced, rear valua to serve usable

B - Dormer window reduced to match width of first floor

Drawing Number: 2025/01

Sheet: 2 of 2

Size: A1

Scale: 1:50, 1:100, 1:200, 1:250

Project: Proposed details

May 2025

145 Western Road

Hartlepool

BN16 9TB

Copyright © 2025 M.J. Humphrey Ltd. All rights reserved. This document is the property of M.J. Humphrey Ltd. and is not to be reproduced, stored in a retrieval system, or transmitted in any form or by any means, electronic, mechanical, photocopying, recording, or by any information storage and retrieval system, without prior written permission from M.J. Humphrey Ltd. The copyright owner hereby disclaims any liability for any loss or damage, including consequential or special damages, arising from the use of this document. 

M.J. Humphrey Ltd

RICS

Approved contractor of building engineers

M.J. Humphrey MBECS
9 Alcester Avenue
Gillingham, Kent
ME13 4JG
01622 4102
M.H@mjhumphrey.co.uk
07701095162

Adam Humphrey MBECS
21 Farnham Avenue
Worthing
West Sussex
BN11 3JA
Adam@mjhumphrey.co.uk
07812419142