


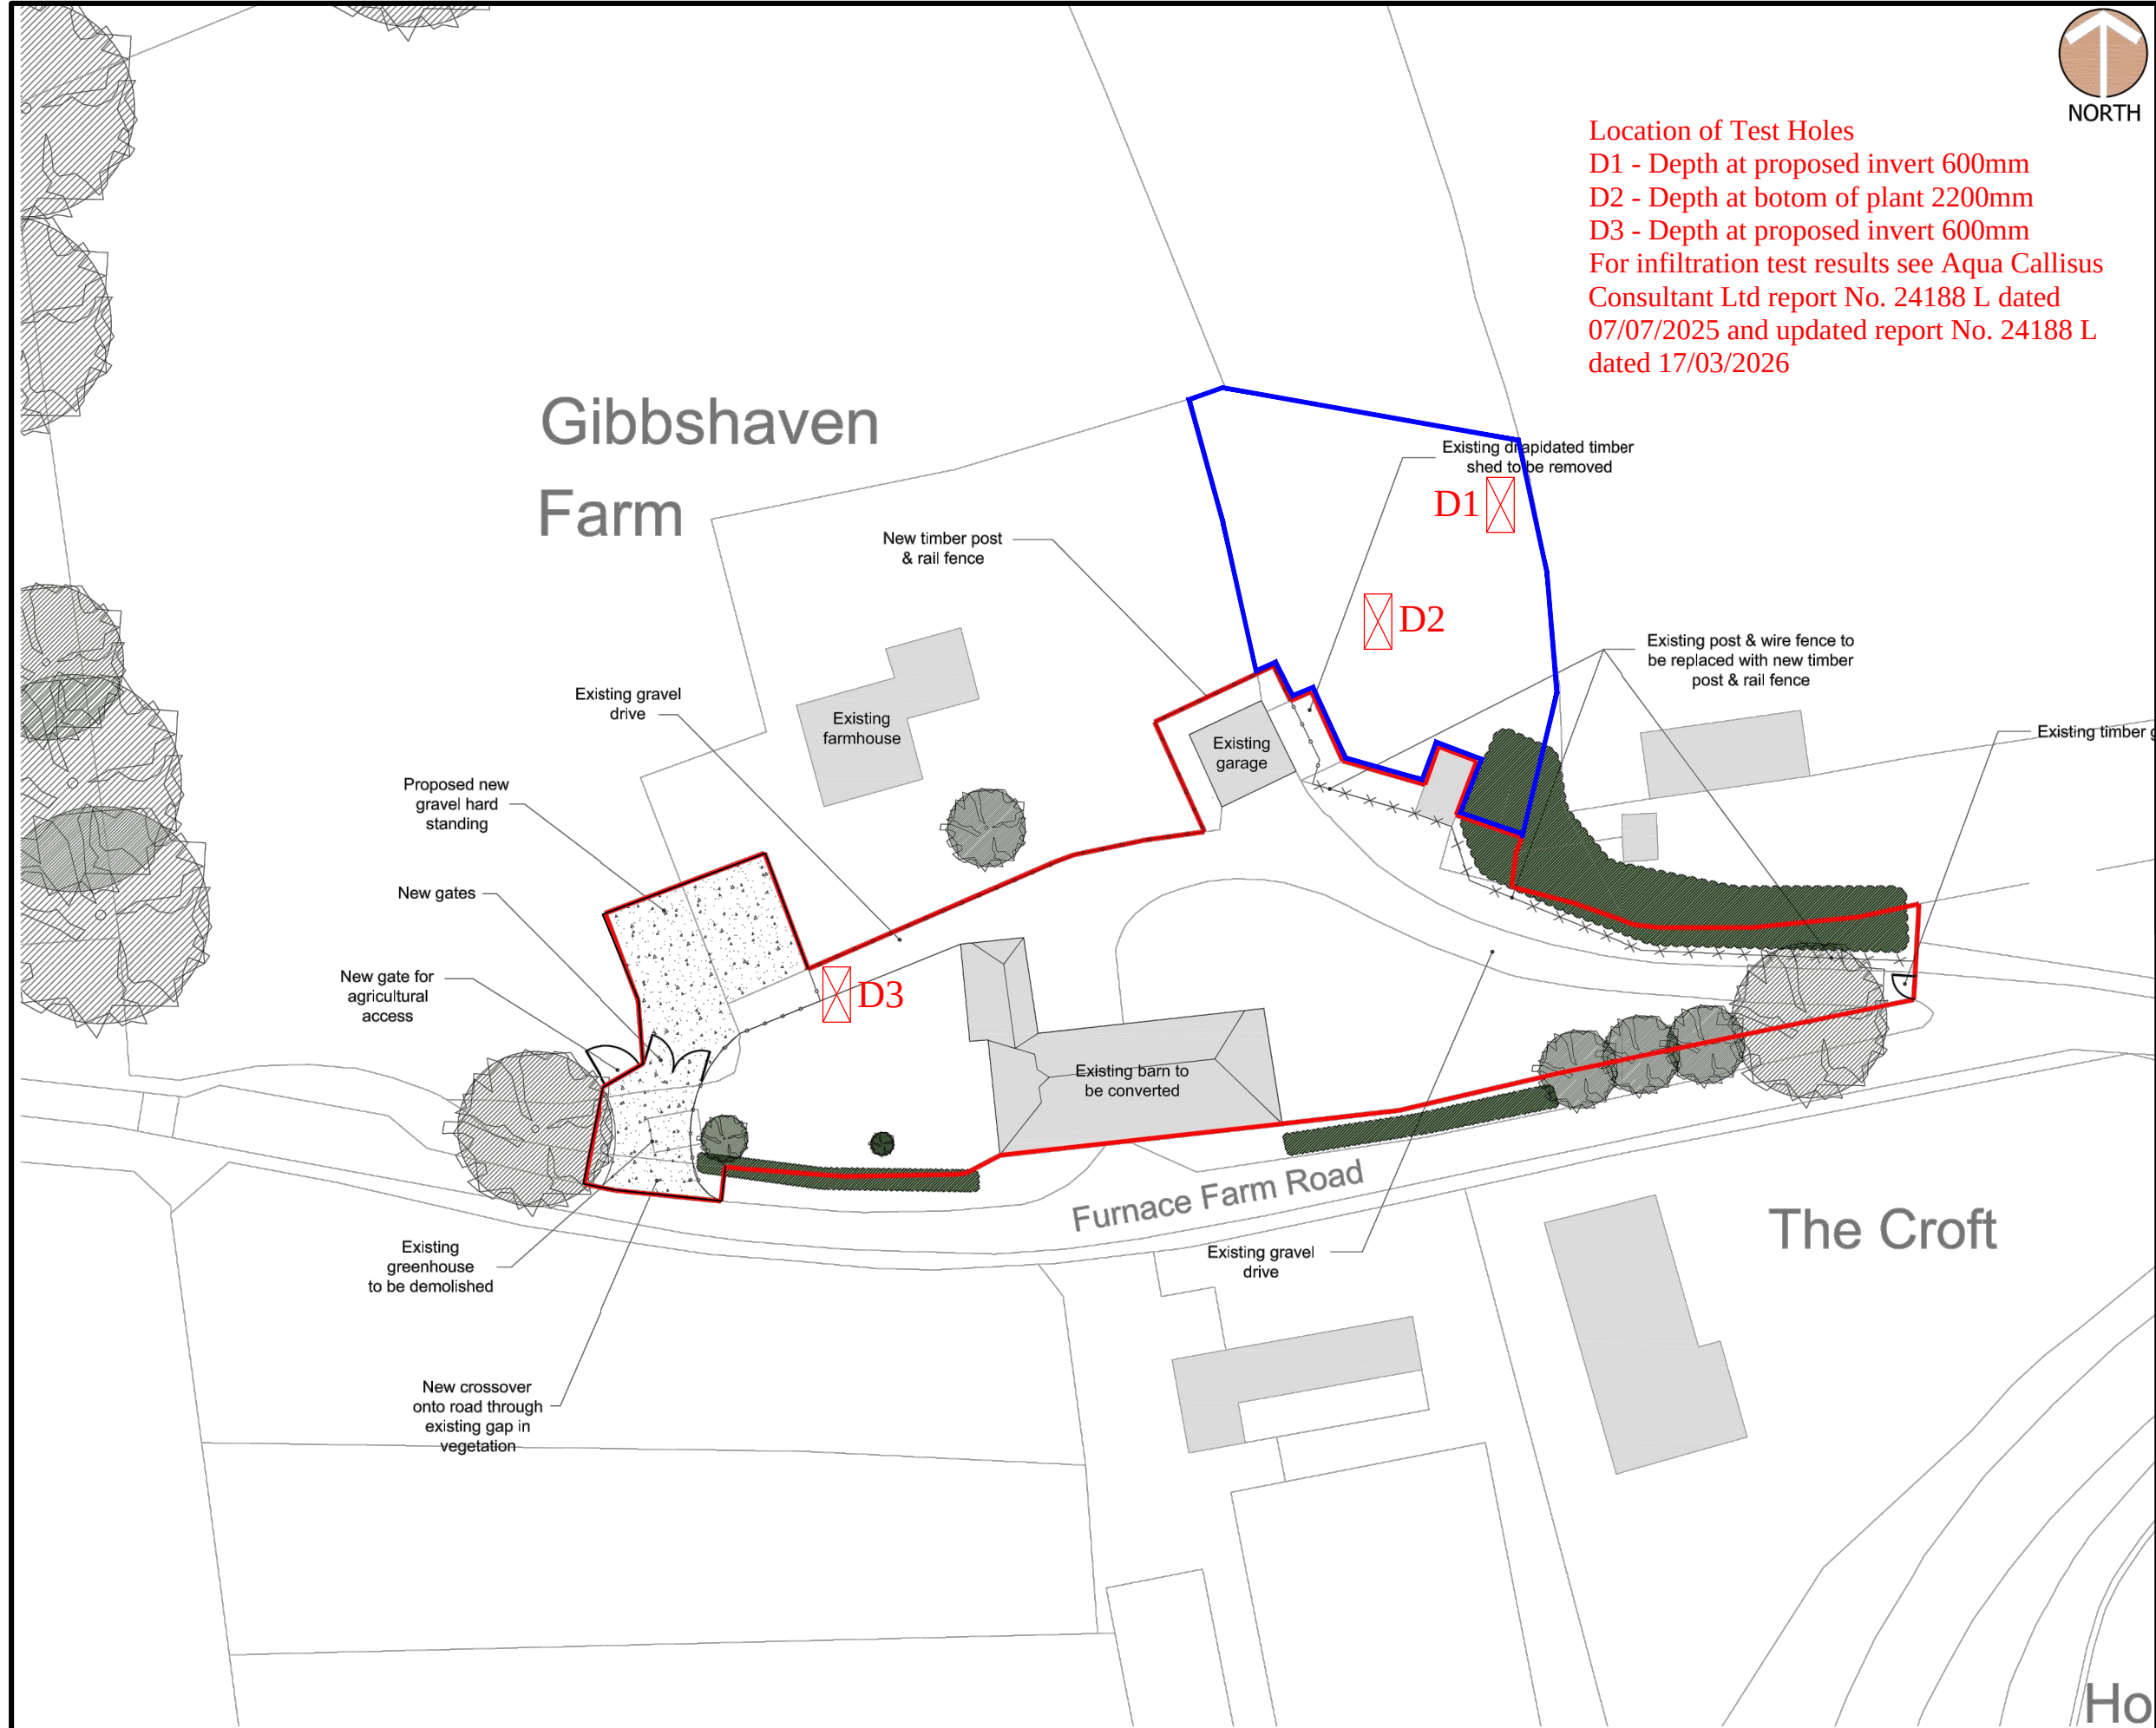

Location of Test Holes
D1 - Depth at proposed invert 600mm
D2 - Depth at bottom of plant 2200mm
D3 - Depth at proposed invert 600mm
For infiltration test results see Aqua Callisus
Consultant Ltd report No. 24188 L dated
07/07/2025 and updated report No. 24188 L
dated 17/03/2026

Note:
Copyright is retained by Big Picture Design.

- Legend
- Site boundary
 - Indicative existing tree/hedge planting
 - Existing building
 - Proposed new 1.2m high timber post and rail fence
 - New 1.2m high timber post & rail fence to replace existing post & wire fence



REV.	DATE	
Drawing		
SITE PLAN		
Project		
GIBBSHAVEN FARM FURNACE FARM ROAD FELBRIDGE		
Client		
DAVID AND CLAIRE PARISH		
Architect		
Michael S. Blacker & Co. (F) (S) (C) L., Andrew Blacker & Co. (F) (S) (C) L. (Eng) M.C.E.		
CONSULTING STRUCTURAL & CIVIL ENGINEERS		
No1 MARK STREET, REIGATE, SURREY RH2 0BL E - MAIL eng@blacker.co.uk TELEPHONE 01737 244886 FACSIMILE 01737 224556		
THE COPYRIGHT IN THIS DRAWING IS THE PROPERTY OF THE MICHAEL BLACKER PARTNERSHIP AND NEITHER THE DRAWING NOR ANY PART OF IT, NOR ANY INFORMATION CONTAINED THEREIN, SHALL BE REPRODUCED OR DISCLOSED TO ANY THIRD PARTY WITHOUT PRIOR CONSENT OF THE MICHAEL BLACKER PARTNERSHIP.		
Scale	Drawn	Checked
1:500 @ A3	PDK	
Date	Job No.	Drw. No.
FEB 26	4882	SP1
		Rev