


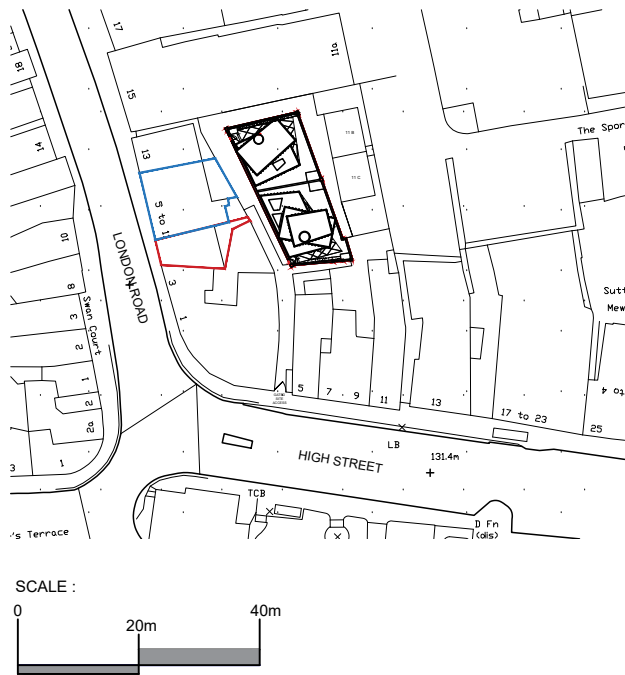

SCALE :
0 20m 40m

location plan - scale 1:1250 @ A3



SCALE :
0 5m 10m 20m

site plan - scale 1:500 @ A3



GENERAL NOTES :
1 - THIS DRAWING IS THE COPYRIGHT OF B+C ARCHITECTURE. IT IS NOT TO BE REPRODUCED IN ANY WAY OR FORM WITHOUT PRIOR WRITTEN CONSENT OF B+C ARCHITECTURE.
2 - Do not scale from this drawing for any works starting and any discrepancies to be referred to the architect.
3 - All dimensions to be verified on site prior to any works starting and any discrepancies to be referred to the architect.
4 - This drawing is to be read in conjunction with relevant consultants and specialist drawings.
5 - All works to comply with the relevant Building Regulations, Code of Practice and Planning Regulations.

PROJECT :
part first floor above - 5-11
london road, east grinstead,
rh19 1al

DRAWING :
site location plan

DRAWING STATUS :
planning

JOB NO :
erc - 321

DRAWING NO :
100

SCALE :
as indicated @ A3

DATE :
april 2025

DRAWN BY :
pc

REVISIONS :
none



B+C ARCHITECTURE

t: 07751 878897
e: pc@bandarchitecture.co.uk
w: www.bandarchitecture.co.uk