



scale bar @ 1/100

Copyright: All rights have been asserted under the Design, Patents, & Copyright Act 1988. This drawing shall not be reproduced without the prior approval of EDGEWAY ARCHITECTURE LIMITED.

Contractor to CHECK all dimensions & report any discrepancies. All works and materials used are to fully comply with ALL standards as required by the relevant Trade Associations, British Standards, Codes of Practice, Manufacturers Specifications (BBA Certification, etc). All works to be carried out fully in accordance with any Engineer's Calculations, Details, & Instructions, as and where applicable.

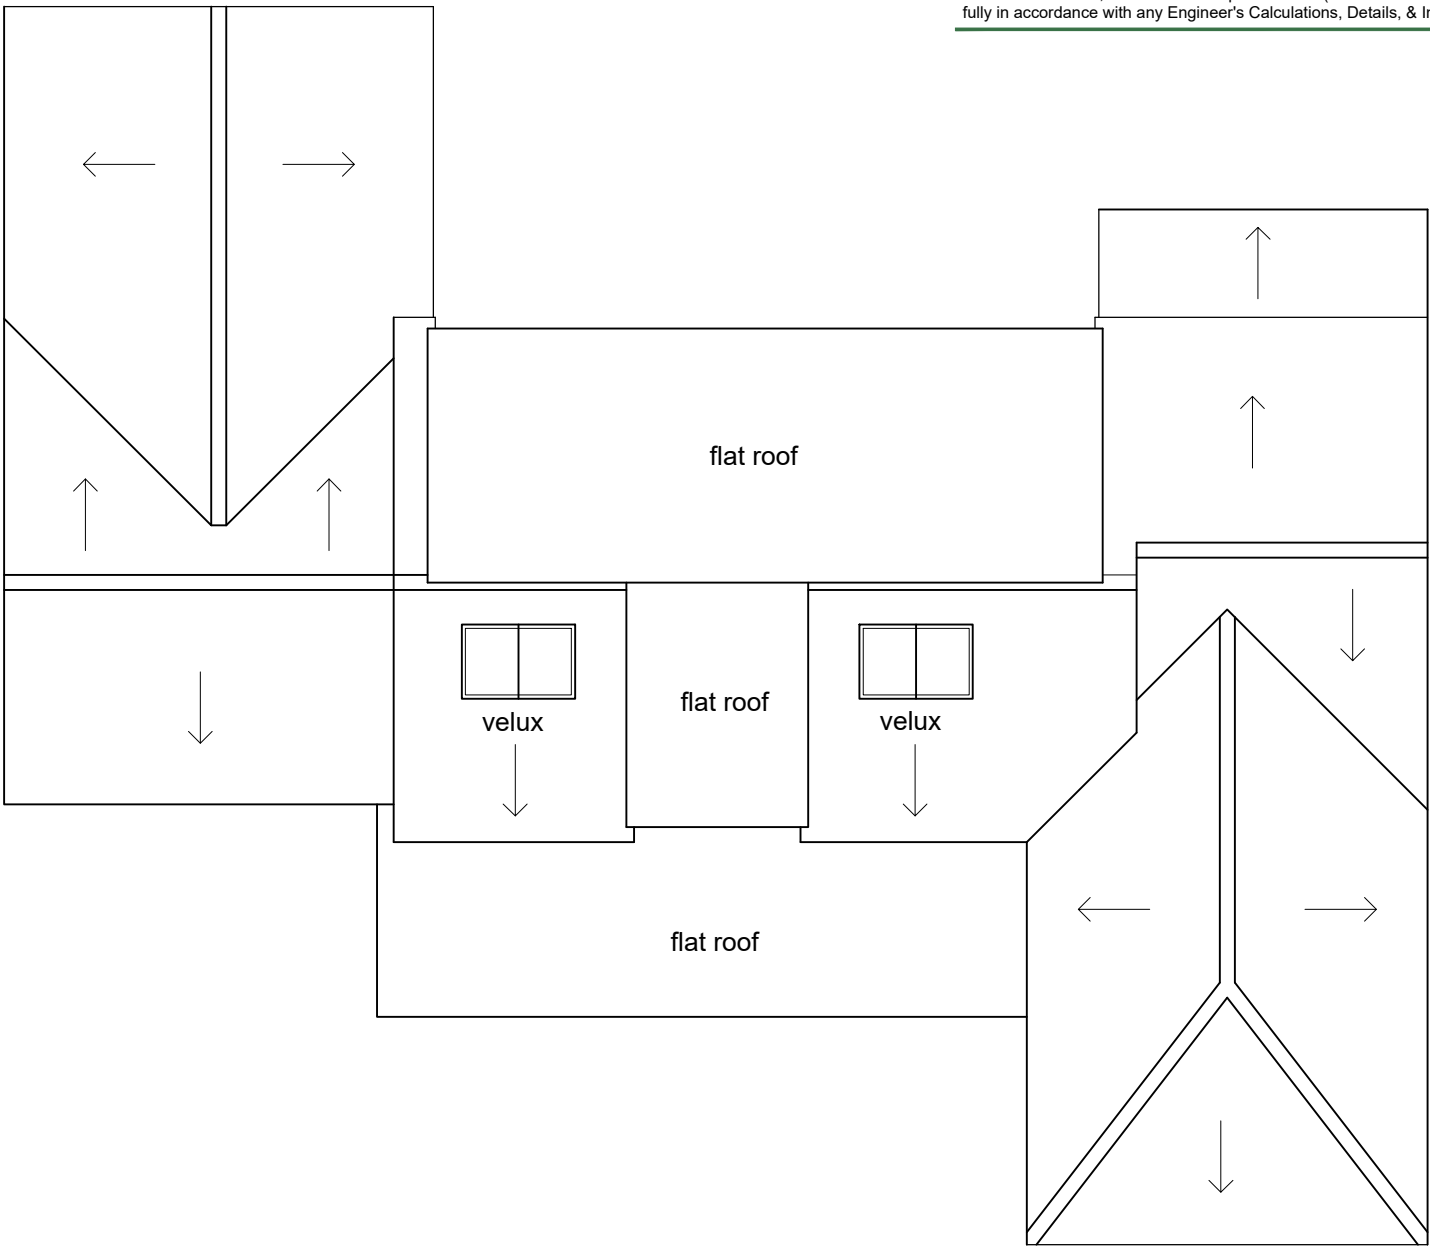

Proposed Roof Plan 1/100

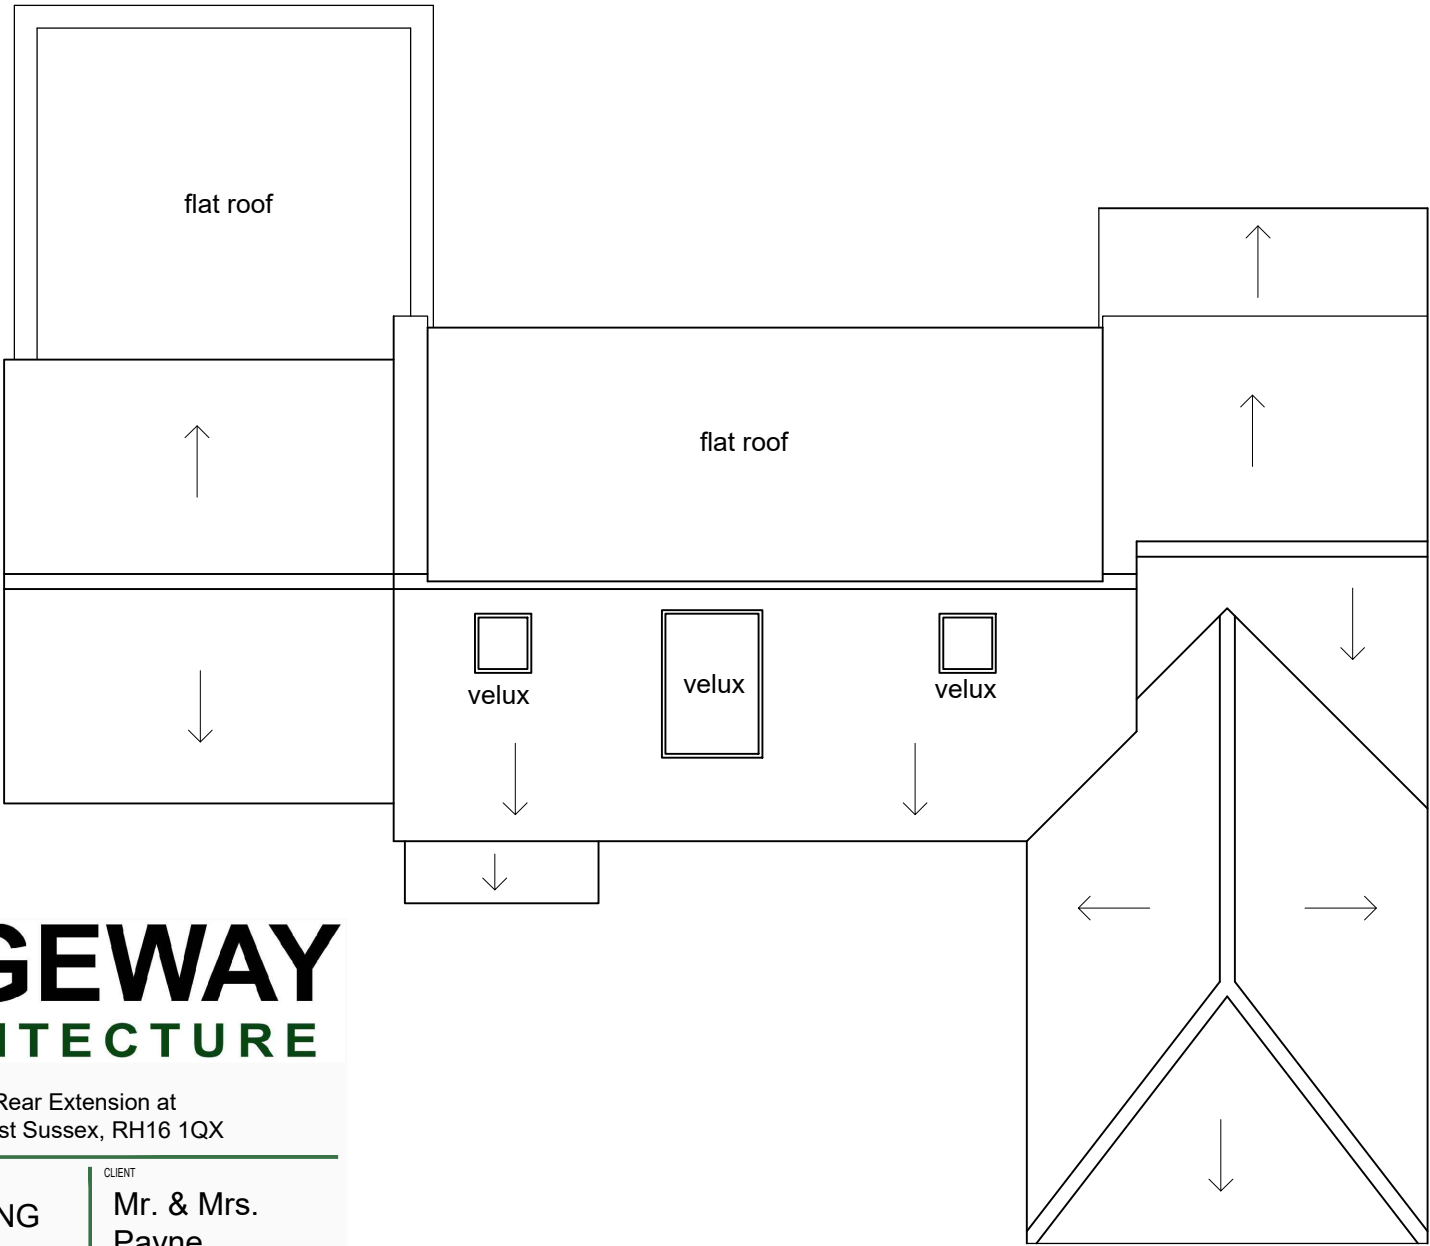

Existing Roof Plan 1/100



PROJECT				
Proposed New Porch and First Floor Rear Extension at 40, Gander Hill, Haywards Heath, West Sussex, RH16 1QX				
DRAWING TITLE		PROCEDURE		CLIENT
Roof Plans		PLANNING		Mr. & Mrs. Payne
SCALE	DATE	DRAWN BY	DRAWING NO.	REVISION
As shown @ A3	Jan. 2026	CRS	EA0147/PL4	
Edgeway Architecture Limited, 66, New Road, Uckfield, East Sussex, TN22 5SX Tel: 07799 472949 / Email: chris@edgewayarchitecture.co.uk				