


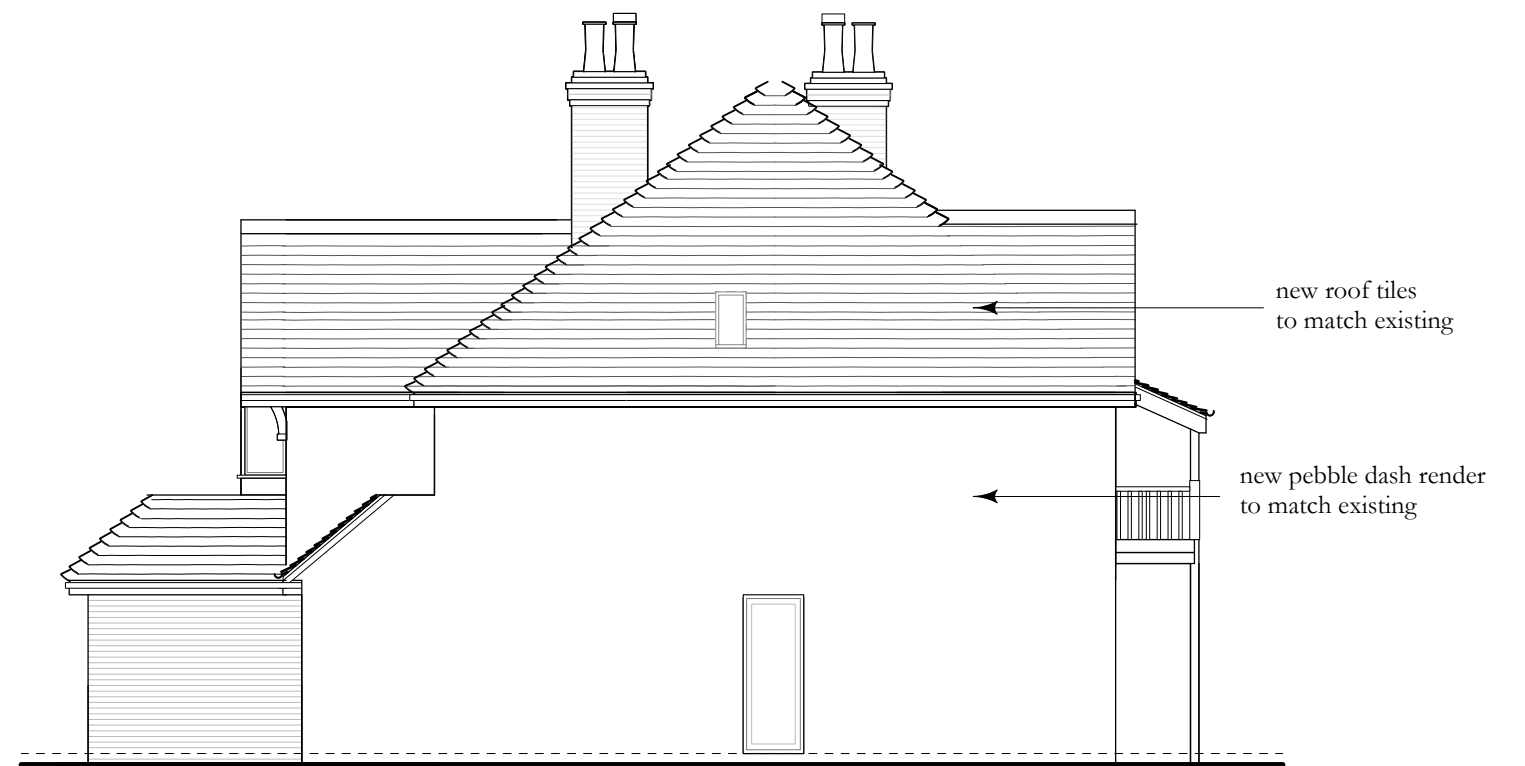

PROPOSED NORTH ELEVATION



PROPOSED EAST ELEVATION



PROPOSED SOUTH ELEVATION



PROPOSED WEST ELEVATION

APPLICANT : Mr & Mrs A SHARP
TITLE : PROPOSED FIRST FLOOR SIDE EXTENSION
 LITTLE ORCHARD,
 EAST GRINSTEAD,
 WEST SUSSEX,
 RH19 3LP

REFERENCE NO : Little/01/04
SCALE : 1:100

DRAWING : PROPOSED ELEVATIONS

SCALE :
 5 4 3 2 1 1:50
 10 8 6 4 2 scale
 1:100