


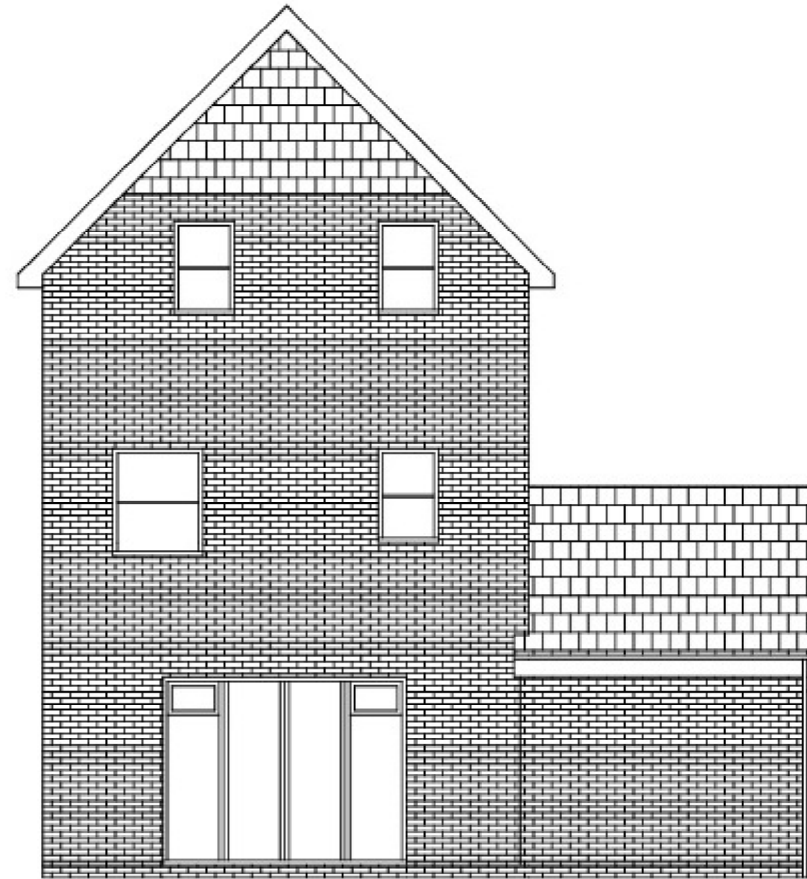

North Elevation Proposed



North Elevation Existing

A	28-07-23	PJE	PIER UPGRADED FOR OPENING
rev	date	by	comment
ellis structures Chartered Consulting Structural & Civil Engineers			
client Gemma Lintott		T : 01273 470088	
address 130 Renfields Haywards Heath East Sussex		contact@ellisstructures.com www.ellisstructures.com 49b Cliffe High Street Lewes, East Sussex BN7 2AN	
drawing title Existing and proposed elevation		drawn by PJE date JUNE 2023	
scale 1:50, 1:20 @A3	job no 23087	drawing no 01	rev A