


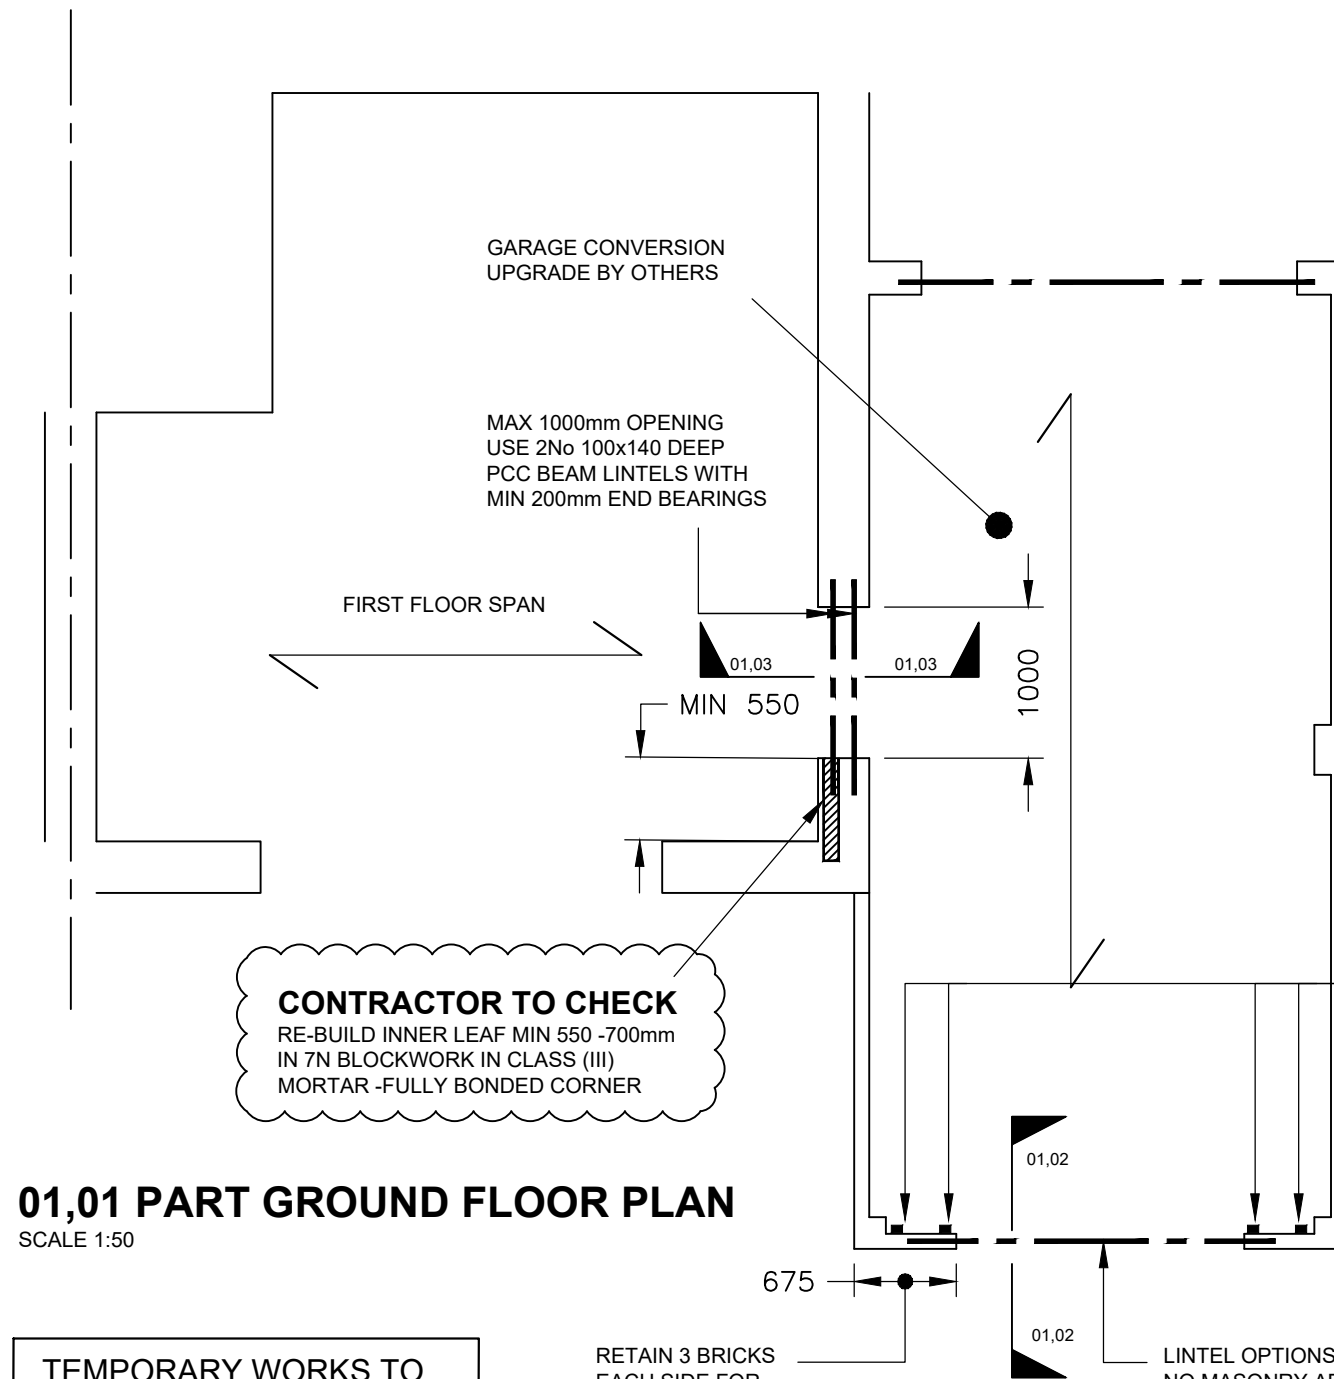

01,01 PART GROUND FLOOR PLAN
SCALE 1:50

TEMPORARY WORKS TO
MAIN CONTRACTORS
METHOD STATEMENT

DO NOT DIRECTLY SCALE
FROM THIS DRAWING.
USE SITE DIMENSIONS
FOR SETTING OUT


ALL WORK MUST COMPLY WITH THE
CONSTRUCTION (DESIGN AND MANAGEMENT)
REGULATIONS 2015 (CDM 2015)

RETAIN 3 BRICKS
EACH SIDE FOR
STABILITY


LINTEL OPTIONS :
NO MASONRY ABOVE
USE 2No 47x195 C24 WITH MIN 200mm
END BEARINGS

CONCRETE USE 100x140 DEEP PCC
BEAM LINTEL FIXED TO TOP PLATE
WELL FIXED EXPECT NOT WORKABLE

RECOMMENDED STEEL
90x90x5 SHS HOT-DIP GALV WITH MIN
150mm END BEARINGS & WELL FIXED
TO TIMBER PLATE WITH TEK SCREWS

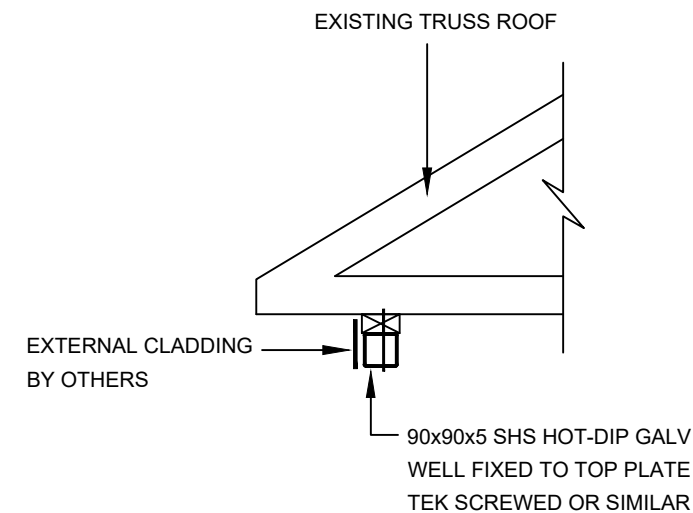

01,02 LINTEL DETAIL
SCALE 1:20

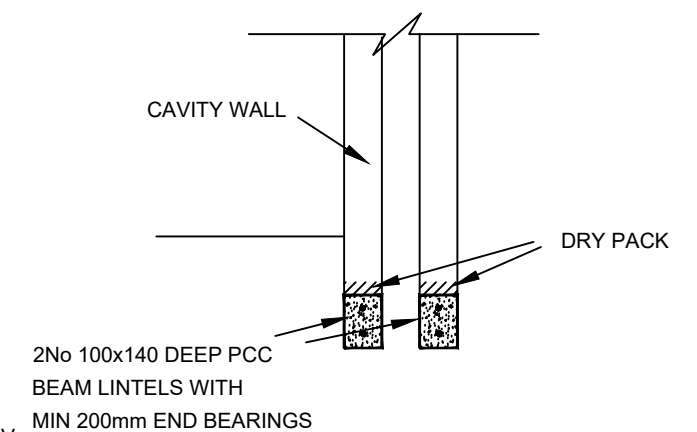

**01,03 CAVITY
LINTEL DETAIL**
SCALE 1:20

A	28-07-23	PJE	PIER UPGRADED FOR OPENING
rev	date	by	comment
ellis structures Chartered Consulting Structural & Civil Engineers			
client	Gemma Lintott		T : 01273 470088
address	130 Renfields Haywards Heath East Sussex		contact@ellisstructures.com www.ellisstructures.com 49b Cliffe High Street Lewes, East Sussex BN7 2AN
drawing title	PART GROUND FLOOR PLAN SHOWING NEW STRUCTURAL OPENING AND DETAILS		drawn by PJE date JUNE 2023
scale	1:50, 1:20 @A3	job no 23087	drawing no 01 rev A