




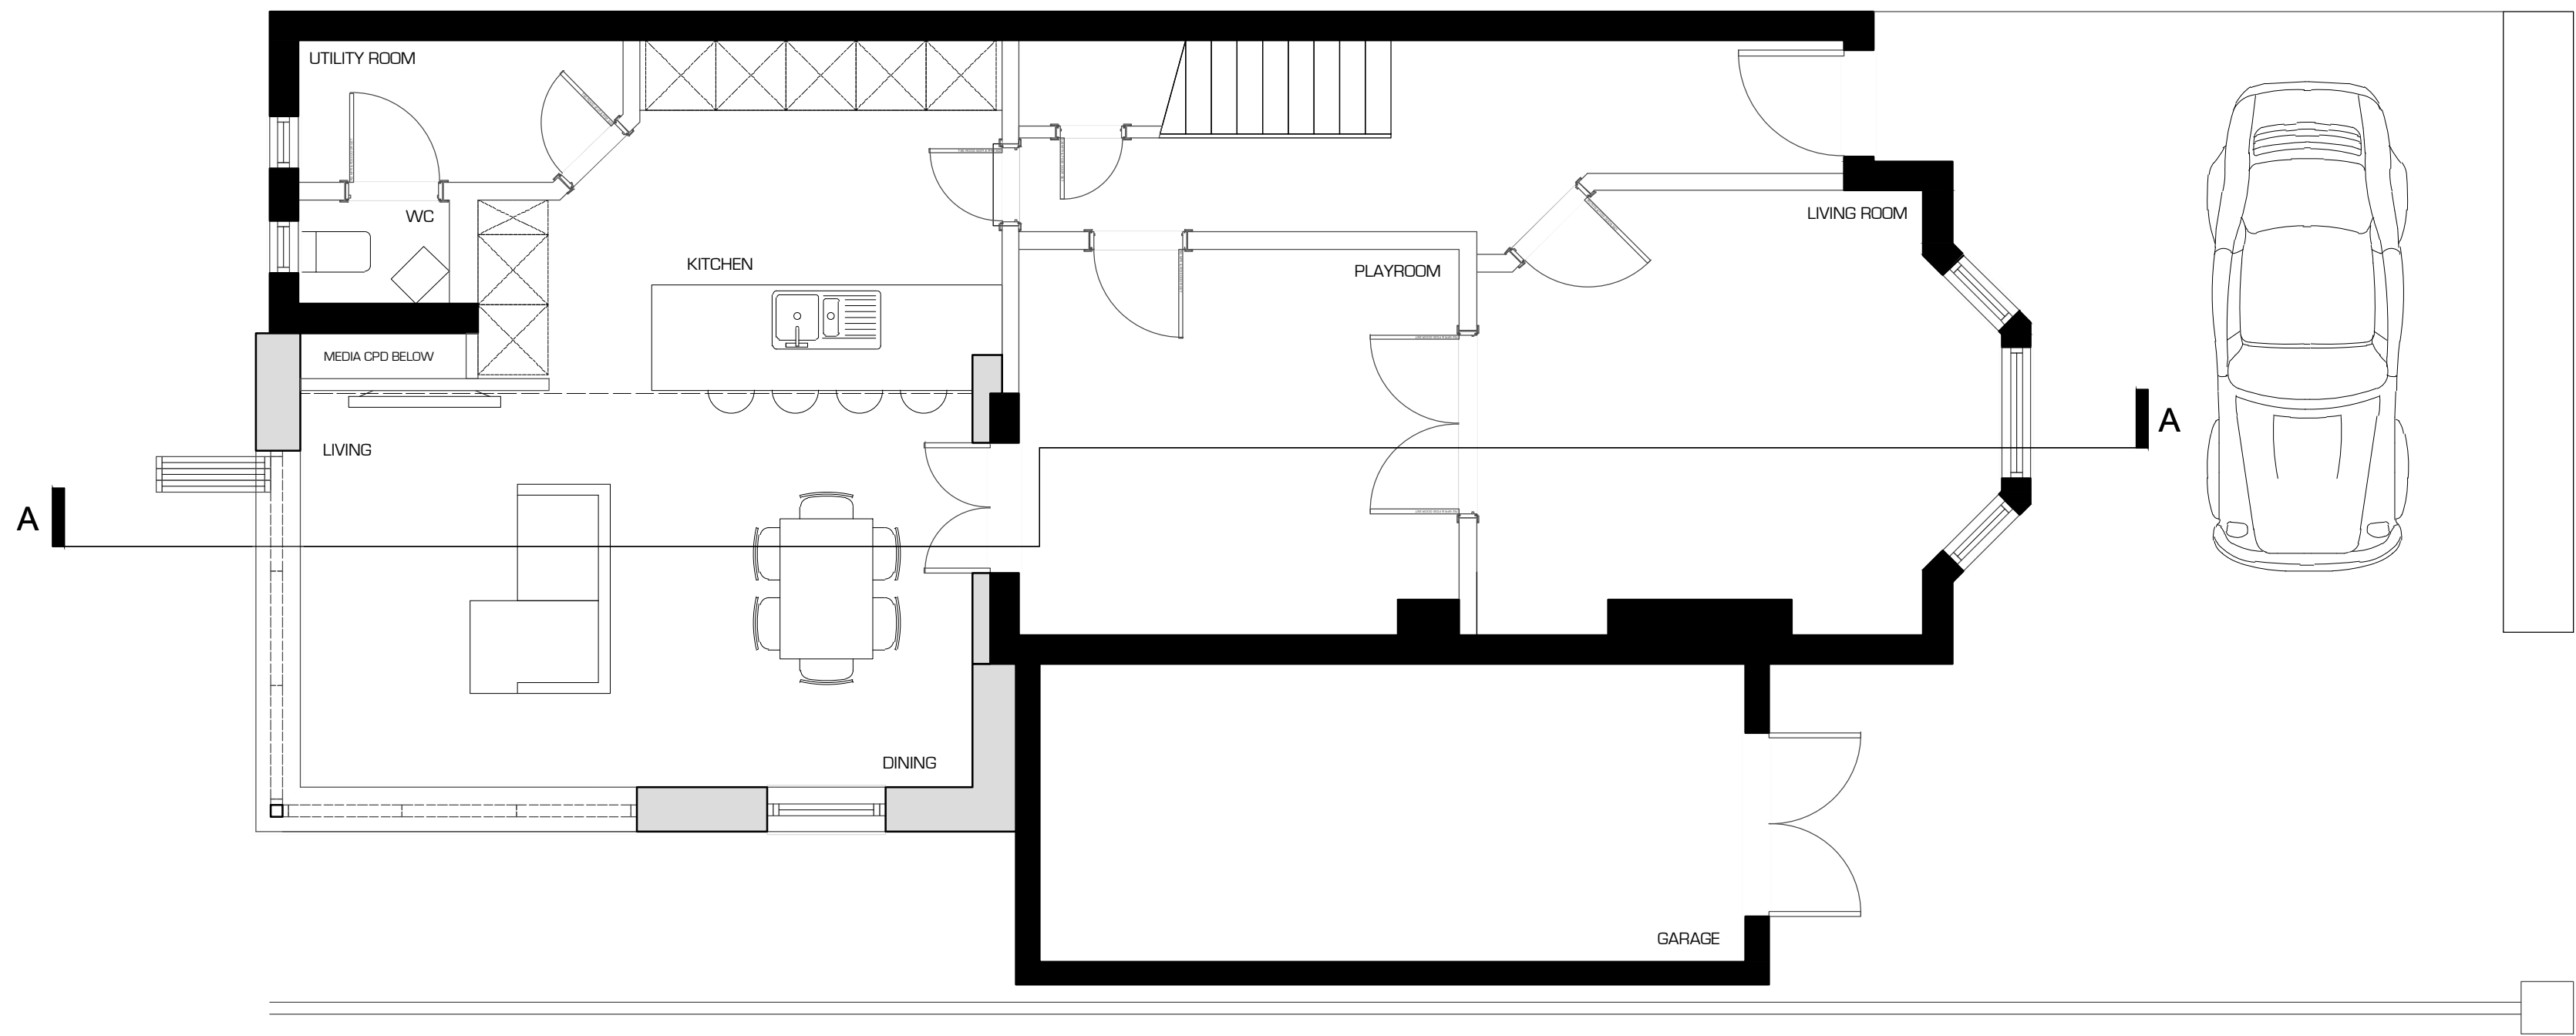

01 Proposed Ground Floor Plan
1:50@A1

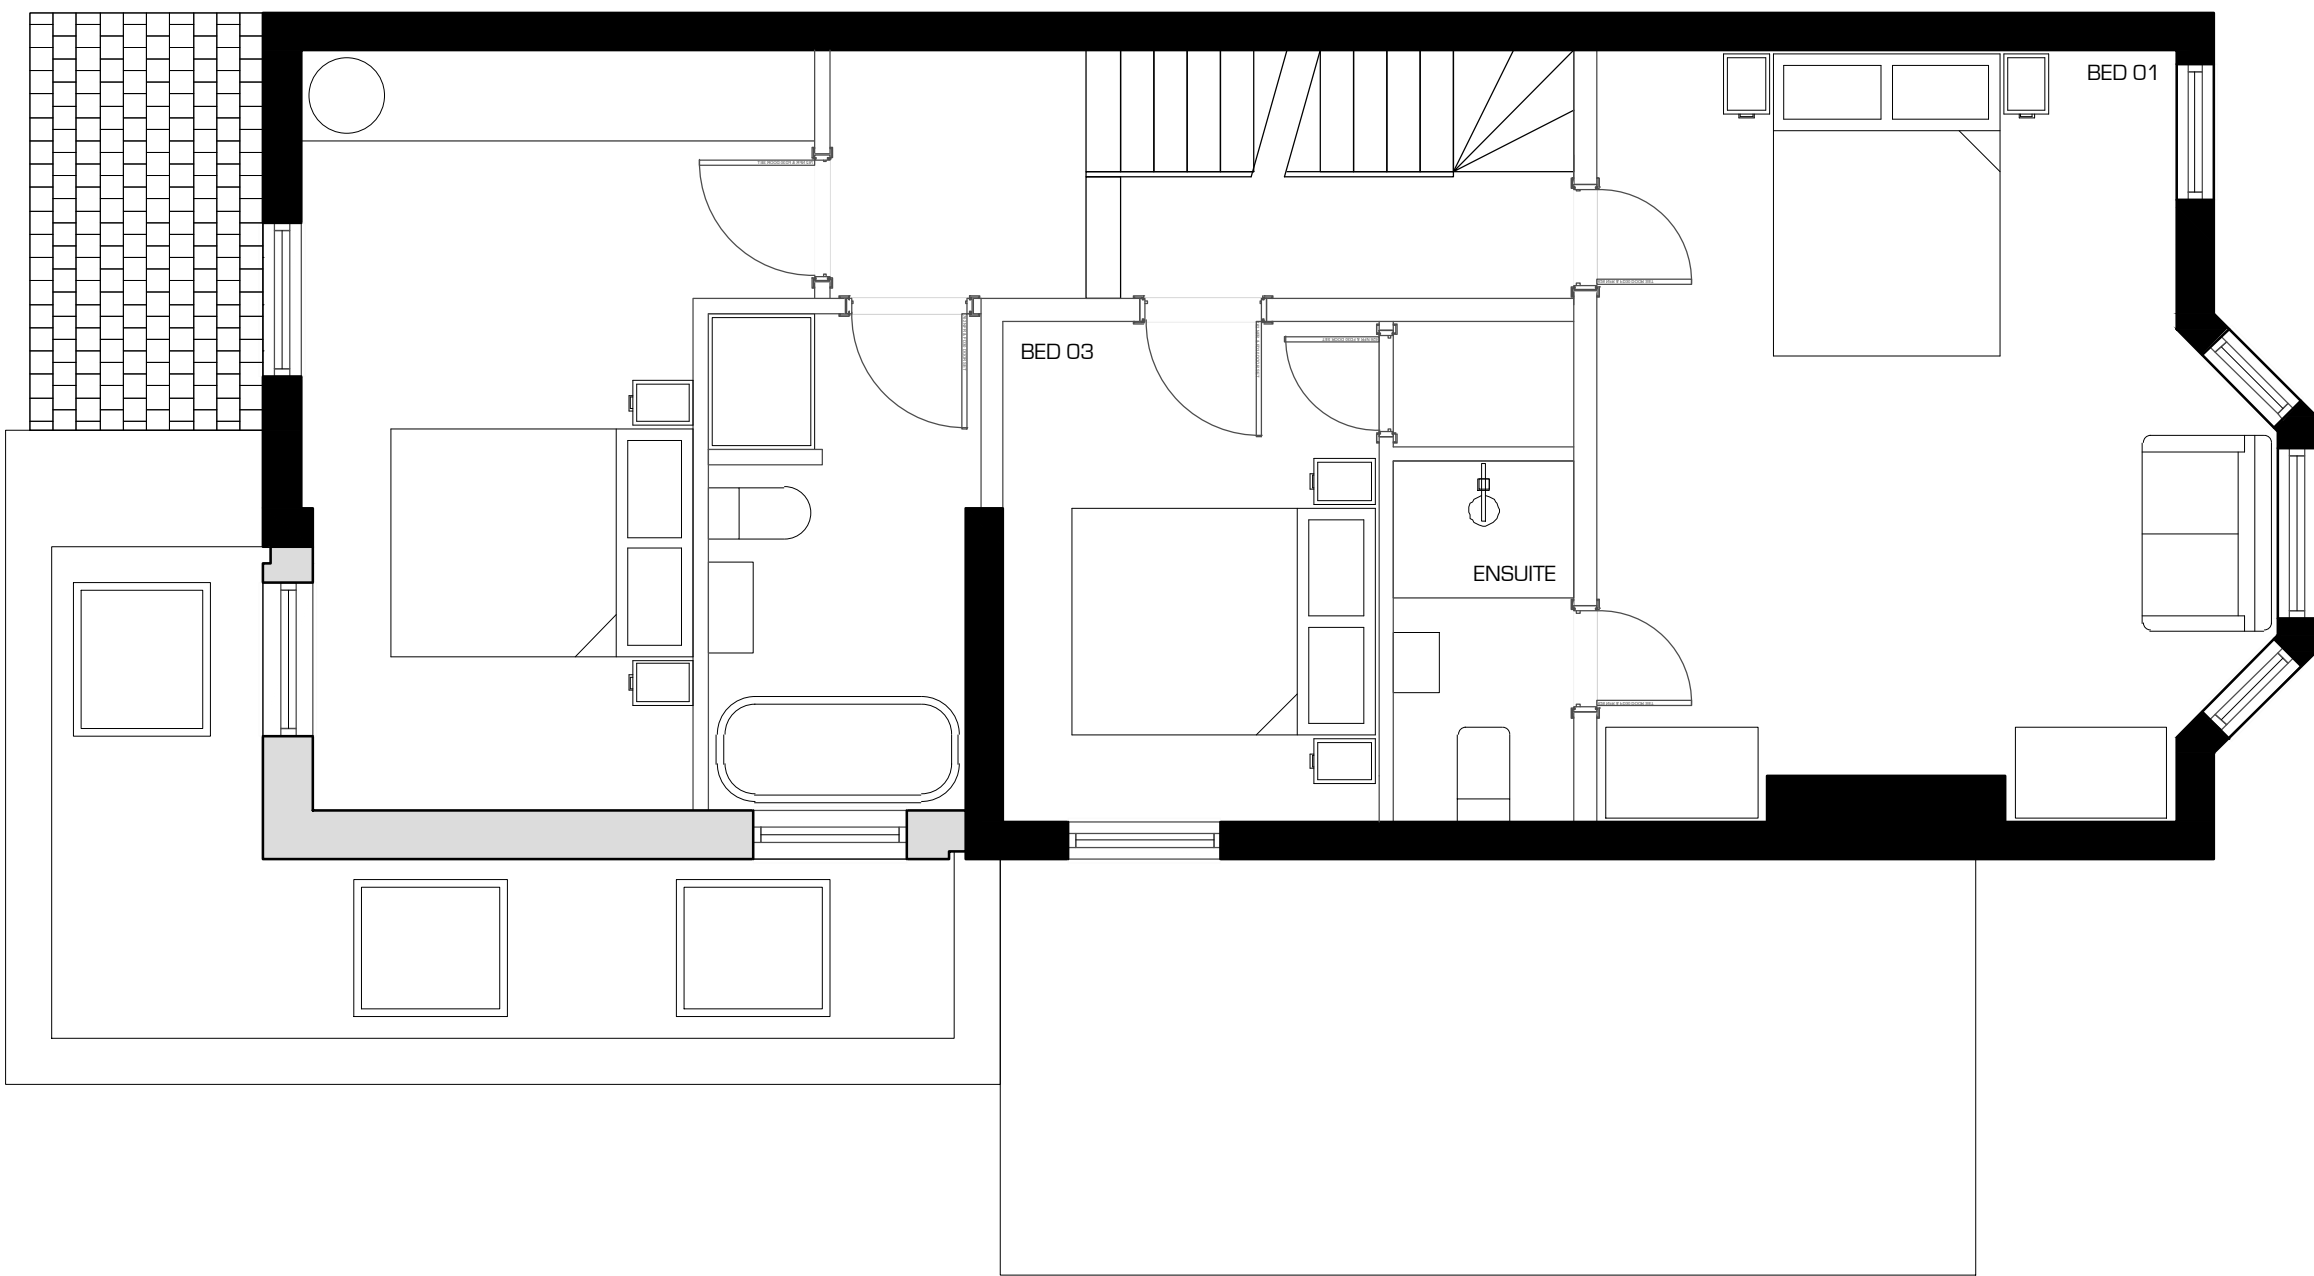

02 Proposed First Floor Plan
1:50@A1

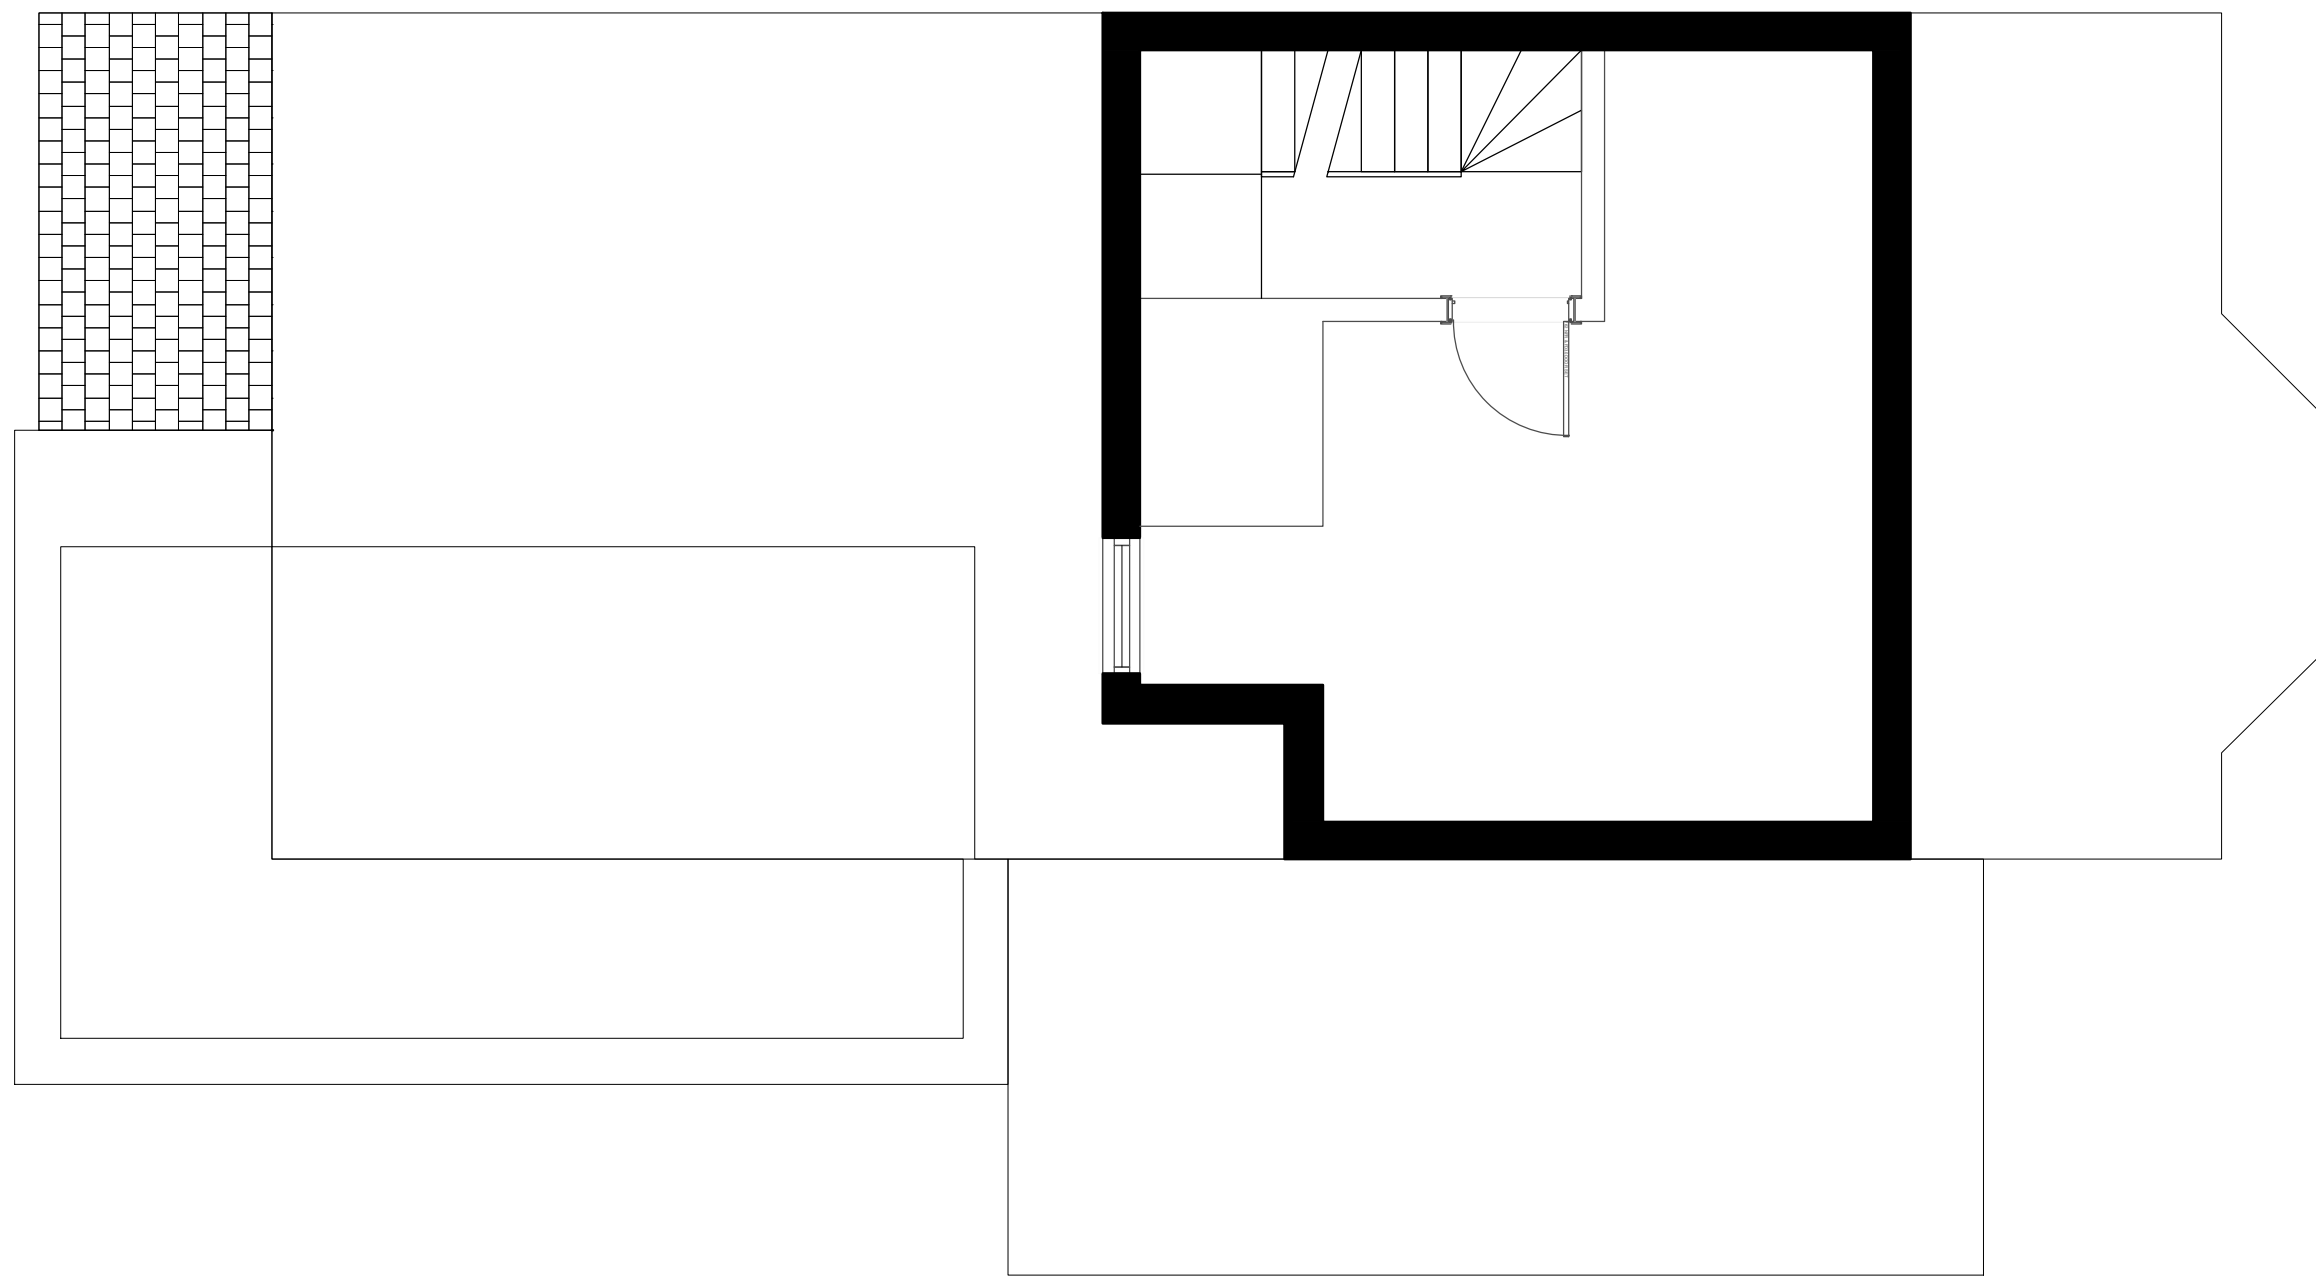

03 Proposed Second Floor Plan
1:50@A1



Locator Plan

Drawing Key

- Existing Wall
- Proposed Wall

P2	Re-Submitted for Planning	MJP	26.09.25
P1	Submitted for Planning	MJP	31.03.25

Rev	Description	By	Date
-----	-------------	----	------

  

PLANNING

Proposed GA Plans

Site:
Haywards Road, Haywards Heath, Sussex

Date: March 2025	Drawn: MJP	Checked: XXX
----------------------------	----------------------	------------------------

Scale:
1:100 @ A3 / 1:50 @ A1

Drawing No: BP_011_P_GA.01	Rev: P2
--------------------------------------	-------------------



General Notes
This drawing is the property of BAYA Group Ltd and is issued on the condition that it is not reproduced, disclosed or copied to any unauthorised person without written consent. Levels are in AOD unless otherwise stated. Dimensions are in millimeters unless otherwise stated. BAYA Group Ltd must be informed of any drawing errors immediately in writing. This drawing is for planning purposes only.

Contact Details

Nine Hills Road,
Cambridge,
CB2 1GE

01223 803852

www.baya-group.co.uk | email: info@baya-group.co.uk