




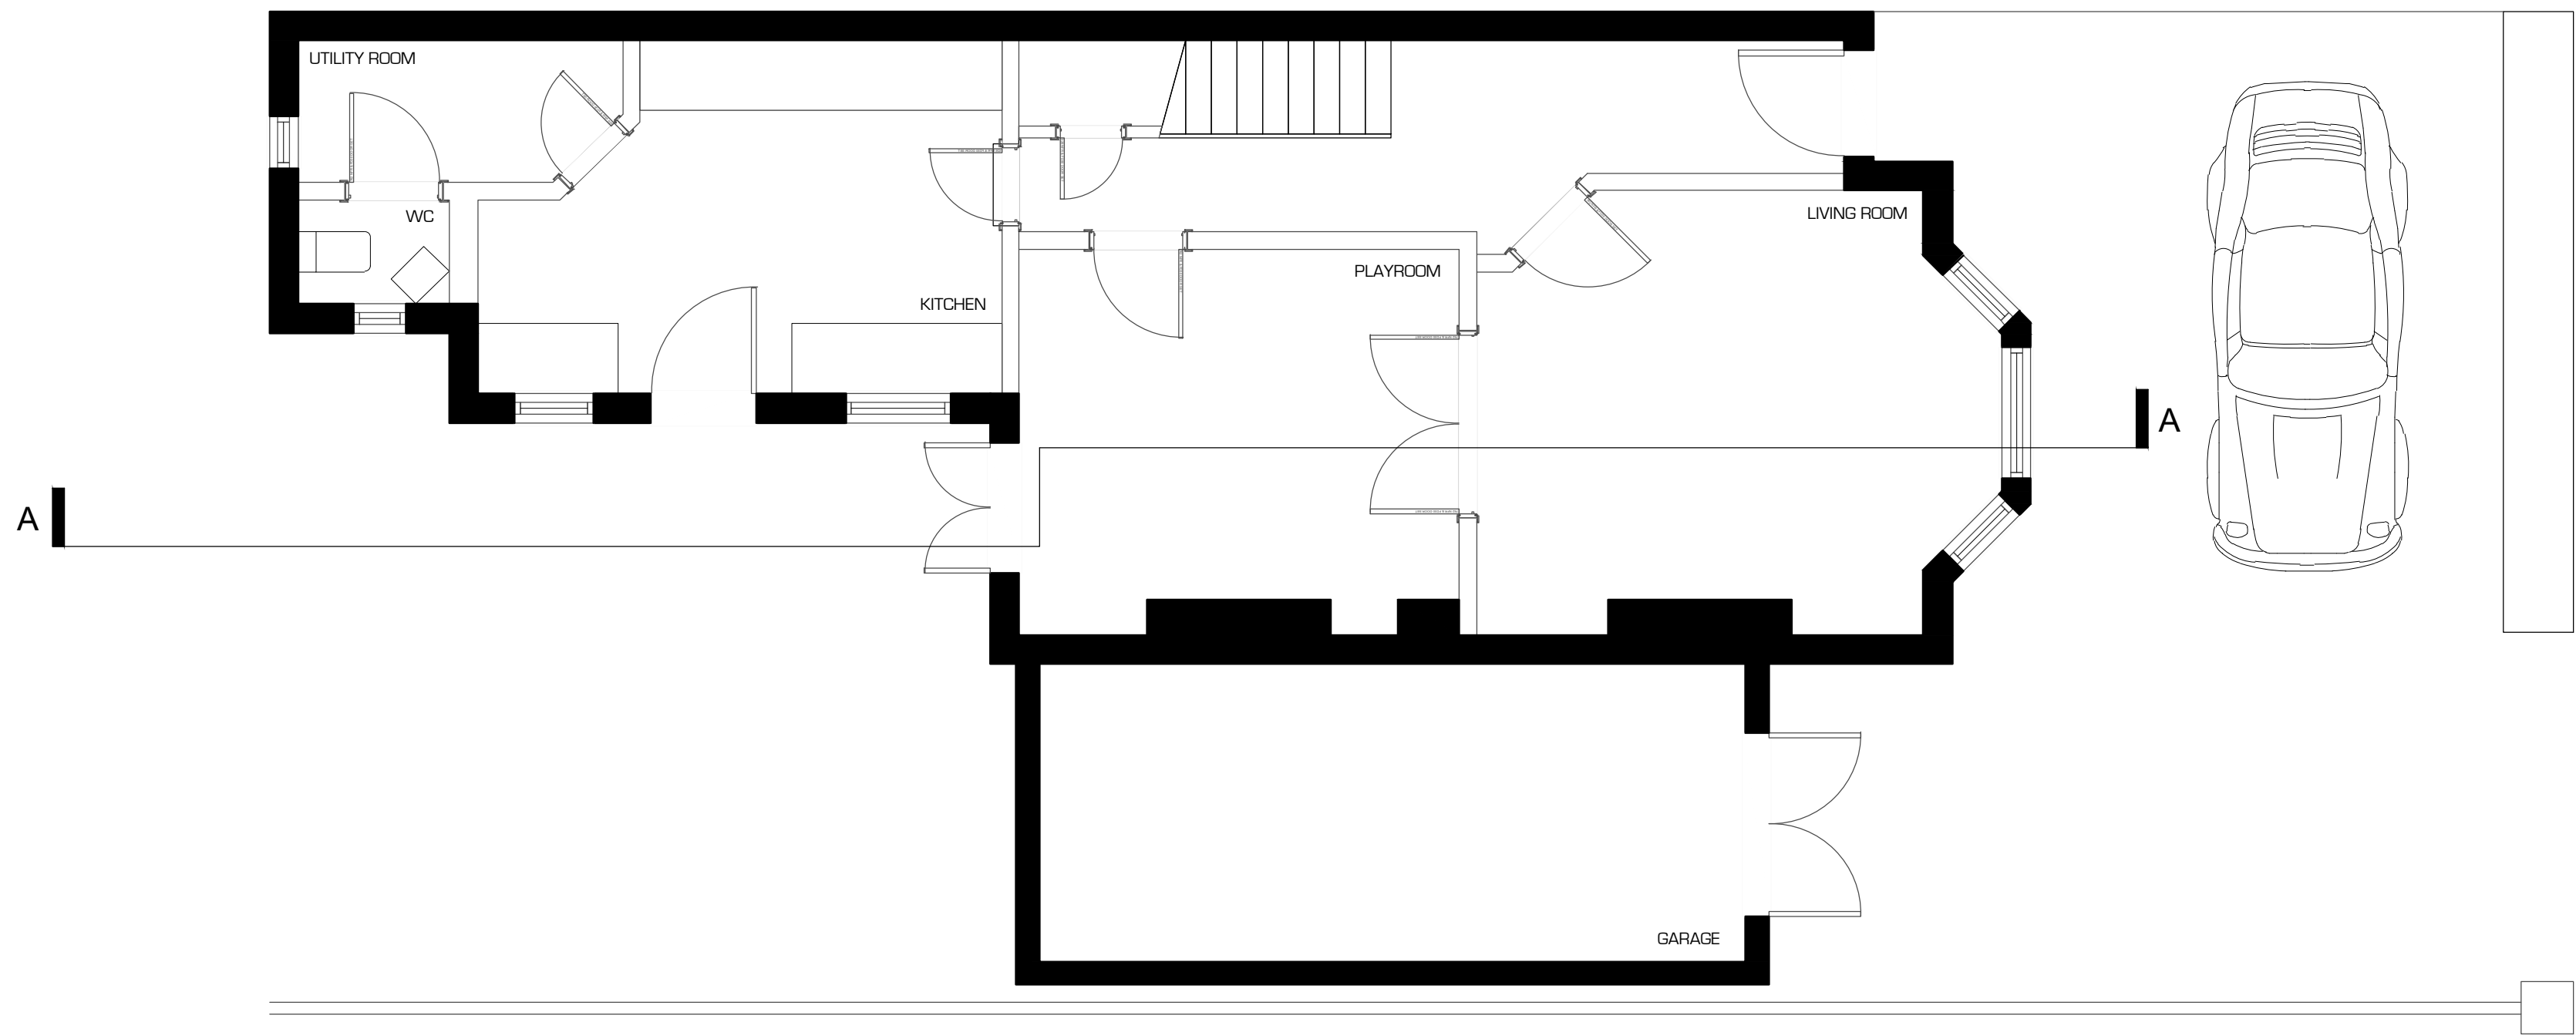

**01** Existing Ground Floor Plan  
1:50@A1

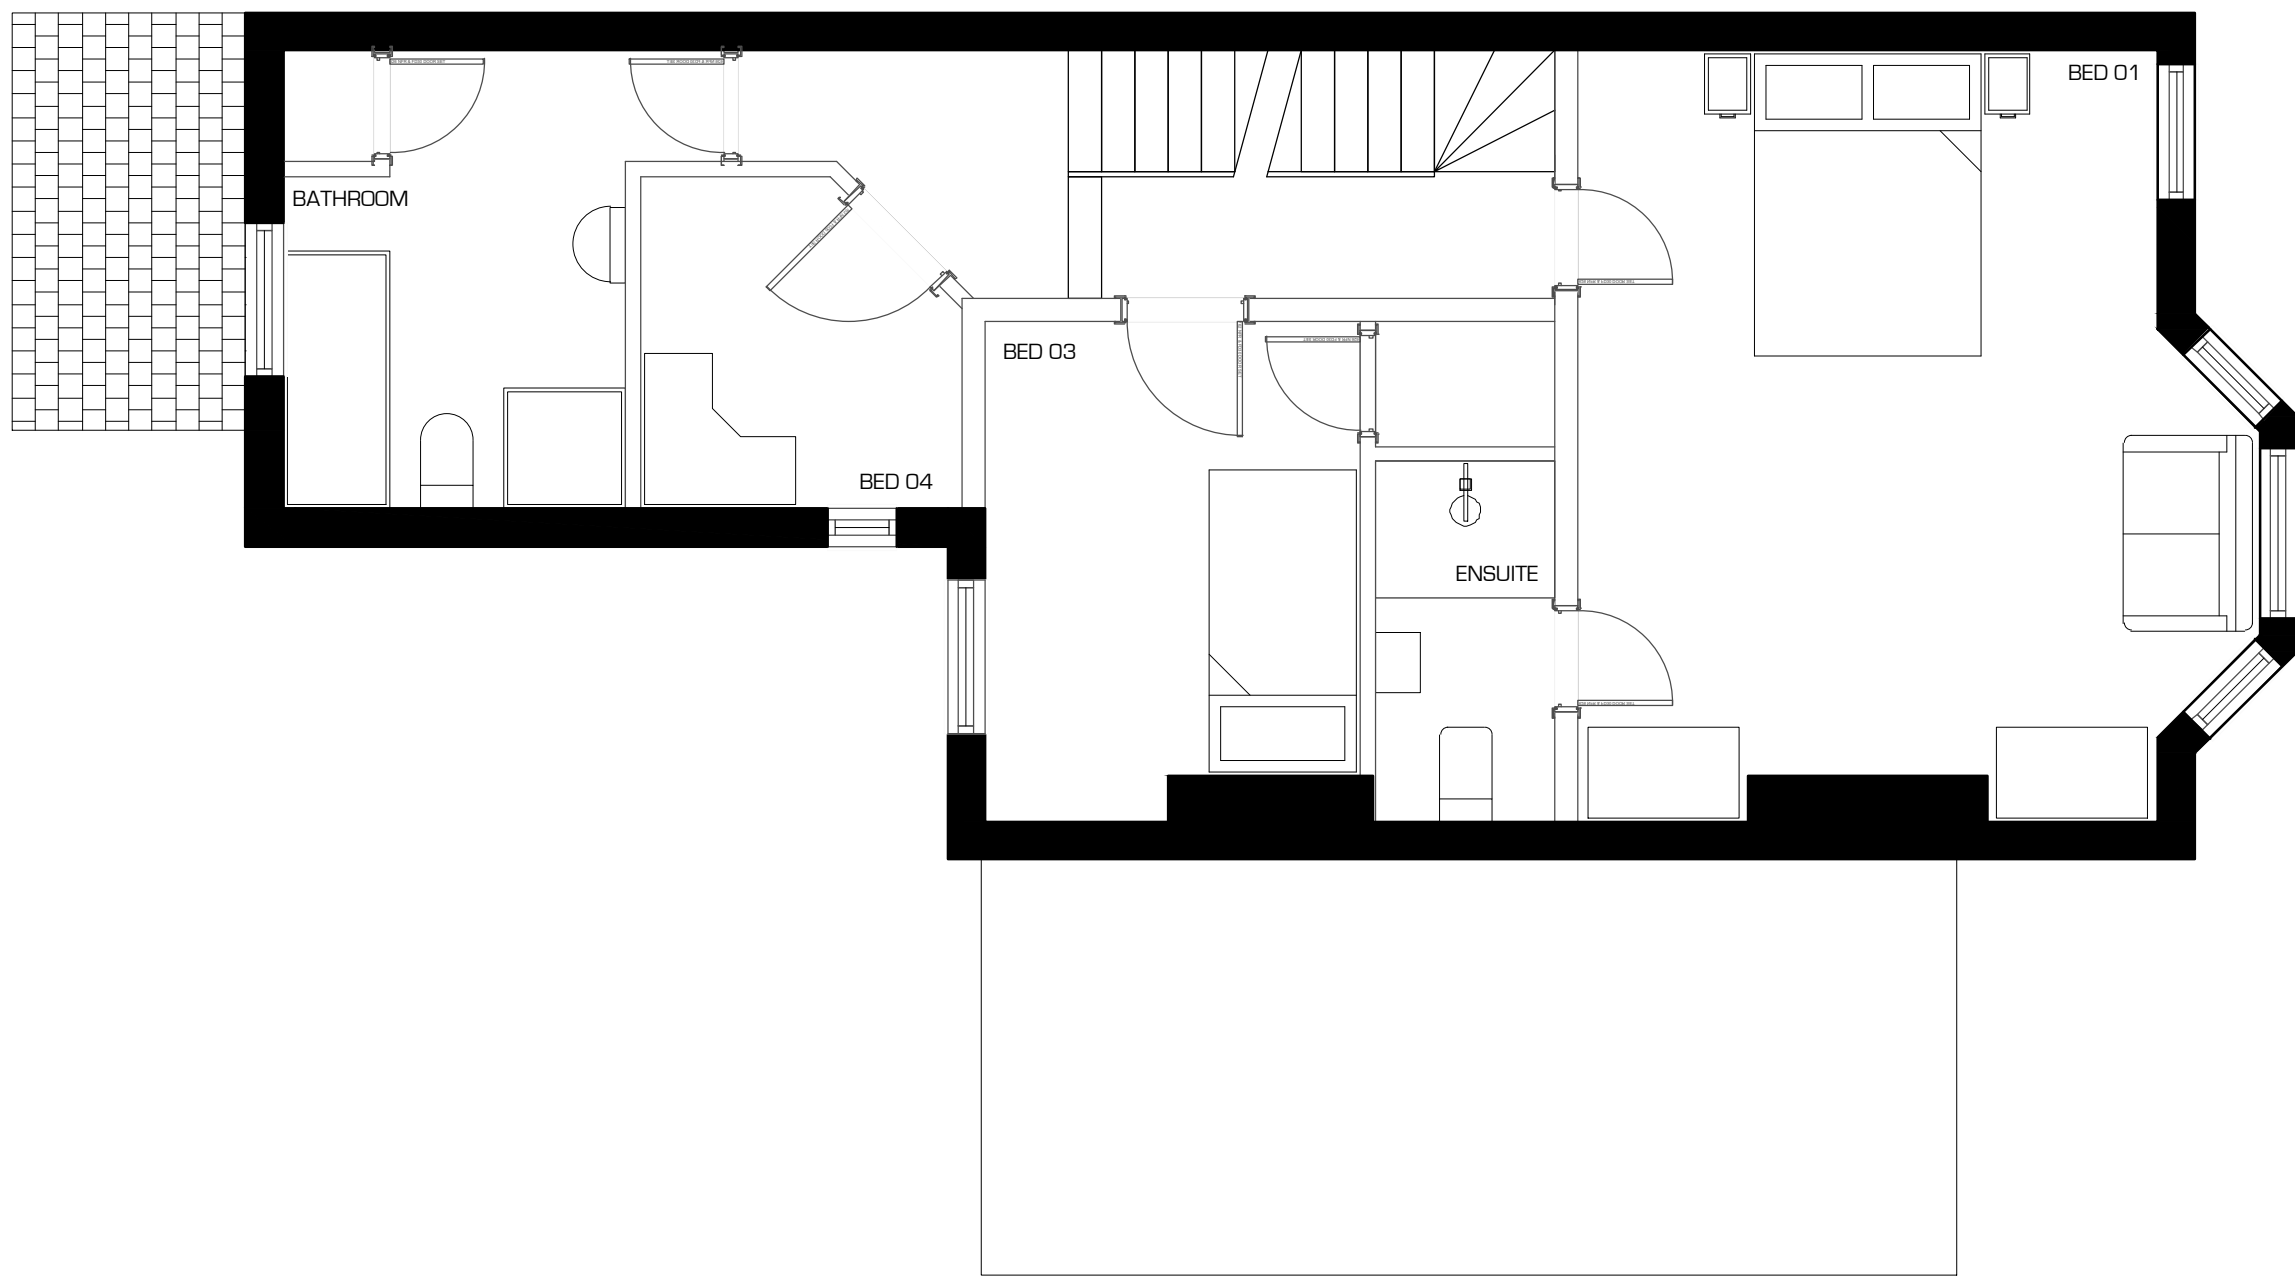

**02** Existing First Floor Plan  
1:50@A1

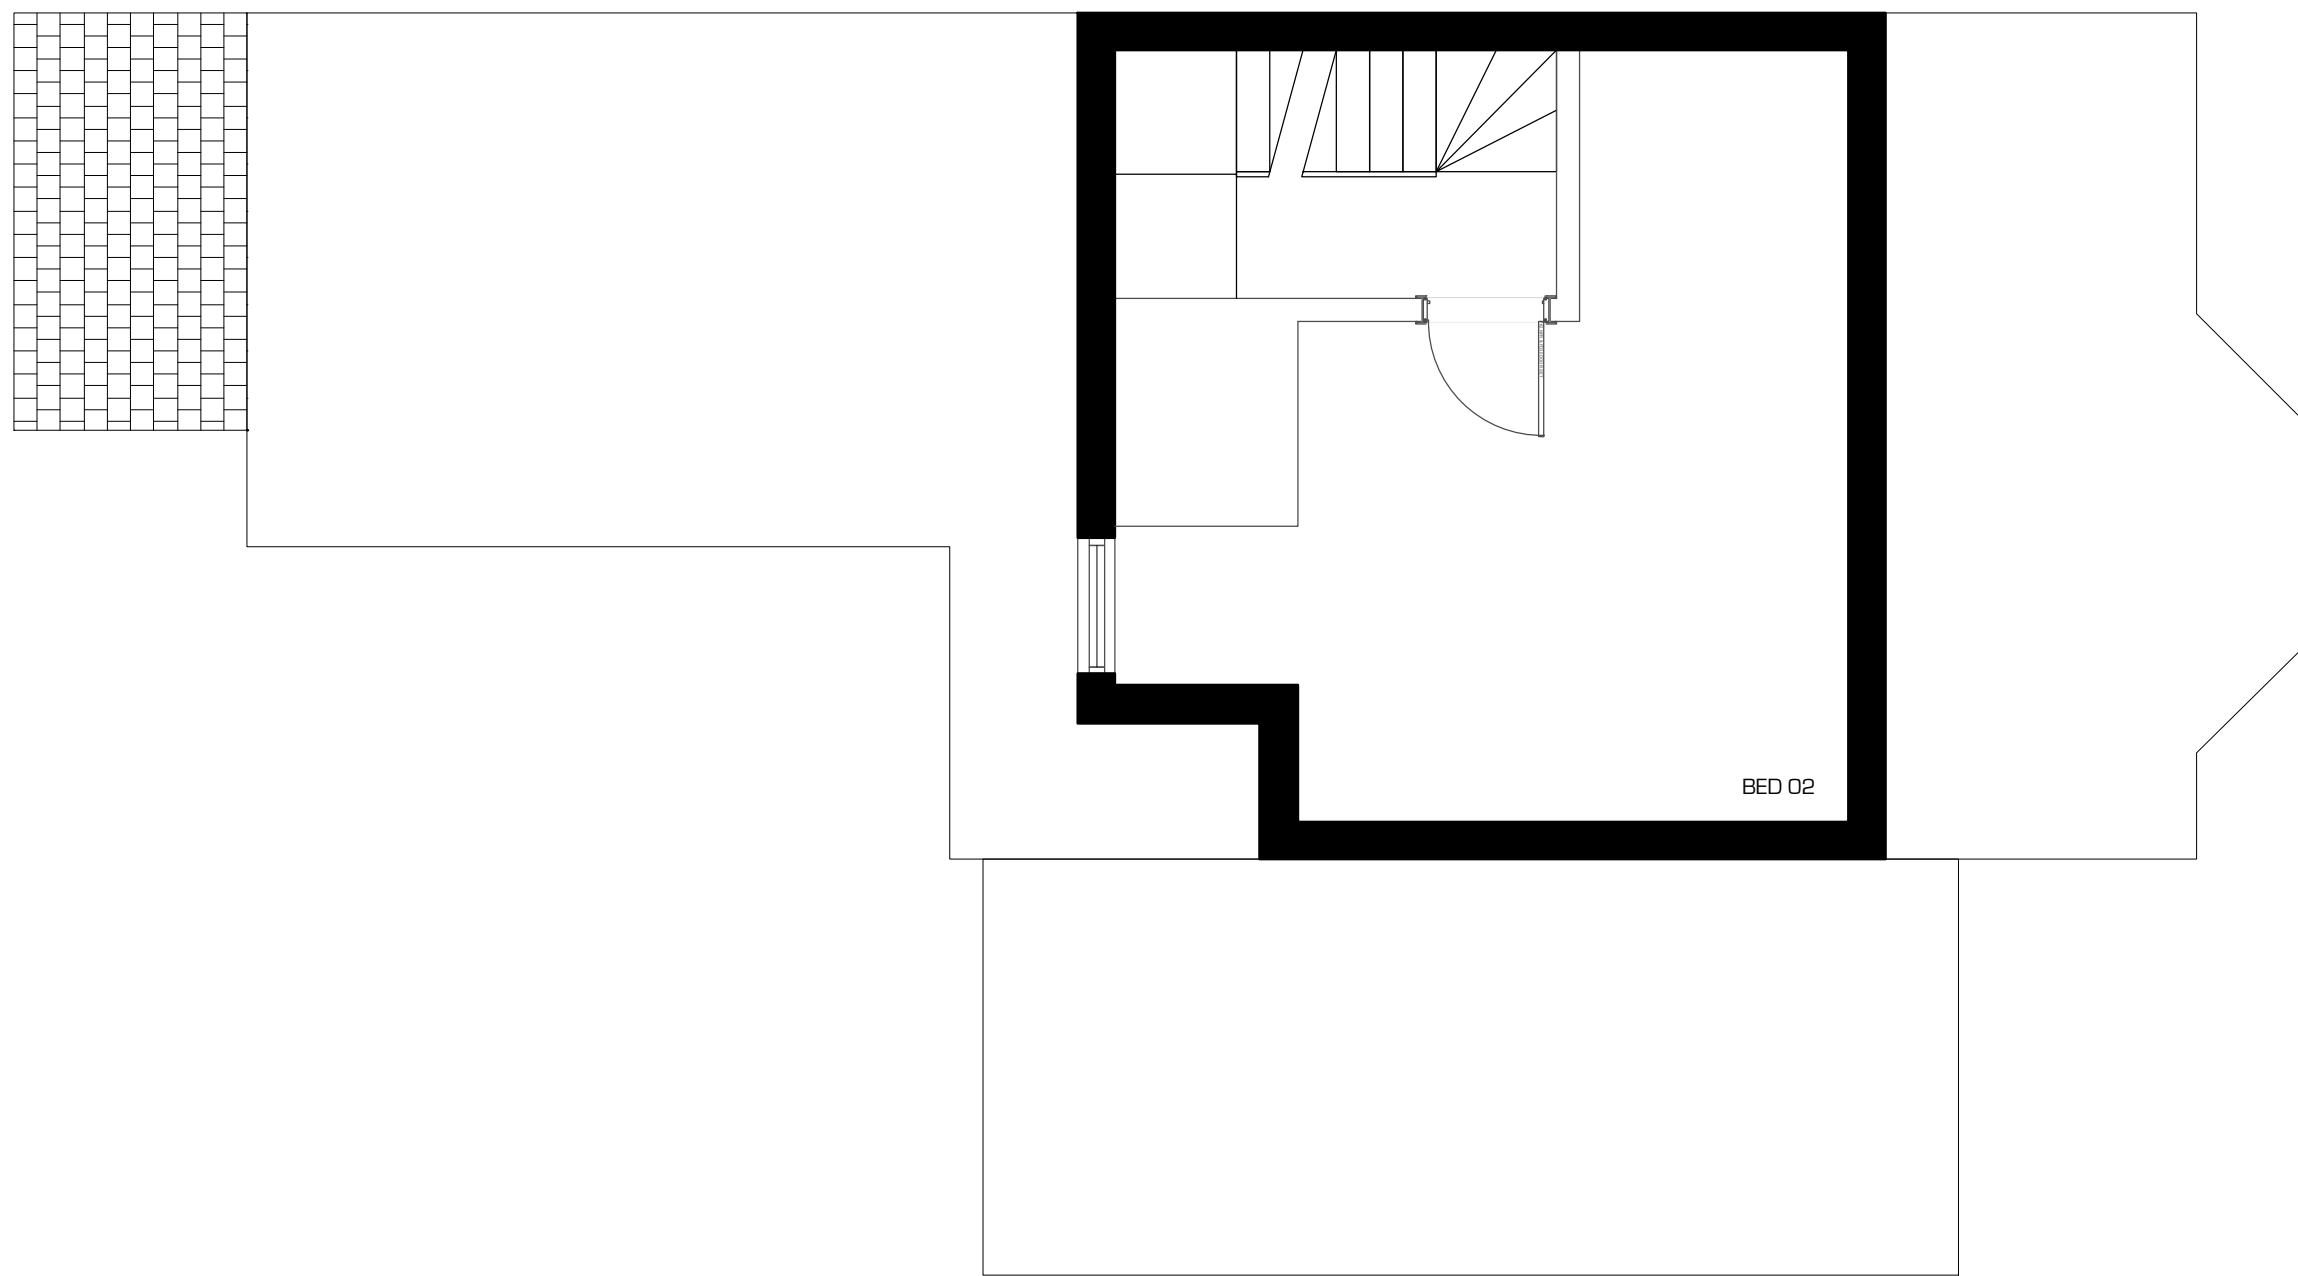



**03** Existing Second Floor Plan  
1:50@A1

Locator Plan

Drawing Key

|    |                             |     |          |
|----|-----------------------------|-----|----------|
| P2 | Re - Submitted for Planning | MJP | 26.09.25 |
| P1 | Submitted for Planning      | MJP | 31.03.25 |

| Rev | Description | By | Date |
|-----|-------------|----|------|
|-----|-------------|----|------|

  

PLANNING

Existing GA Plans

|                                                       |                      |                        |
|-------------------------------------------------------|----------------------|------------------------|
| <b>Site:</b><br>Haywards Road, Haywards Heath, Sussex |                      |                        |
| <b>Date:</b><br>February 2025                         | <b>Drawn:</b><br>MJP | <b>Checked:</b><br>XXX |

|                                         |
|-----------------------------------------|
| <b>Scale:</b><br>1:100 @ A3 / 1:50 @ A1 |
|-----------------------------------------|

|                                     |                   |
|-------------------------------------|-------------------|
| <b>Drawing No:</b><br>BP_011_P_EXD1 | <b>Rev:</b><br>P2 |
|-------------------------------------|-------------------|



**General Notes**  
This drawing is the property of BAYA Group Ltd and is issued on the condition that it is not reproduced, disclosed or copied to any unauthorised person without written consent. Levels are in AOD unless otherwise stated. Dimensions are in millimeters unless otherwise stated. BAYA Group Ltd must be informed of any drawing errors immediately in writing. This drawing is for planning purposes only.

**Contact Details**  
Nine Hills Road,  
Cambridge,  
CB2 1GE  
**T**01223 803852  
[www.baya-group.co.uk](http://www.baya-group.co.uk) | [email: info@baya-group.co.uk](mailto:info@baya-group.co.uk)