


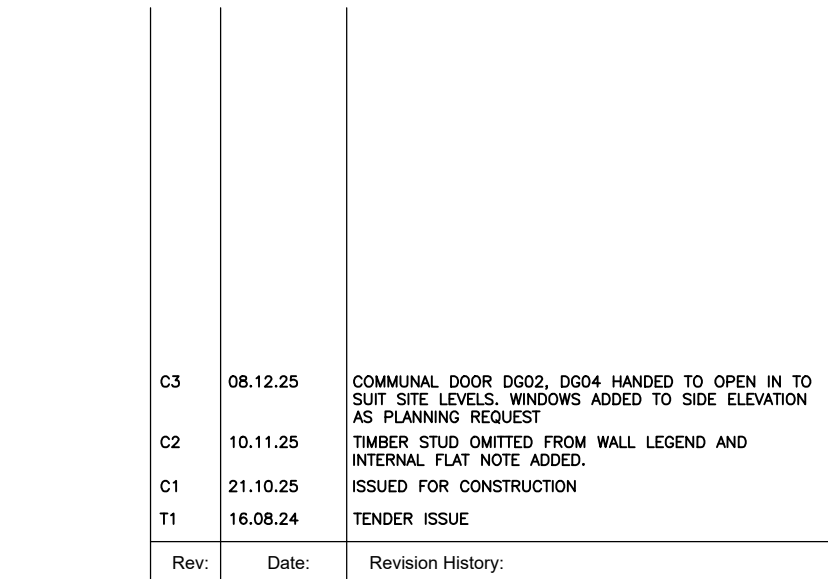

Project: **FREEKS FARM, BURGESS HILL
RESIDENTIAL PHASE 3**

	Name:	Date:		Name:	Date:
Designed by:	-	-	Checked:	JB	JUNE 2024
Drawn By:	KJ	JUNE 2024	Approved:	JB	JUNE 2024

Scale: 1:50 @ A0

Status: **CONSTRUCTION**

Drawing Title:
APARTMENT BLOCK 12
GROUND FLOOR PLAN
PLOTS 314-322

Drawing No:	Rev:
S0035 HB3 BLK 12 0201	C3