


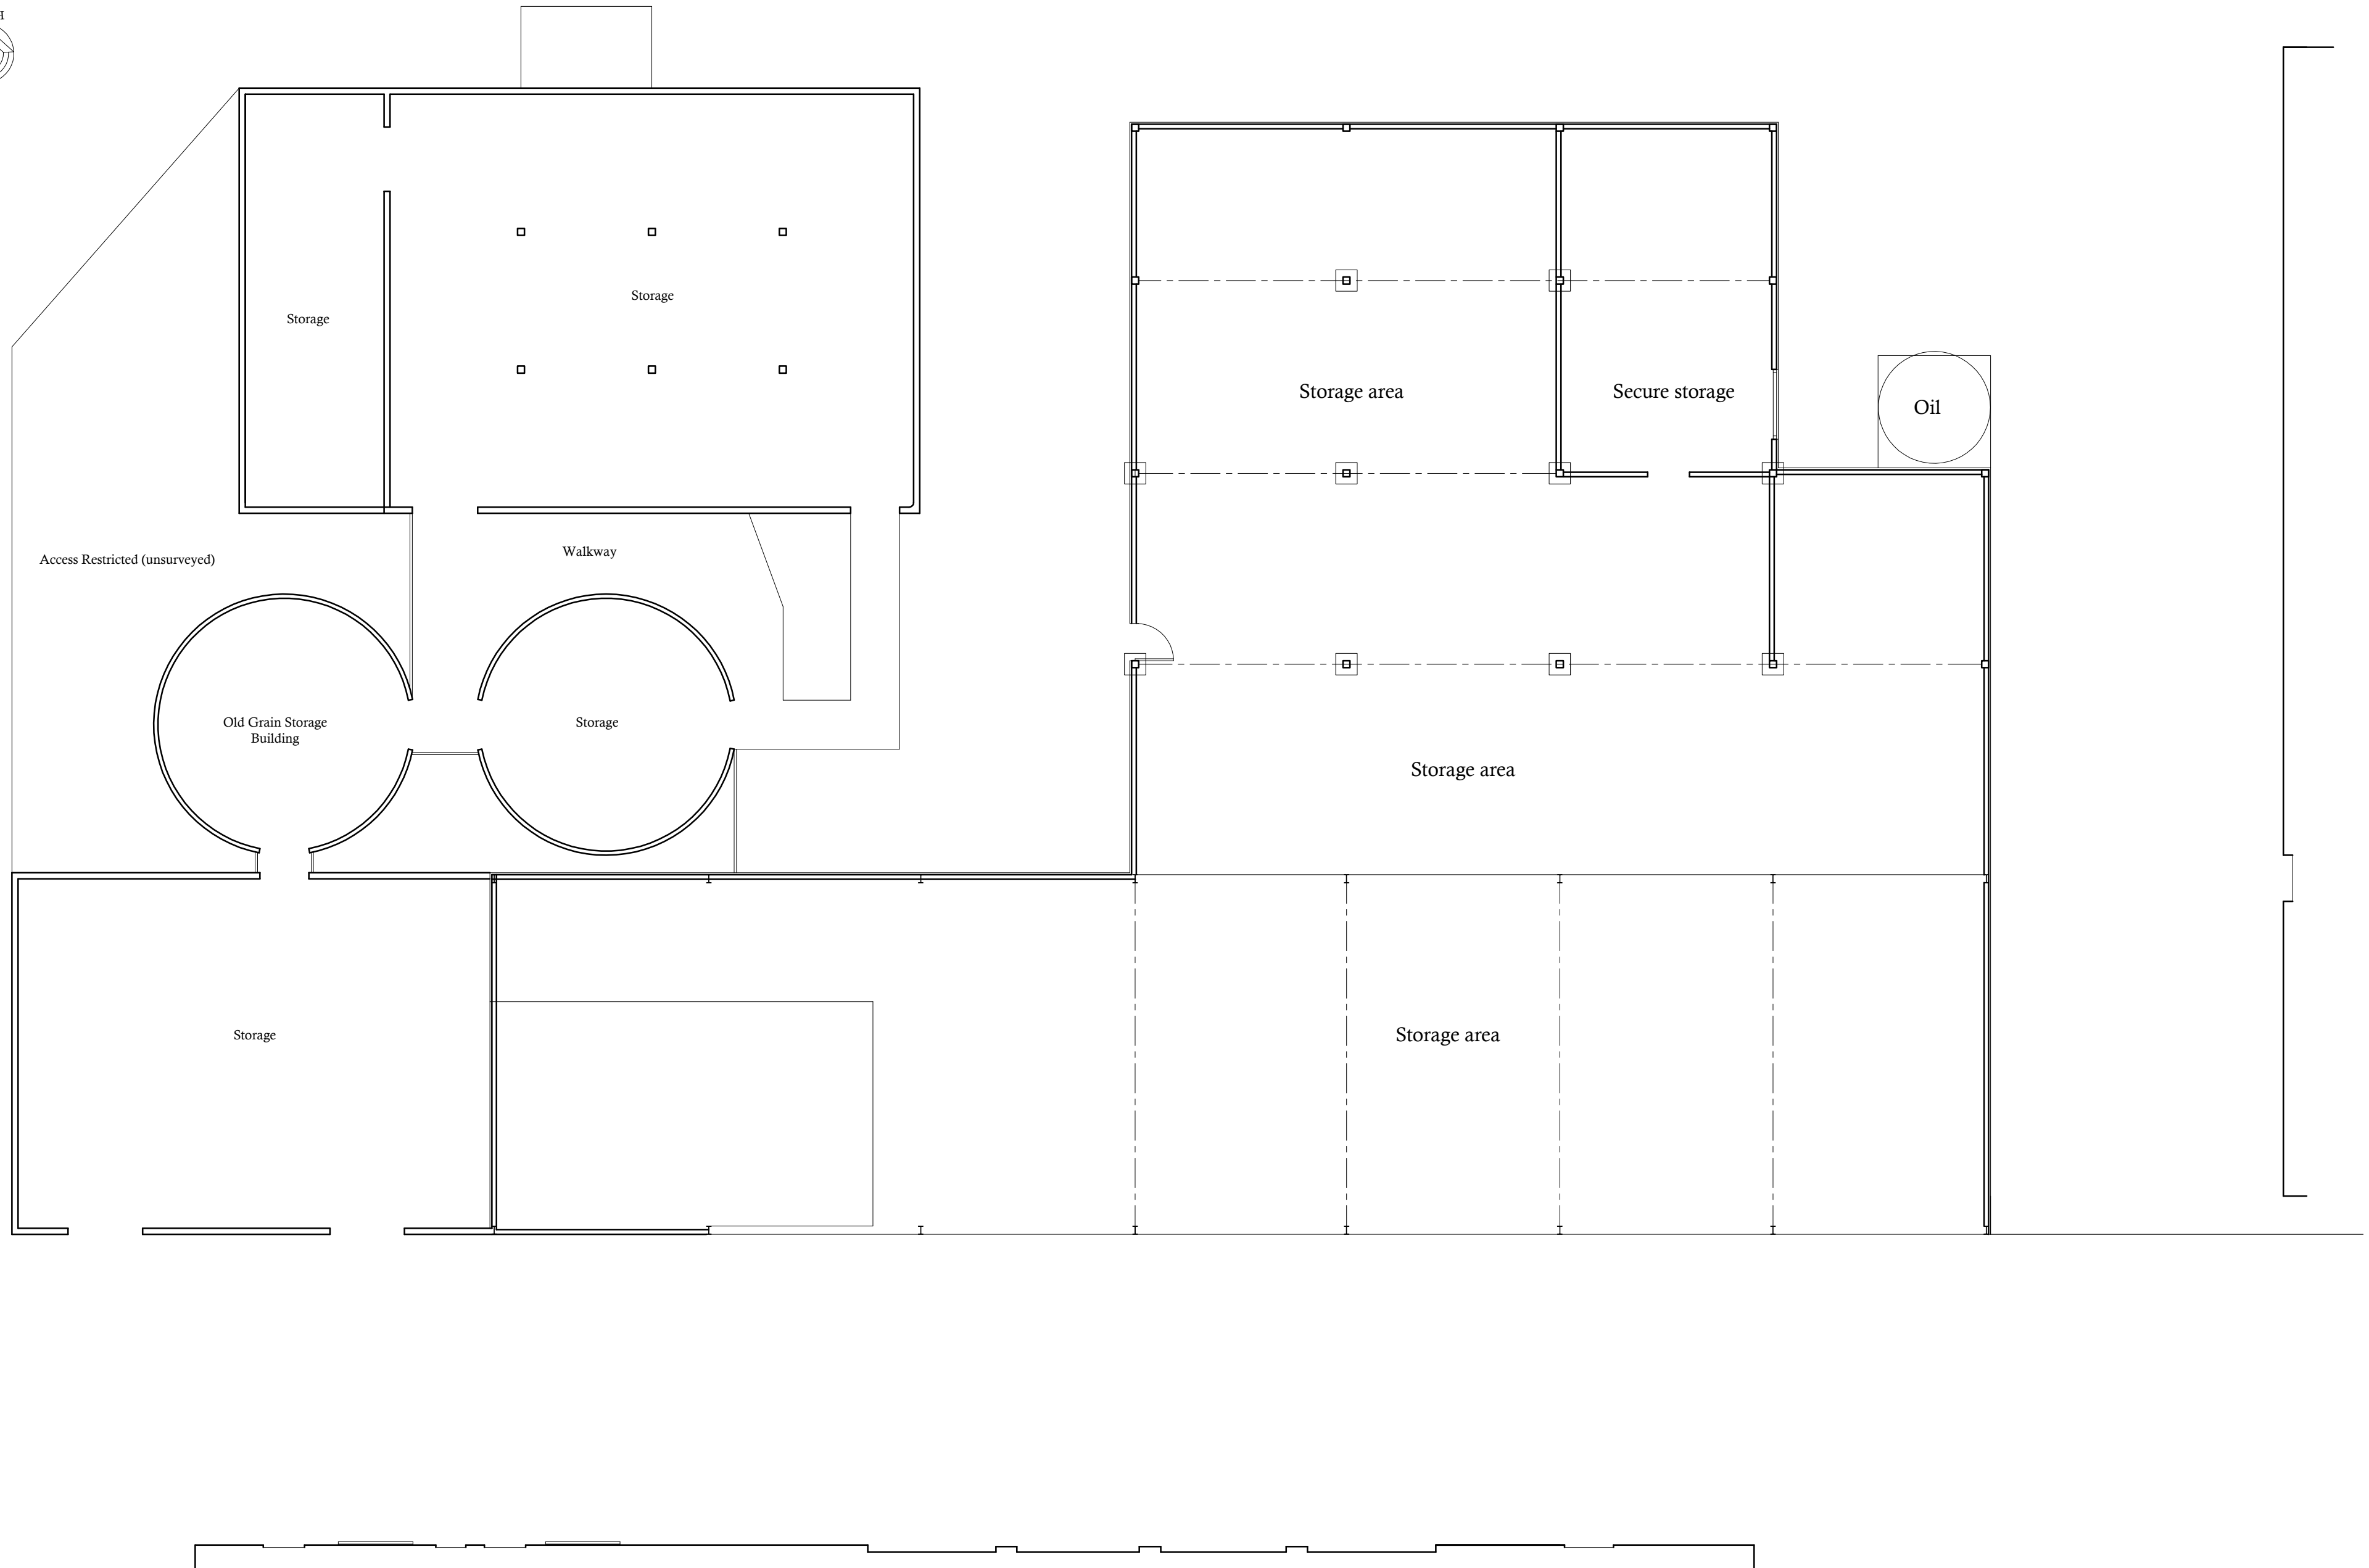

|                                                                                       |   |                             |
|---------------------------------------------------------------------------------------|---|-----------------------------|
| Proposal: REPLACEMENT AGRICULTURAL STORAGE BUILDING                                   |   |                             |
|  | Drawing Description.<br><b>EXISTING FLOOR PLAN</b><br>Location.<br>Tulleys Farm Turners Hill Road Worth Crawley RH10 4PD |                             |
|                                                                                       | Tel: 07917858987<br>Email: stevebulldesign@gmail.com                                                                     |                             |
| Scale :        1:100                                                                  | Drawing No: <b>2025-54-02</b>                                                                                            | Date : Nov 2025<br><br>rev. |